


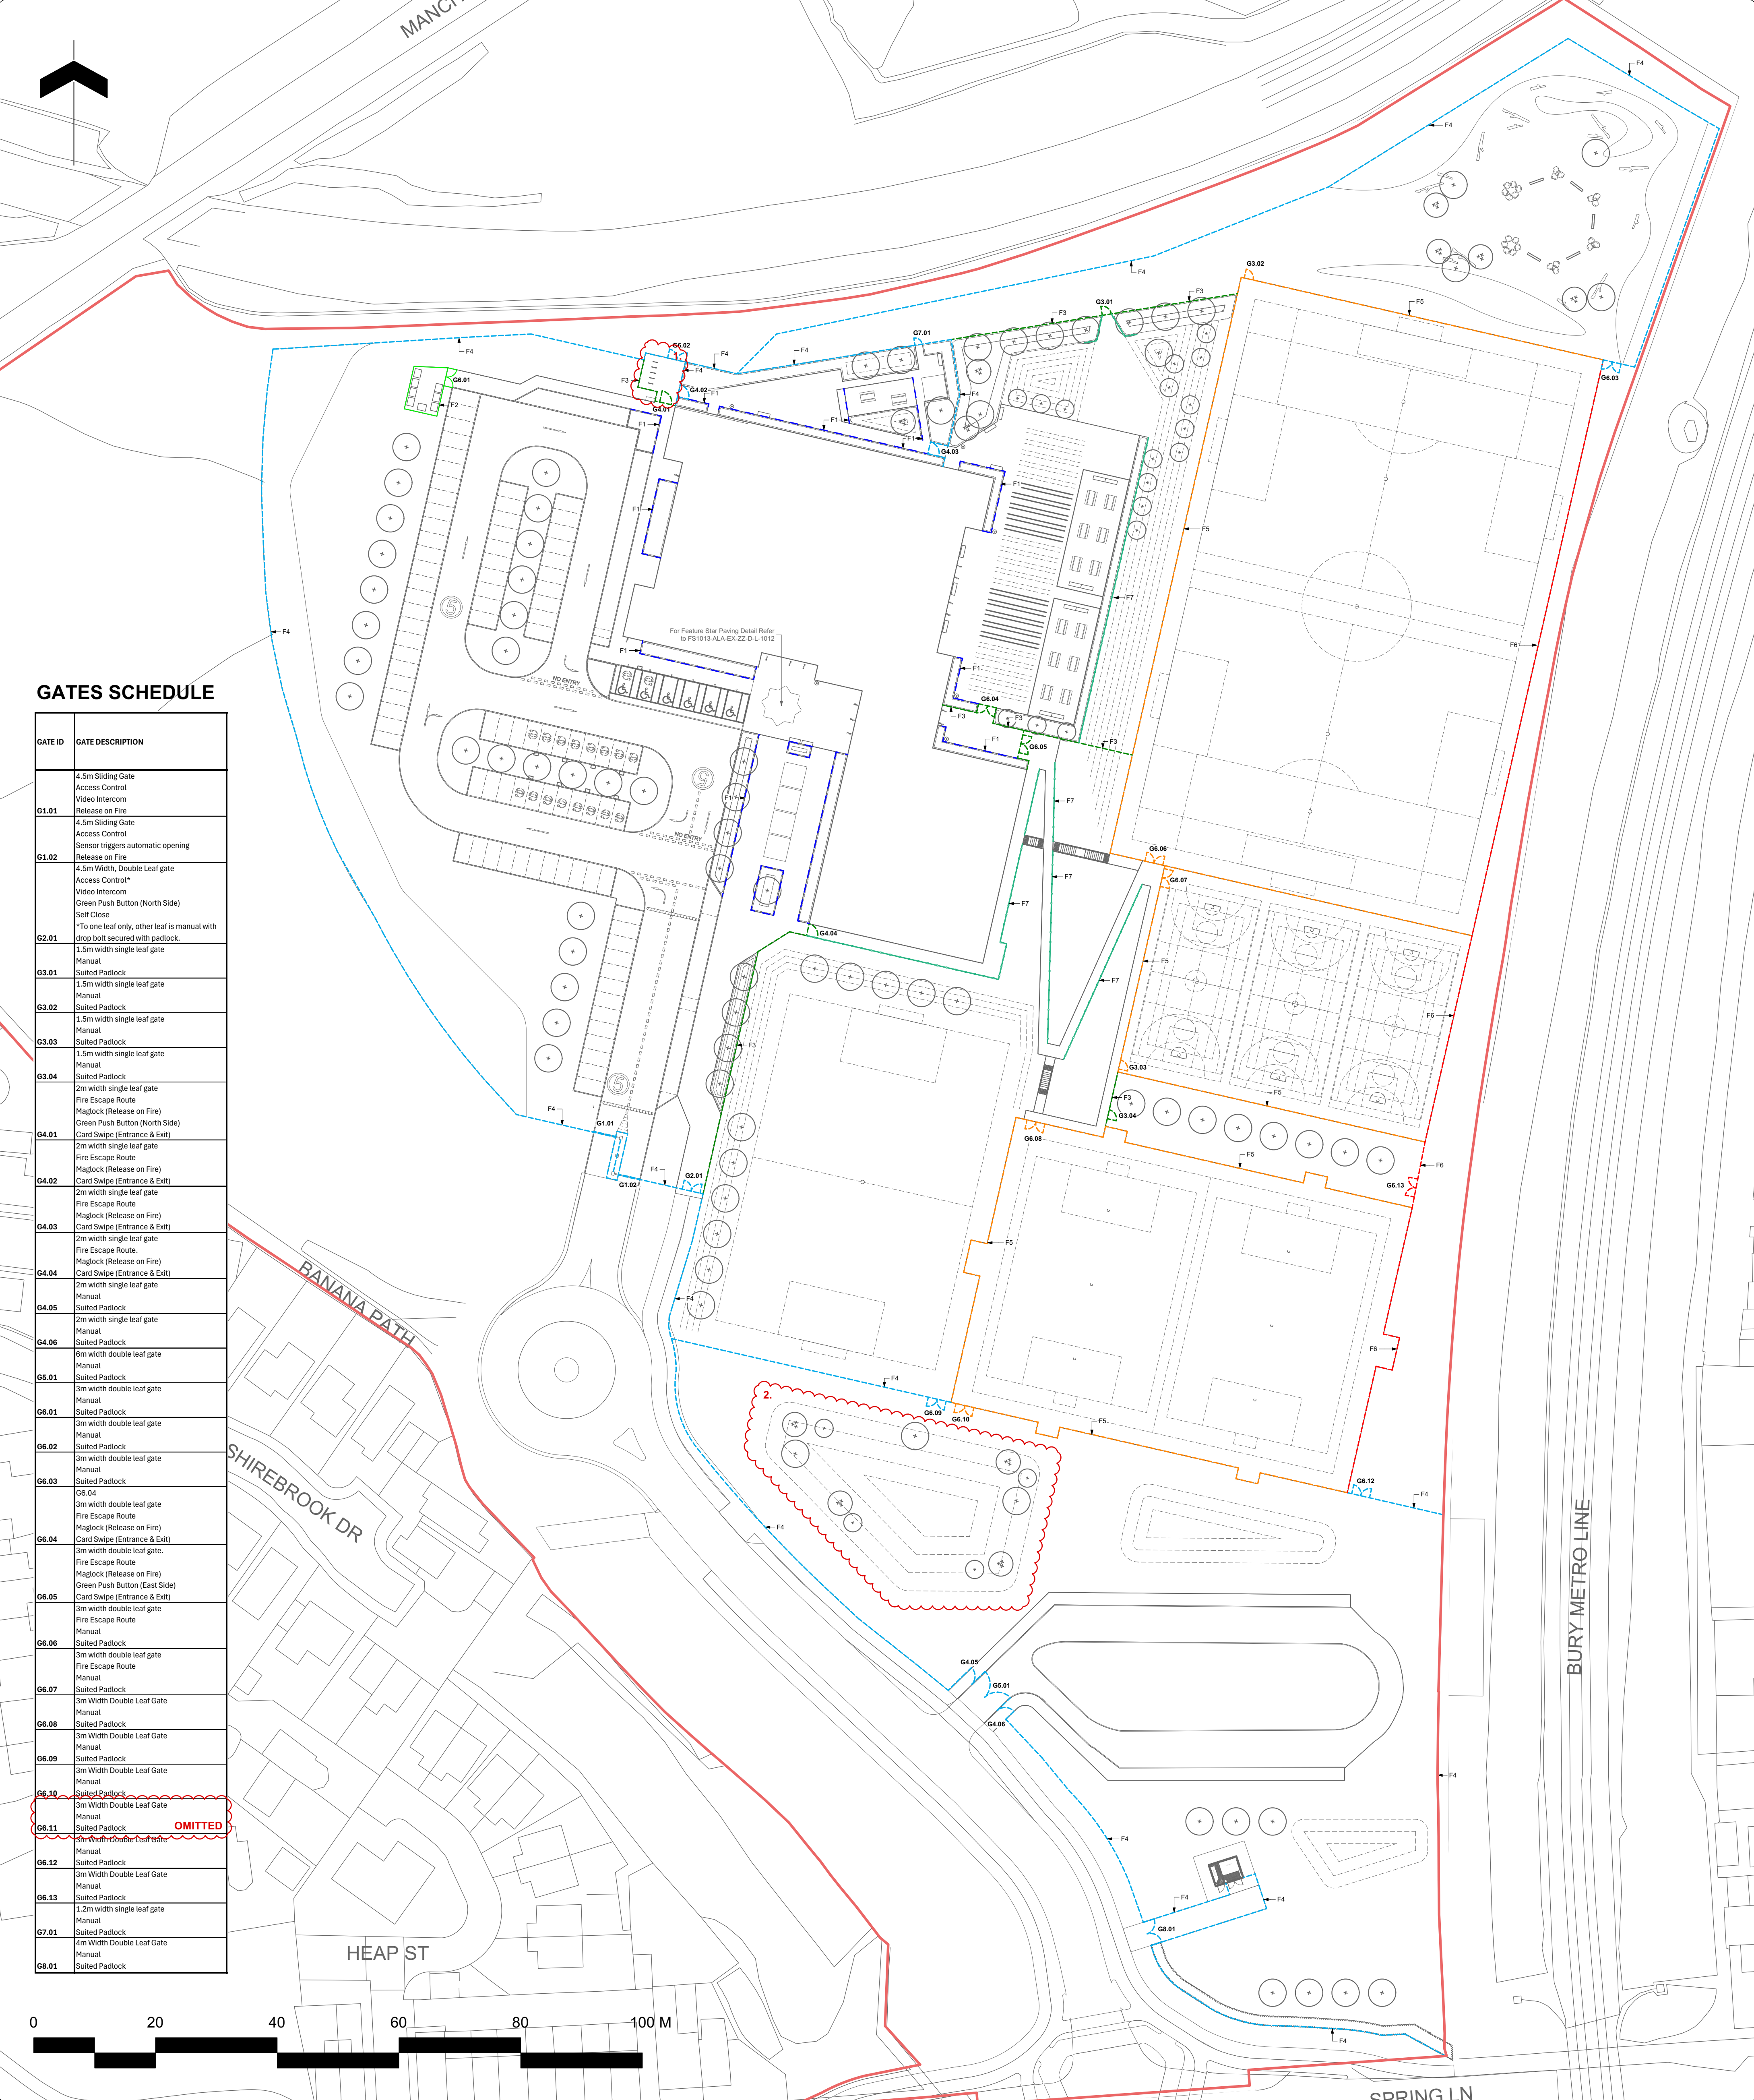

GATES SCHEDULE

GATE ID	GATE DESCRIPTION
G1.01	4.5m Sliding Gate Access Control Video Intercom Release on Fire
G1.02	4.5m Sliding Gate Access Control Sensor triggers automatic opening Release on Fire
G2.01	4.5m Width, Double Leaf gate Access Control* Video Intercom Green Push Button (North Side) Self Close *To one leaf only, other leaf is manual with drop bolt secured with padlock.
G3.01	1.5m width single leaf gate Manual Suited Padlock
G3.02	1.5m width single leaf gate Manual Suited Padlock
G3.03	1.5m width single leaf gate Manual Suited Padlock
G3.04	2m width single leaf gate Fire Escape Route Maglock (Release on Fire) Green Push Button (North Side) Card Swipe (Entrance & Exit)
G4.01	2m width single leaf gate Fire Escape Route Maglock (Release on Fire) Card Swipe (Entrance & Exit)
G4.02	2m width single leaf gate Fire Escape Route Maglock (Release on Fire) Card Swipe (Entrance & Exit)
G4.03	2m width single leaf gate Fire Escape Route Maglock (Release on Fire) Card Swipe (Entrance & Exit)
G4.04	2m width single leaf gate Manual Suited Padlock
G4.05	2m width single leaf gate Manual Suited Padlock
G4.06	6m width double leaf gate Manual Suited Padlock
G5.01	3m width double leaf gate Manual Suited Padlock
G6.01	3m width double leaf gate Manual Suited Padlock
G6.02	3m width double leaf gate Manual Suited Padlock
G6.03	G6.04 3m width double leaf gate Fire Escape Route Maglock (Release on Fire) Card Swipe (Entrance & Exit)
G6.04	3m width double leaf gate. Fire Escape Route Maglock (Release on Fire) Green Push Button (East Side) Card Swipe (Entrance & Exit)
G6.05	3m width double leaf gate Fire Escape Route Manual Suited Padlock
G6.06	3m width double leaf gate Fire Escape Route Manual Suited Padlock
G6.07	3m Width Double Leaf Gate Manual Suited Padlock
G6.08	3m Width Double Leaf Gate Manual Suited Padlock
G6.09	3m Width Double Leaf Gate Manual Suited Padlock
G6.10	3m Width Double Leaf Gate Manual Suited Padlock
G6.11	3m Width Double Leaf Gate Manual Suited Padlock
G6.12	3m Width Double Leaf Gate Manual Suited Padlock
G6.13	1.2m width single leaf gate Manual Suited Padlock
G7.01	4m Width Double Leaf Gate Manual Suited Padlock
G8.01	Suited Padlock

Note

- Do not scale from this drawing
- To be read in conjunction with Project Risk Register REF: FS1013-ALA-EX-XX-RR-L-00001
- To be read in conjunction with all other Landscape Architect's drawings
- To be read in conjunction with Outline Landscape Specification REF: FS1013-ALA-EX-XX-SPL-0001
- Gates to BS3800 Standards

1	Obstruction in dry retention basin	2.4m fencing. End user access restricted. Basin to be 600mm deep. Basin to dry out during a maintenance event. Fencing to be removed.	31.07.23
2	Falling on stairs while accessing sport pitches	Stairways to be made wider. Hand rails provided at regular intervals.	31.07.23
3	Collision between pedestrians and vehicles accessing sports pitches	Stairways to be made wider. Hand rails provided at regular intervals.	31.07.23
4	Collision between pedestrians and vehicles in car park	Landscaping features to stop vehicles from leaving the road and parking areas. Road markings to clearly denote parking.	31.07.23
5	Collision between pedestrians and cyclists accessing cycle paths	Clear signage and lighting. Cycle paths to be clearly marked. Signage to be placed at regular intervals.	31.07.23
6	Collision between pedestrians and cyclists accessing cycle paths	Clear signage and lighting. Cycle paths to be clearly marked. Signage to be placed at regular intervals.	31.07.23
7	Falling from height - 1.5m grassed bank to east of sports hall	Obstruction to be removed. Access to be restricted. Fencing to be installed. Fencing to be installed. Fencing to be installed.	31.07.23
8	Collision between pedestrians and open windows	Obstruction to be removed. Access to be restricted. Fencing to be installed. Fencing to be installed. Fencing to be installed.	31.07.23

ID	RISK	MITIGATION	DATE MITIGATED

RESIDUAL PROJECT RISKS

KEY

Fencing and Railing Types
Specification refers to School Specific Outline Specification

- Existing Fence
- F1 Timber Knee Rail 0.6m Height
- F2 Timber Close Board Fence 1.8m Height
- F3 Weldmesh Fence Internal Security 1.8m Height
- F4 Weldmesh Fence Perimeter Security 2.4m Height
- F5 Weldmesh Fence Rebound MUGA Fencing 3.0m Height
- F6 Weldmesh Fence Rebound MUGA Fencing with ball stop netting 3.0m Height Fence with 2.0m Ball stop Net stop
- F7 Rail and Post Fencing 1.2m Height

NOTES:

- All maglock gates to be fitted with readers on both sides for staff and maintenance access.
- Push-to-release button posts to be located at least 1 m from the gate to prevent tampering.
- Each automated pedestrian gate to have its own reset function to re-close after activation of the fail-safe anti-crush safety device.
- Clearance between the ground and the lower gate running edge to be 120–140 mm, in accordance with EN 349 and EN 12453 powered gate standards. Kerb detailing and associated levels are to be set out to maintain a consistent clearance that avoids entrapment risk. The gate's upper rails should incorporate an anti-climb top rail.

DIE DESIGN DELIVERABLE REF :
156

DATE	REV	DESCRIPTION OF REVISION	DRAWN BY	APPROVED BY
03/09/2025	P11	1. Minor adjustments to fencing layout in line with updated gas bottle storage layout. 2. Fencing removed as waste is omitted and replaced with rounding. 3. Notes added to drawing.	CH	BS
30/04/2025	C03	Revised for construction	CH	BS
16/04/2025	P10	Re-issued for planning	LS	BS
31/03/2025	C02	Gates Detailed Schedule added to drawing. 1.8m closeboarded timber fence amended in key	BS	

REVISIONS

STATUS :
S2 - For Planning

ares
LANDSCAPE ARCHITECTS

Client :
Morgan Sindall

Project Title :
Star Radcliffe Academy, Bury

Drawing Title :
Fencing General Arrangement

Drawing Number :
FS1013-ALA-EX-ZZ-D-L-0012

Status :
S2

Revision :
P11

