


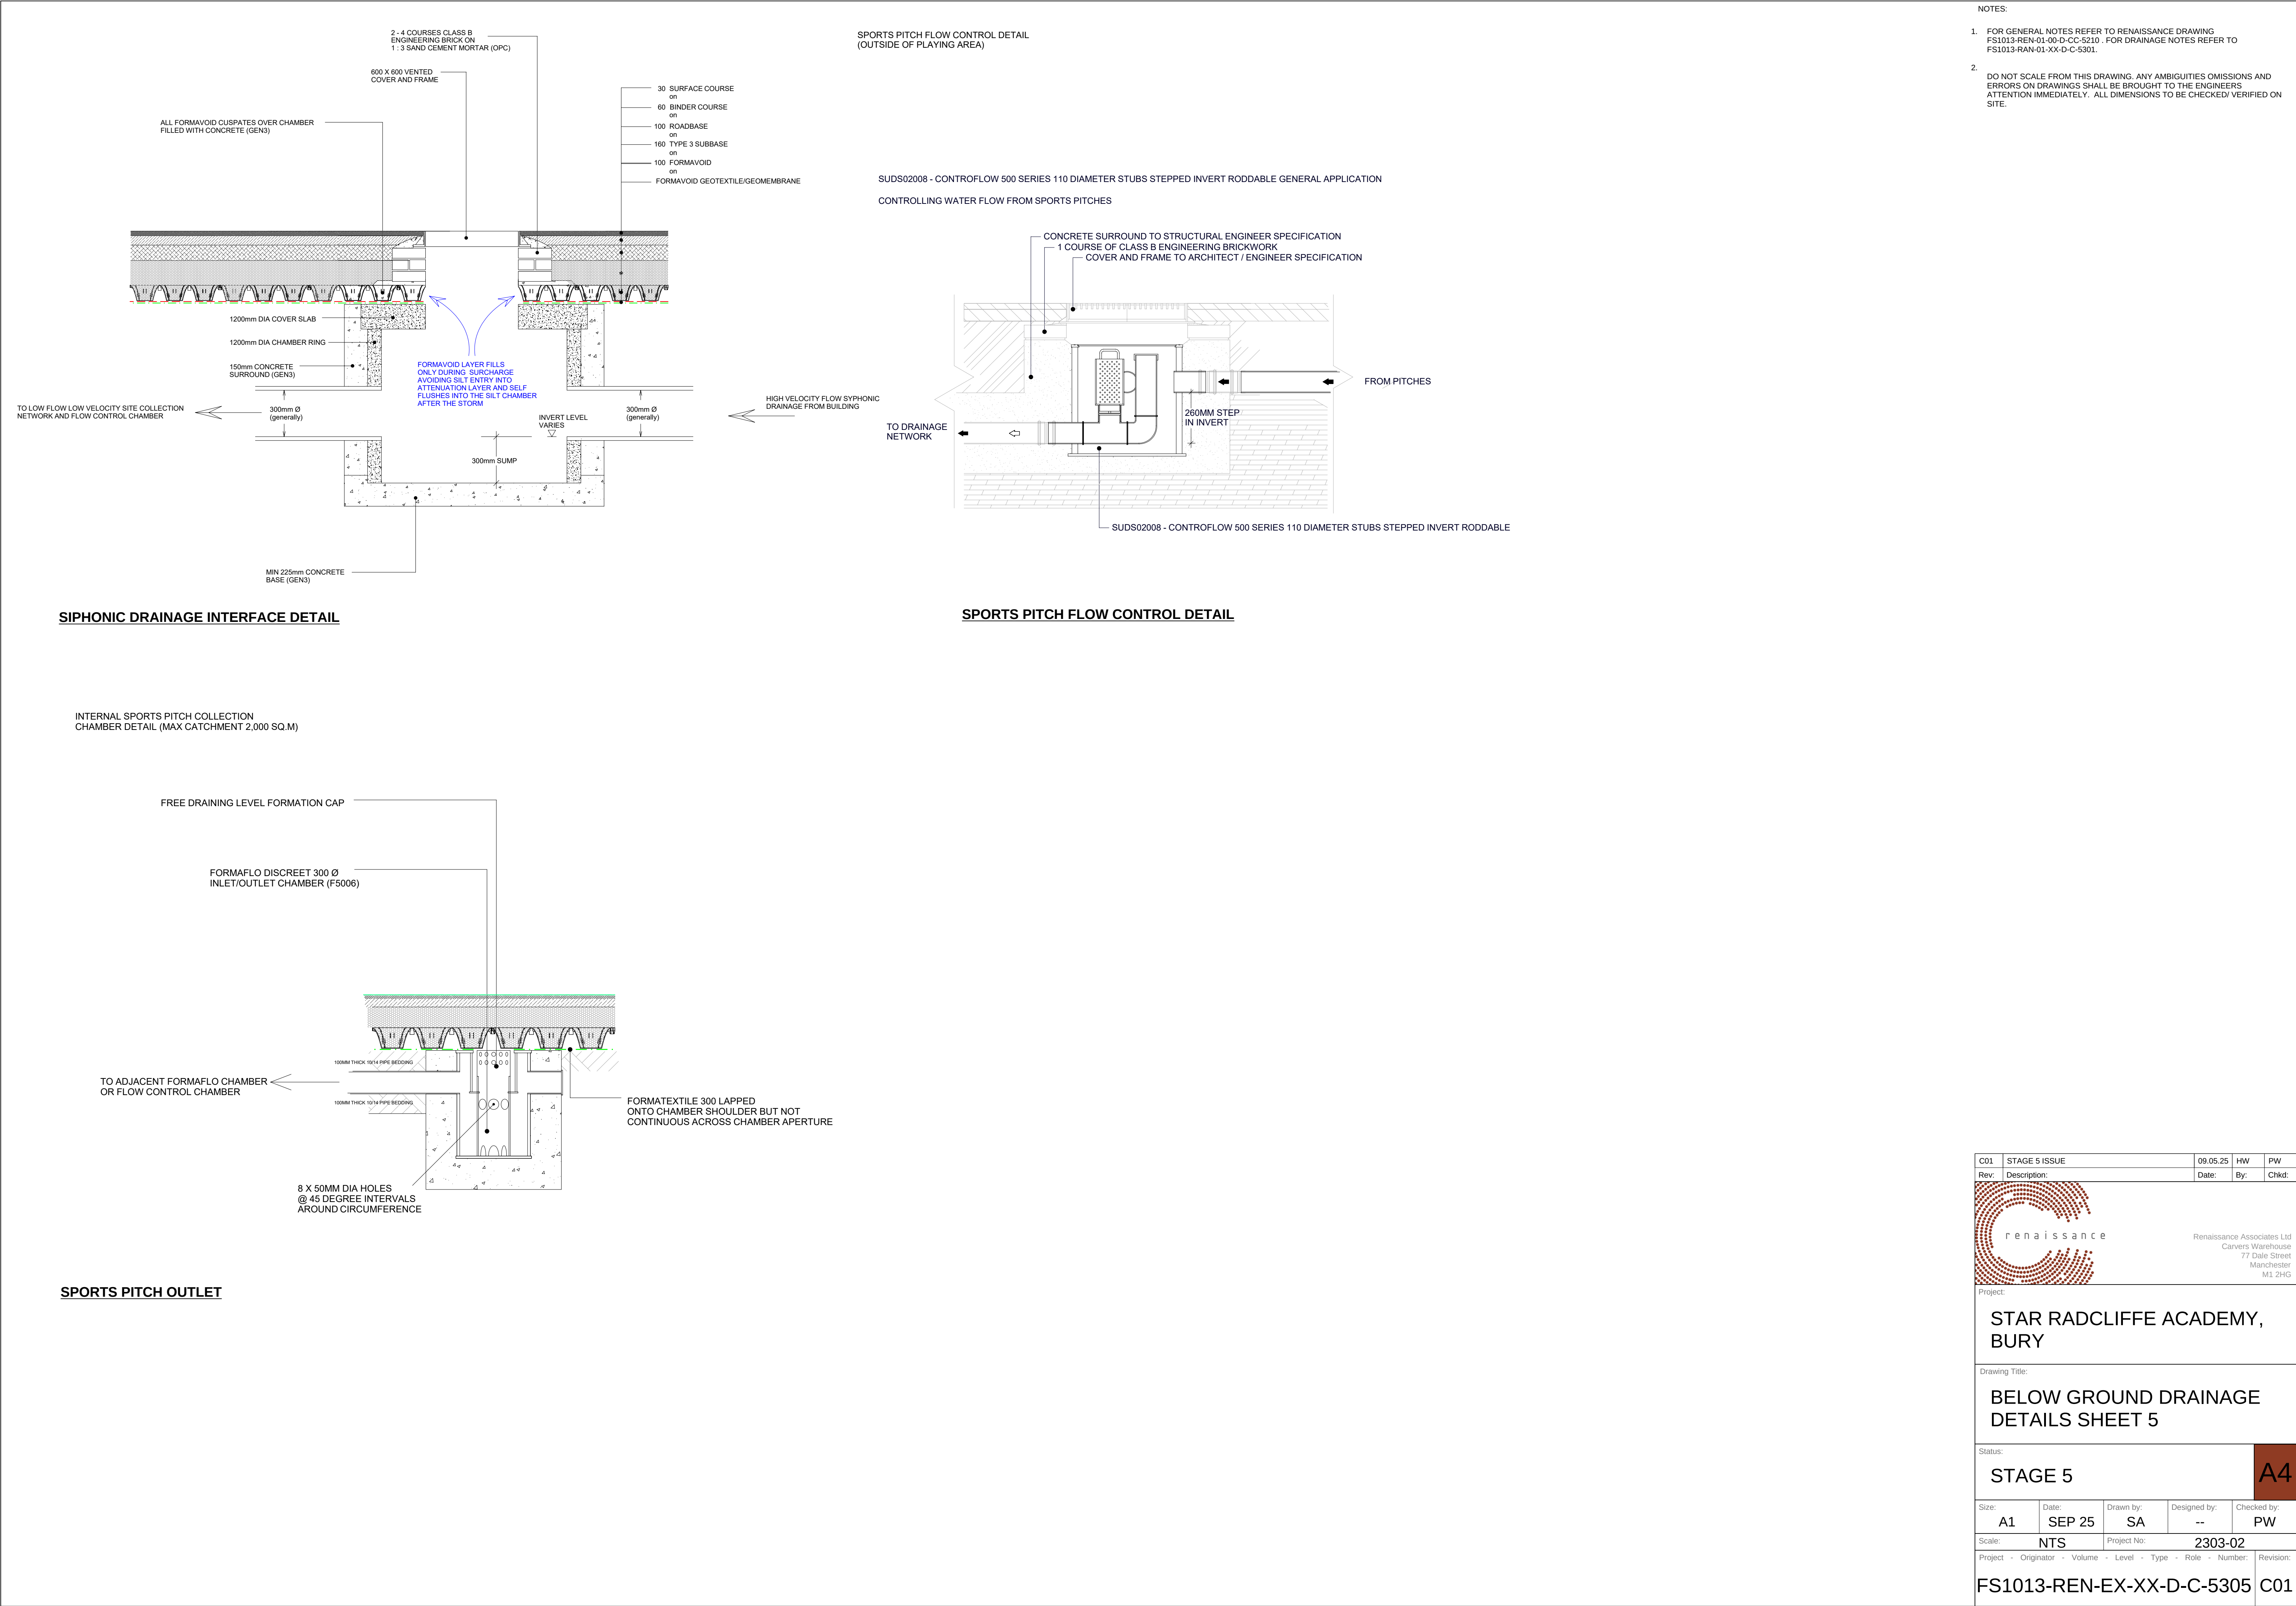

- NOTES:
- FOR GENERAL NOTES REFER TO RENAISSANCE DRAWING FS1013-REN-01-00-D-CC-5210 . FOR DRAINAGE NOTES REFER TO FS1013-RAN-01-XX-D-C-5301.
 - DO NOT SCALE FROM THIS DRAWING. ANY AMBIGUITIES OMISSIONS AND ERRORS ON DRAWINGS SHALL BE BROUGHT TO THE ENGINEERS ATTENTION IMMEDIATELY. ALL DIMENSIONS TO BE CHECKED/ VERIFIED ON SITE.

C01	STAGE 5 ISSUE	09.05.25	HW	PW
Rev:	Description:	Date:	By:	Chkd:



renaissance

Renaissance Associates Ltd
Carvers Warehouse
77 Dale Street
Manchester
M1 2HG

Project:

STAR RADCLIFFE ACADEMY,
BURY

Drawing Title:

BELOW GROUND DRAINAGE
DETAILS SHEET 5

Status:

STAGE 5

A4

Size:	Date:	Drawn by:	Designed by:	Checked by:
A1	SEP 25	SA	--	PW

Scale:	NTS	Project No:	2303-02
Project - Originator - Volume - Level - Type - Role - Number: Revision:			

FS1013-REN-EX-XX-D-C-5305

C01