


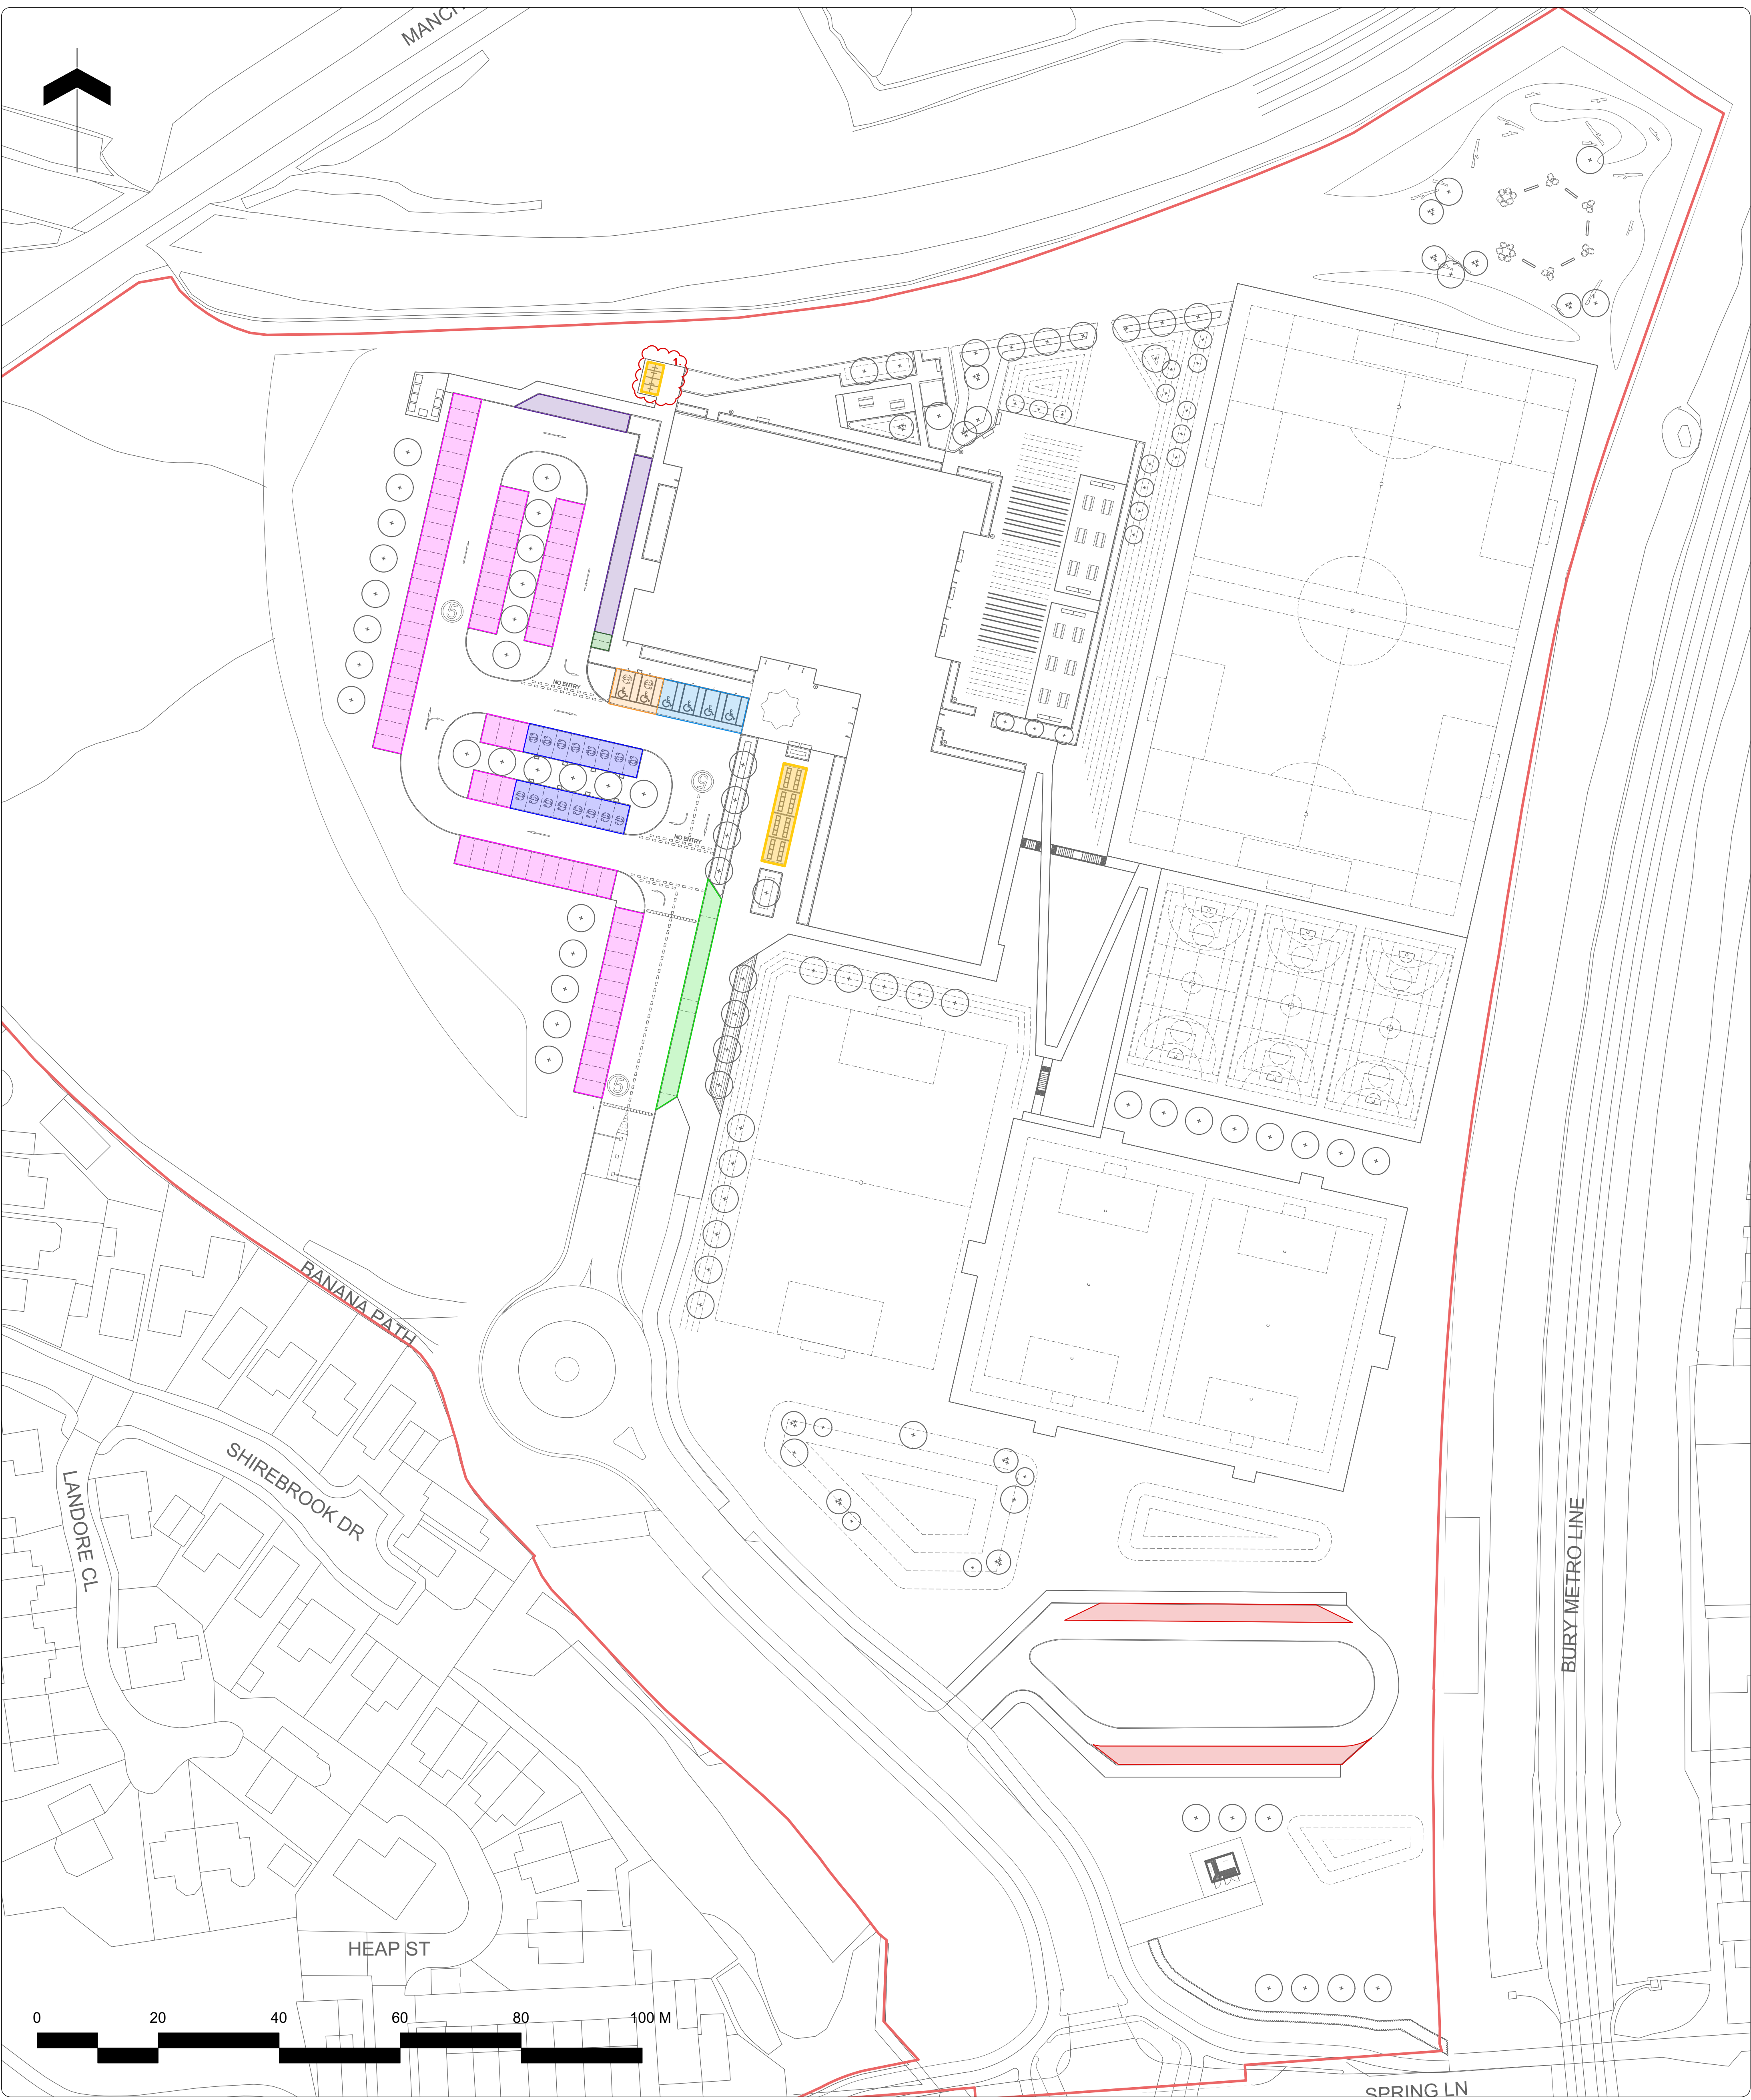

Note

1. Do not scale from this drawing
2. To be read in conjunction with Project Risk Register REF: FS1013-ALA-EX-XX-RR-L-00001
3. To be read in conjunction with all other Landscape Architect's drawings
4. To be read in conjunction with Outline Landscape Specification REF: FS1013-ALA-EX-XX-SP-L-0001

1	Obstruction in dry retention basin	2.4m fencing. End user access restricted. Basin to be 800mm deep. Basin to dry out during a maintenance event. Retention basin.	31.07.23
2	Falling on stairs while accessing sport pitches	Stairways to be wide. Hand rails provided at standard heights.	31.07.23
3	Collision between pedestrians and vehicles accessing accessible parking bays	Signage to manage vehicle speed. Barriers added to bays.	31.07.23
4	Collision between pedestrians and vehicles in car park	Landscape features to stop vehicles from leaving car parks and parking areas. Road markings to clearly denote parking.	31.07.23
5	Collision between pedestrians and cyclists accessing cycle storage facilities	On-site pedestrian/cycle approach. School to manage speed on site. Clear signage.	31.07.23
6	Coming into contact with underground utilities and services	Tree pits to be located in close proximity to existing underground services. Avoidance of services in close proximity to tree pits.	31.07.23
7	Falling from height - 1.5m grassed bank to east of sports field	Grassed banks designed to be in a gradient of 1:1. 1.5m grass and soil bank. Clear signage.	31.07.23
8	Collision between pedestrians and open windows	Clear signage to window openings.	31.07.23
ID	RISK	MITIGATION	DATE MITIGATED

RESIDUAL PROJECT RISKS

- KEY**
- Standards Parking Bay (81no.)
 - Accessible Parking Bay (6no.)
 - EVCP Parking Bay (16no.)
 - EVCP & Accessible Parking Bay (2no.)
 - Parental Drop off Layby
 - Coach Drop off Layby
 - Cycle Parking (80no. Students + 10no. Staff)
 - Motorcycle Parking Bay (2no.)

DIE DESIGN DELIVERABLE REF :
156

03/09/2025	P08	1. Minor update to the cycle parking location in line with amended gas bottle storage layout.	CH	BS
30/04/2025	C02	Revised for Construction	CH	BS
16/04/2025	P07	Re-issued for planning	LS	BS
19/02/2025	C01	Issued for construction	LS	BS
DATE	REV	DESCRIPTION OF REVISION	DRAWN BY	APPROVED BY

REVISIONS

STATUS :
S2 - For Planning

ares
LANDSCAPE
ARCHITECTS

Ares Landscape Architects LTD
Galacrossher,
51 Eyre Lane
Sheffield
S1 4RB
t: 0114 276 2000
e: hello@aresdesign.co.uk
w: ares.eu.com

CLIENT :
Morgan Sindall

PROJECT TITLE :
Star Radcliffe Academy, Bury

DRAWING TITLE :
Access Strategy - Parking Strategy

DRAWING SCALE : 1:500
PAPER SIZE: A1

DRAWN BY: PH
APPROVED BY: BS

DRAWN DATE: 06/07/2023
ALA PROJECT CODE: ALA805

DRAWING NUMBER : FS1013-ALA-EX-ZD-L-0026
STATUS : S2
REVISION : P08