


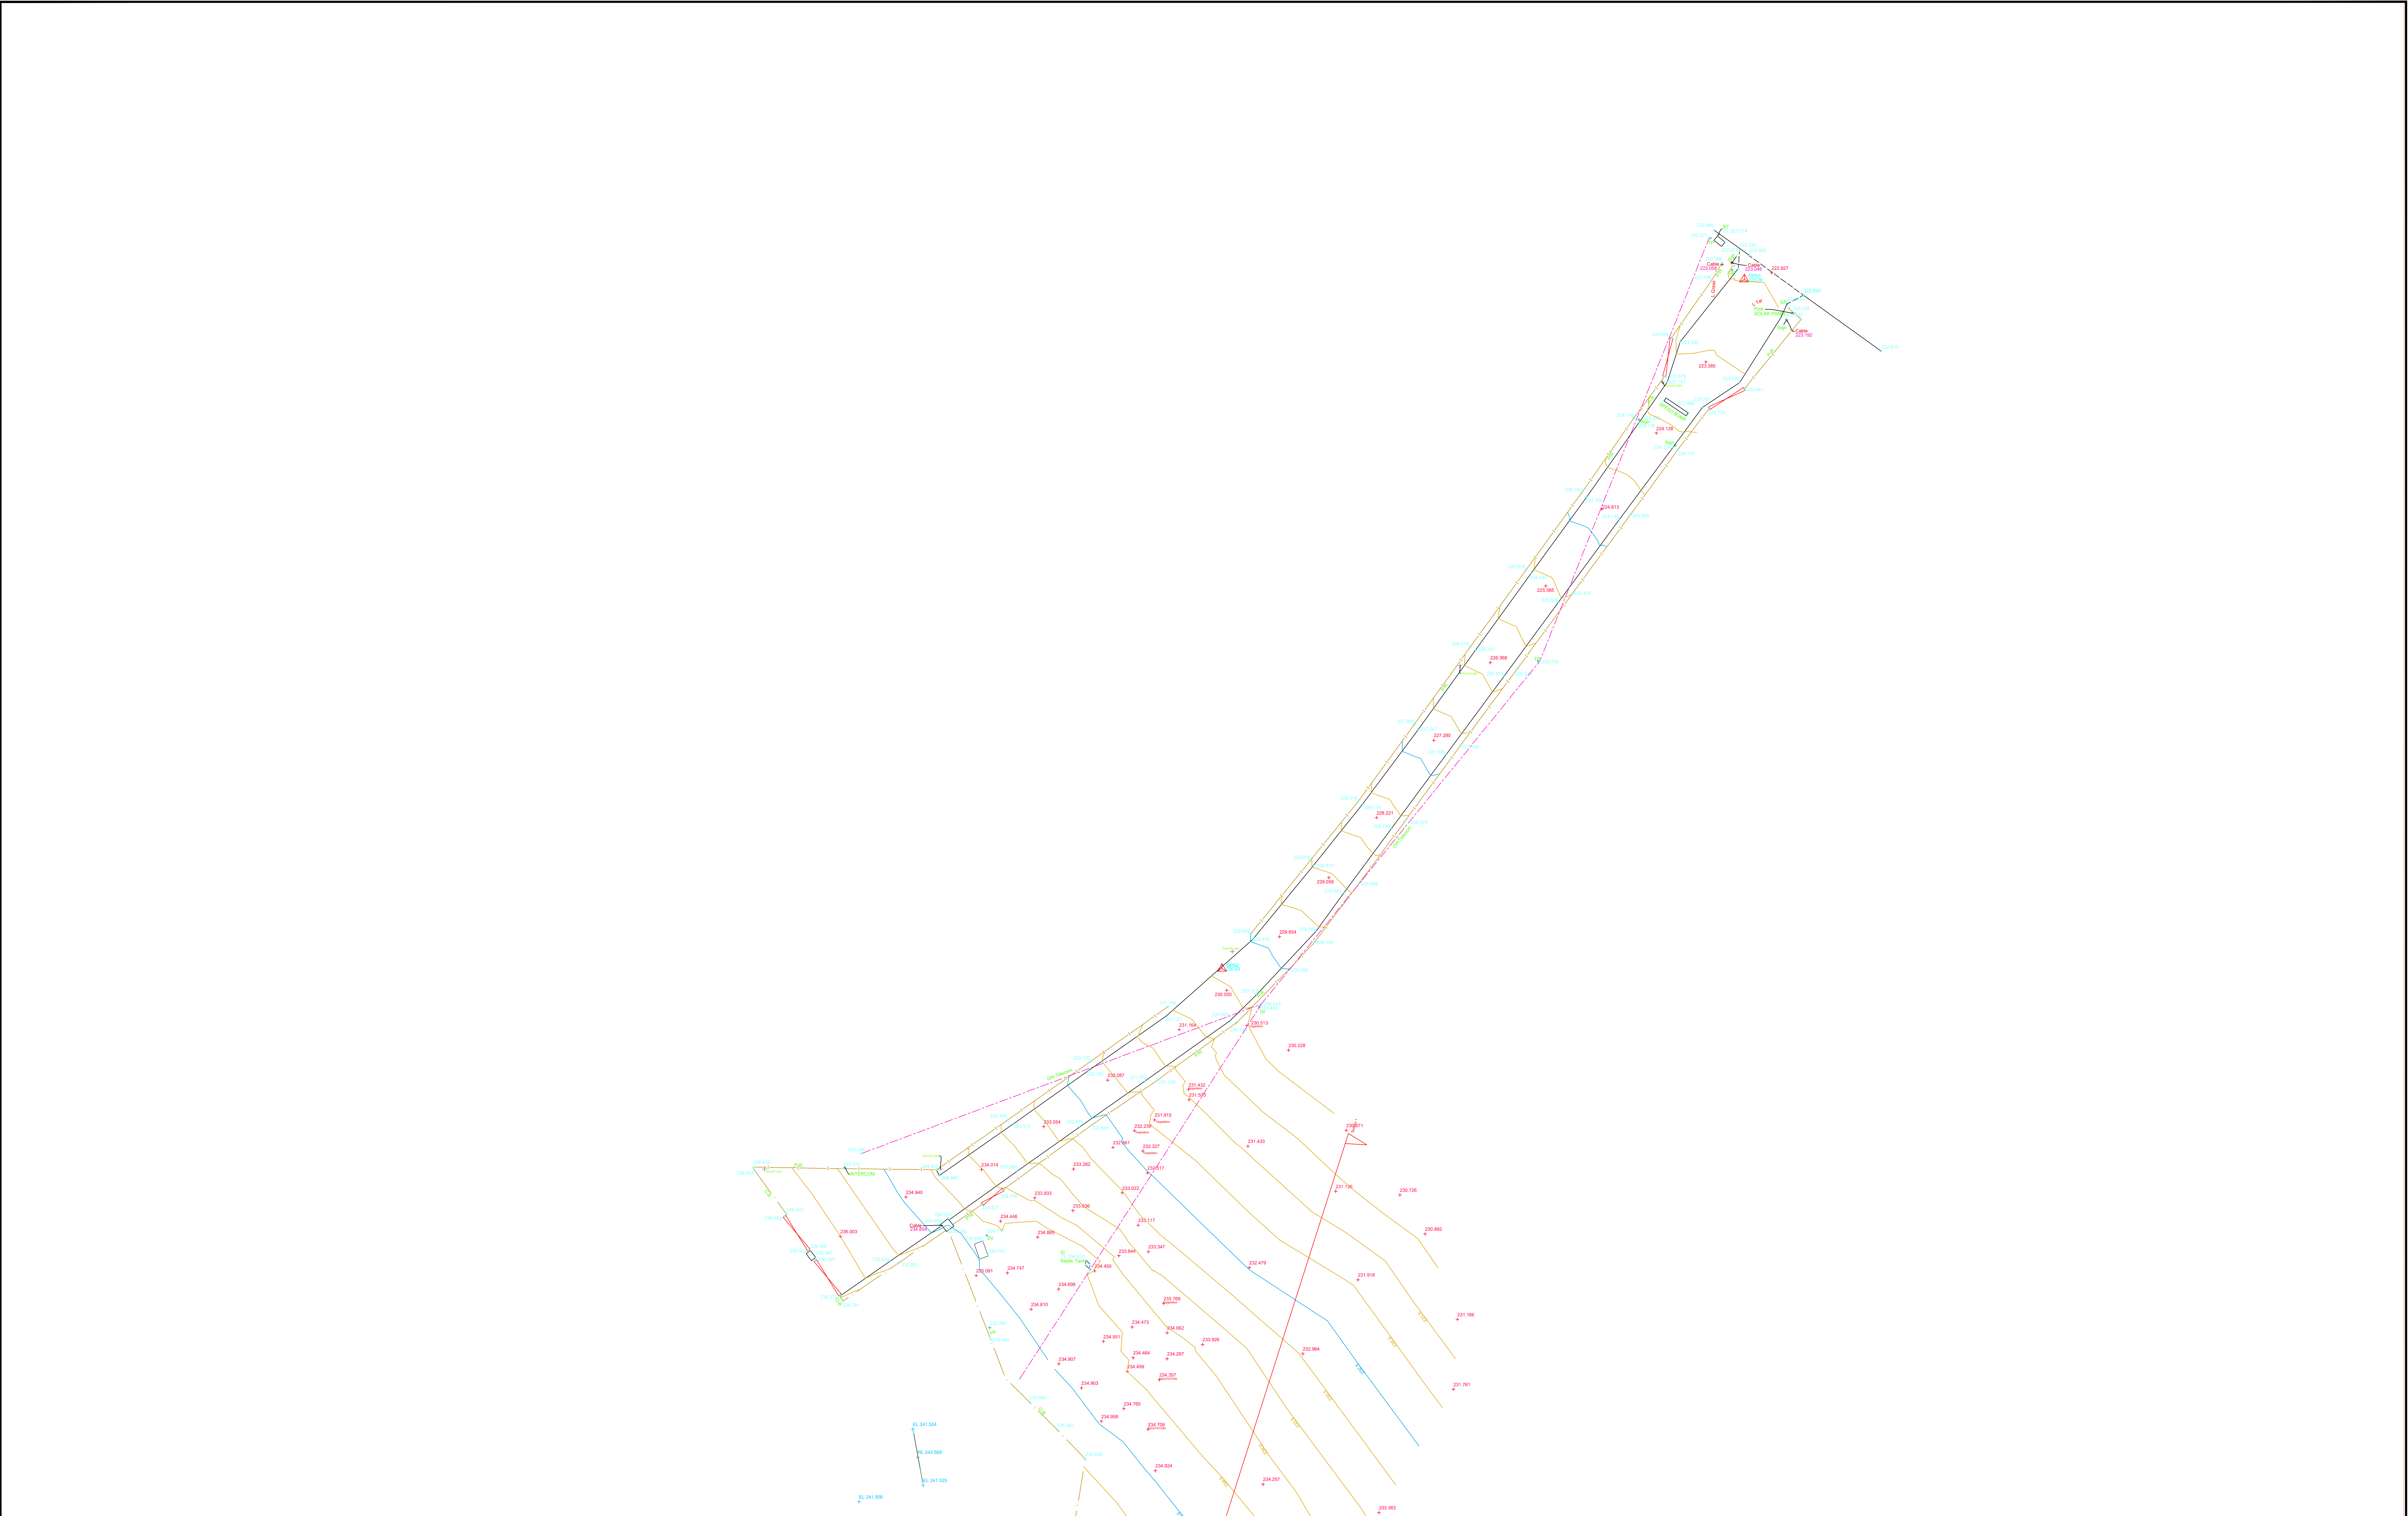

	Topographical Survey Key										Layout Key										Client Information										Type of Survey	
	Grid										Embankment										Wall										Fence										Gate										Inspection Cover										Control Station										Lamp Post										Tree	
	Contours (Minor)										Change Of Surface										Channel																				Road Gully										Levels Spot										Telegraph Pole										Tree Canopy	
	Contours (Major)										Concrete										Road Edge																				BT Cover										Levels Eaves										Electrical Pole										Vegetation Extents	
	Building	Stop Tap										Hedge	

Only data collected at the time of survey will be included in the drawing. Any omissions of features due to excessive vegetation overgrowth, parked vehicles or inaccessible areas, are beyond Seddon Surveys control and therefore Seddon Surveys cannot be held liable for.

	Topographical Survey Key										Layout Key										Client Information										Type of Survey									
	Grid Contours (Minor) Contours (Major) Building Embankment Change of Surface Concrete Wall Channel Road Edge										Fence Gate Waters Edge Drain Overhead Cable Steps Inspection Cover Road Gully BT Cover Control Station Levels Spot Levels Eaves Levels Ridge Lamp Post Telegraph Pole Electrical Pole Stop Tap Gas Valve Tree Tree Canopy Vegetation Extents Hedge																				TOPOGRAPHICAL SURVEY									
																					Drawing Reference																			
																					5695_26.01.2023																			
																				BIRCH HEY FARM TURTON ROAD BURY BL8 3QG										Survey by: AT & SC Project No: 5695 Drawn by: WS AO Scale: 1:200 Checked by: MT Drawing Status: FINAL Date of issue: 26/01/2023 Revision: 0										

Only data collected at the time of survey will be included in the drawing. Any omissions of features due to excessive vegetation overgrowth, parked vehicles or inaccessible areas, are beyond Seddon Surveys control and therefore Seddon Surveys cannot be held liable for.

