



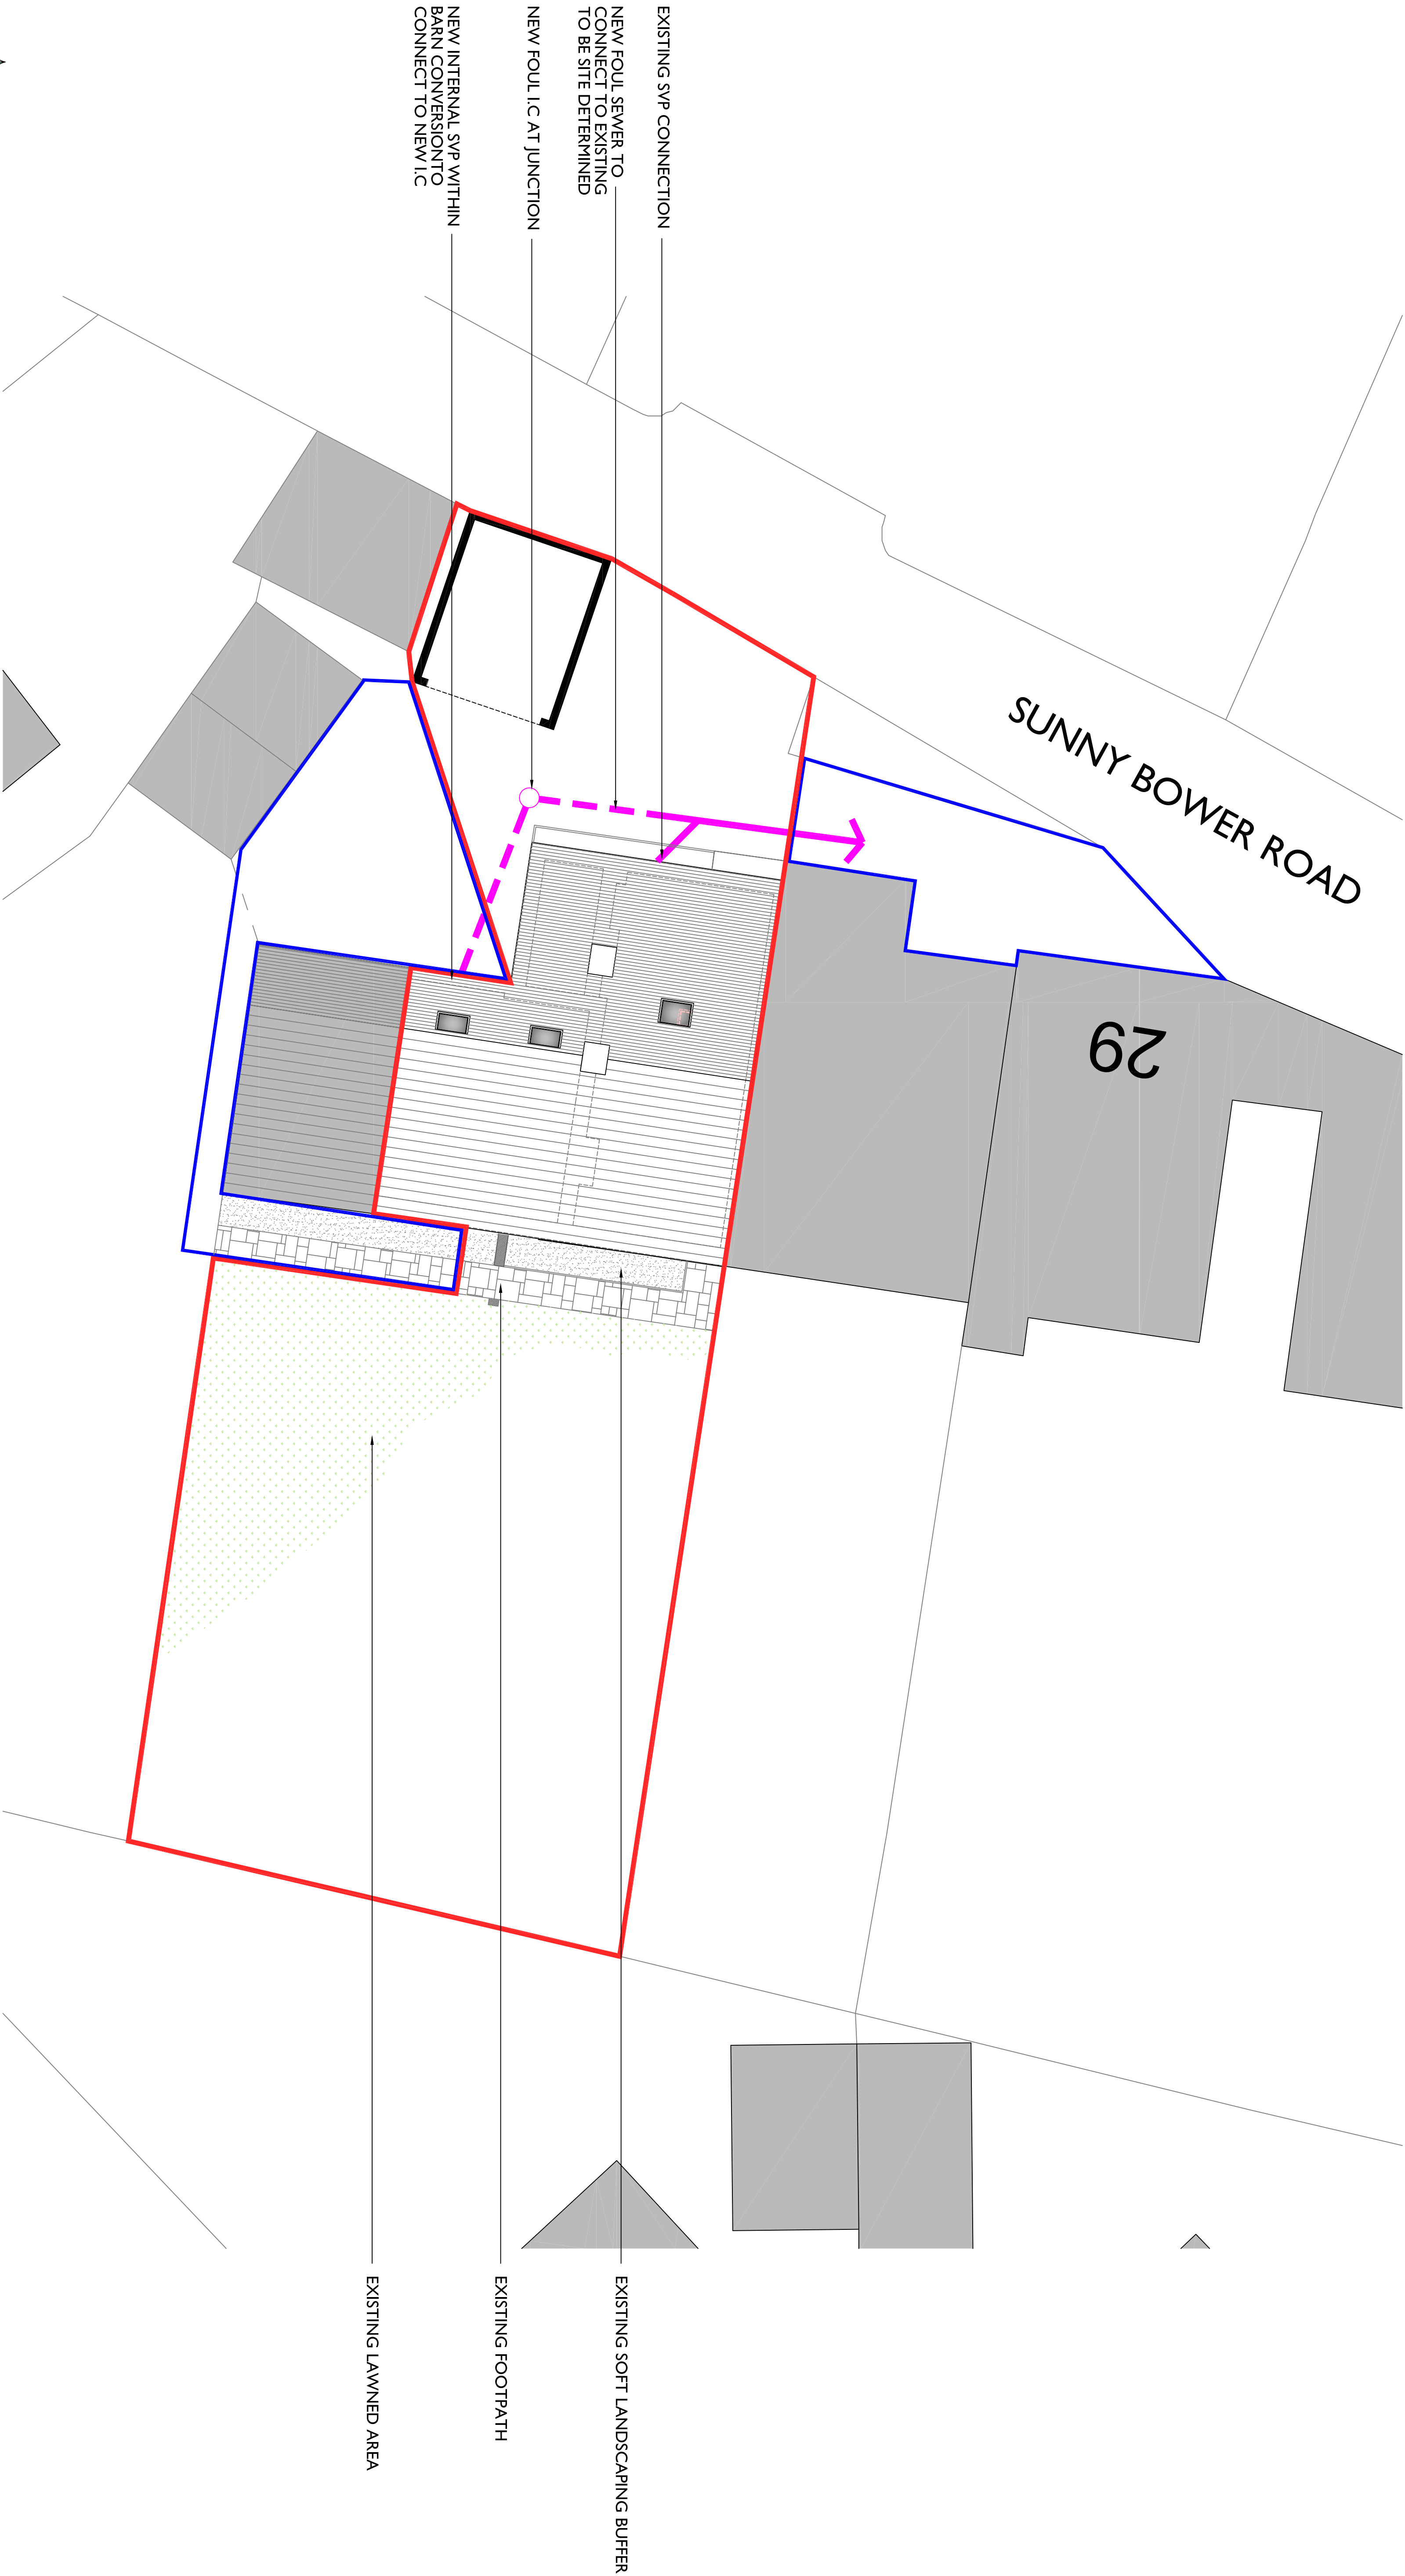

notes:

- red dashed lines indicate extent of existing construction to be removed
- shaded areas indicate extent of existing construction to be retained

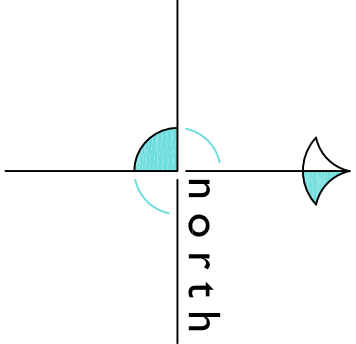

- denotes site boundary within applicant's ownership
- denotes applicant's legal right of way through adjacent site