


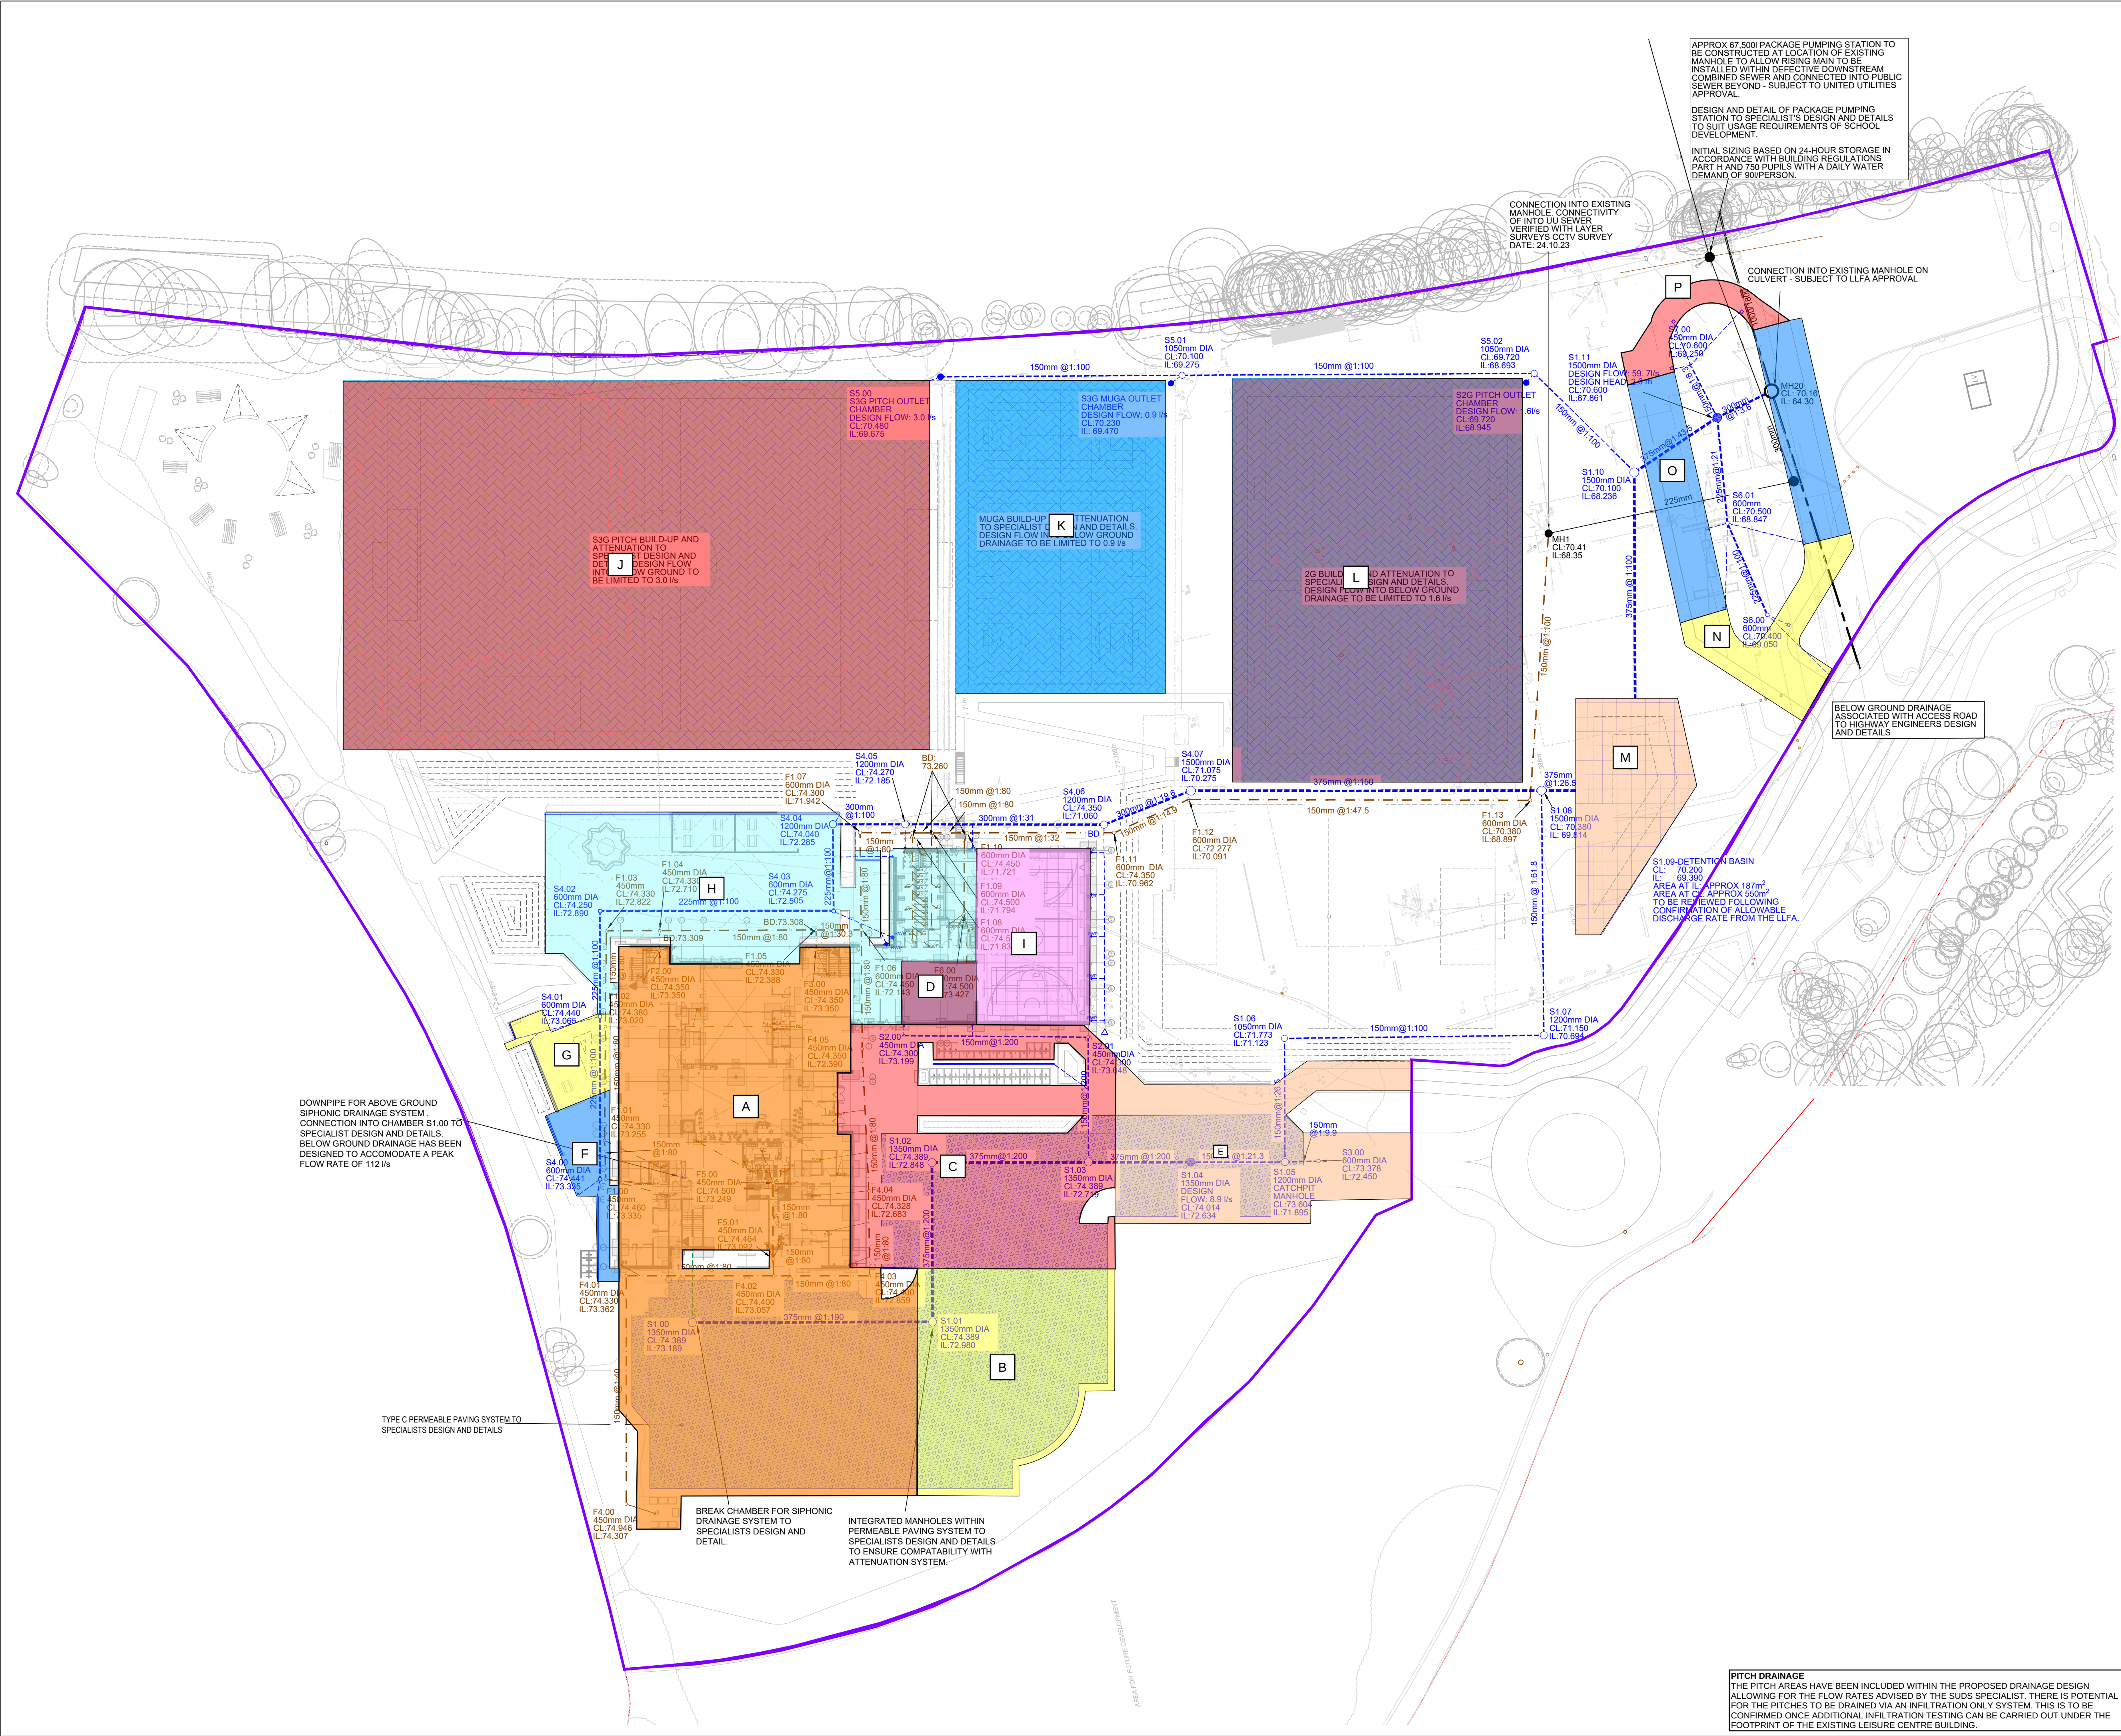

- NOTES:
- THIS DRAWING SHOULD BE READ IN CONJUNCTION WITH:
 - EXISTING IMPERMEABLE AREA PLAN
 - PROPOSED BELOW GROUND DRAINAGE DRAWING
 - MICRODRAINAGE MODEL AND CALCULATION OUTPUTS

PLANNING BOUNDARY

DEVELOPMENT BOUNDARY

PROPOSED IMPERMEABLE AREA SUMMARY		
MANHOLE	HATCH	AREA (ha)
S1.00	A	0.374
S1.01	B	0.105
S1.02	C	0.154
S2.00	D	0.013
S1.03	E	0.102
S4.00	F	0.016
S4.01	G	0.017
S4.04	H	0.161
S4.06	I	0.055
S3G PITCH	J	0.585
S3G MUGA	K	0.174
S2G PITCH	L	0.320
S1.10 BASIN	M	0.056
S5.00	N	0.031
S5.01	O	0.062
S6.00	P	0.015
TOTAL		2.240

SITEWIDE TOTAL AREA	
HATCH	AREA (ha)
IMPERMEABLE AREA	2.240
PERMEABLE AREA	2.322
TOTAL	4.562

P04	REVISED TO SUIT CLIENT COMMENTS	06.02.24	SA	PW
P03	STAGE 4	01.12.23	SA	PW
P02	ISSUED FOR PLANNING	07.09.23	HW	PW
P01	STAGE 3	10.08.23	SA	PW
Rev:	Description:	Date:	By:	Chkd:

Renaissance Associates Ltd
Carvers Warehouse
77 Dale Street
Manchester
M1 2HG

STAR RADCLIFFE ACADEMY, BURY

PROPOSED DRAINED AREAS PLAN

Status:

STAGE 4

Size:	Date:	Drawn by:	Designed by:	Checked by:
A1	AUG'23	SA	SA	PW
Scale:	1:500	Project No:	2303-02	

Project - Originator - Volume - Level - Type - Role - Number: Revision:

FS1013-REN-EX-00-D-C-5201 P04