





| NOTES   |                                                                                 |          |
|---|---------------------------------------------------------------------------------|----------|
| • This drawing is copyright. No unauthorised copying of drawing without the express permission of the architect.   |                                                                                 |          |
| • Do not scale from prints. Use figure dimensions only.   |                                                                                 |          |
| • Contractors to check all dimensions on site prior to commencement of works.   |                                                                                 |          |
| • All works to be carried out in accordance with current statutory Health and Safety Regulations.   |                                                                                 |          |
| • This drawing is to be read in conjunction with all relevant consultants' and / or specialists' drawings / documents and any discrepancies or variations are to be notified to the architect before affected work commences. |                                                                                 |          |
| REVISION   | NOTES                                                                           | DATE     |
| A   | Bin store & cycle parking added. Notes added                                    | 30.01.26 |
| B   | New rooflights omitted to suit L.A comments<br>Additional cycle space provided. | 06.05.26 |

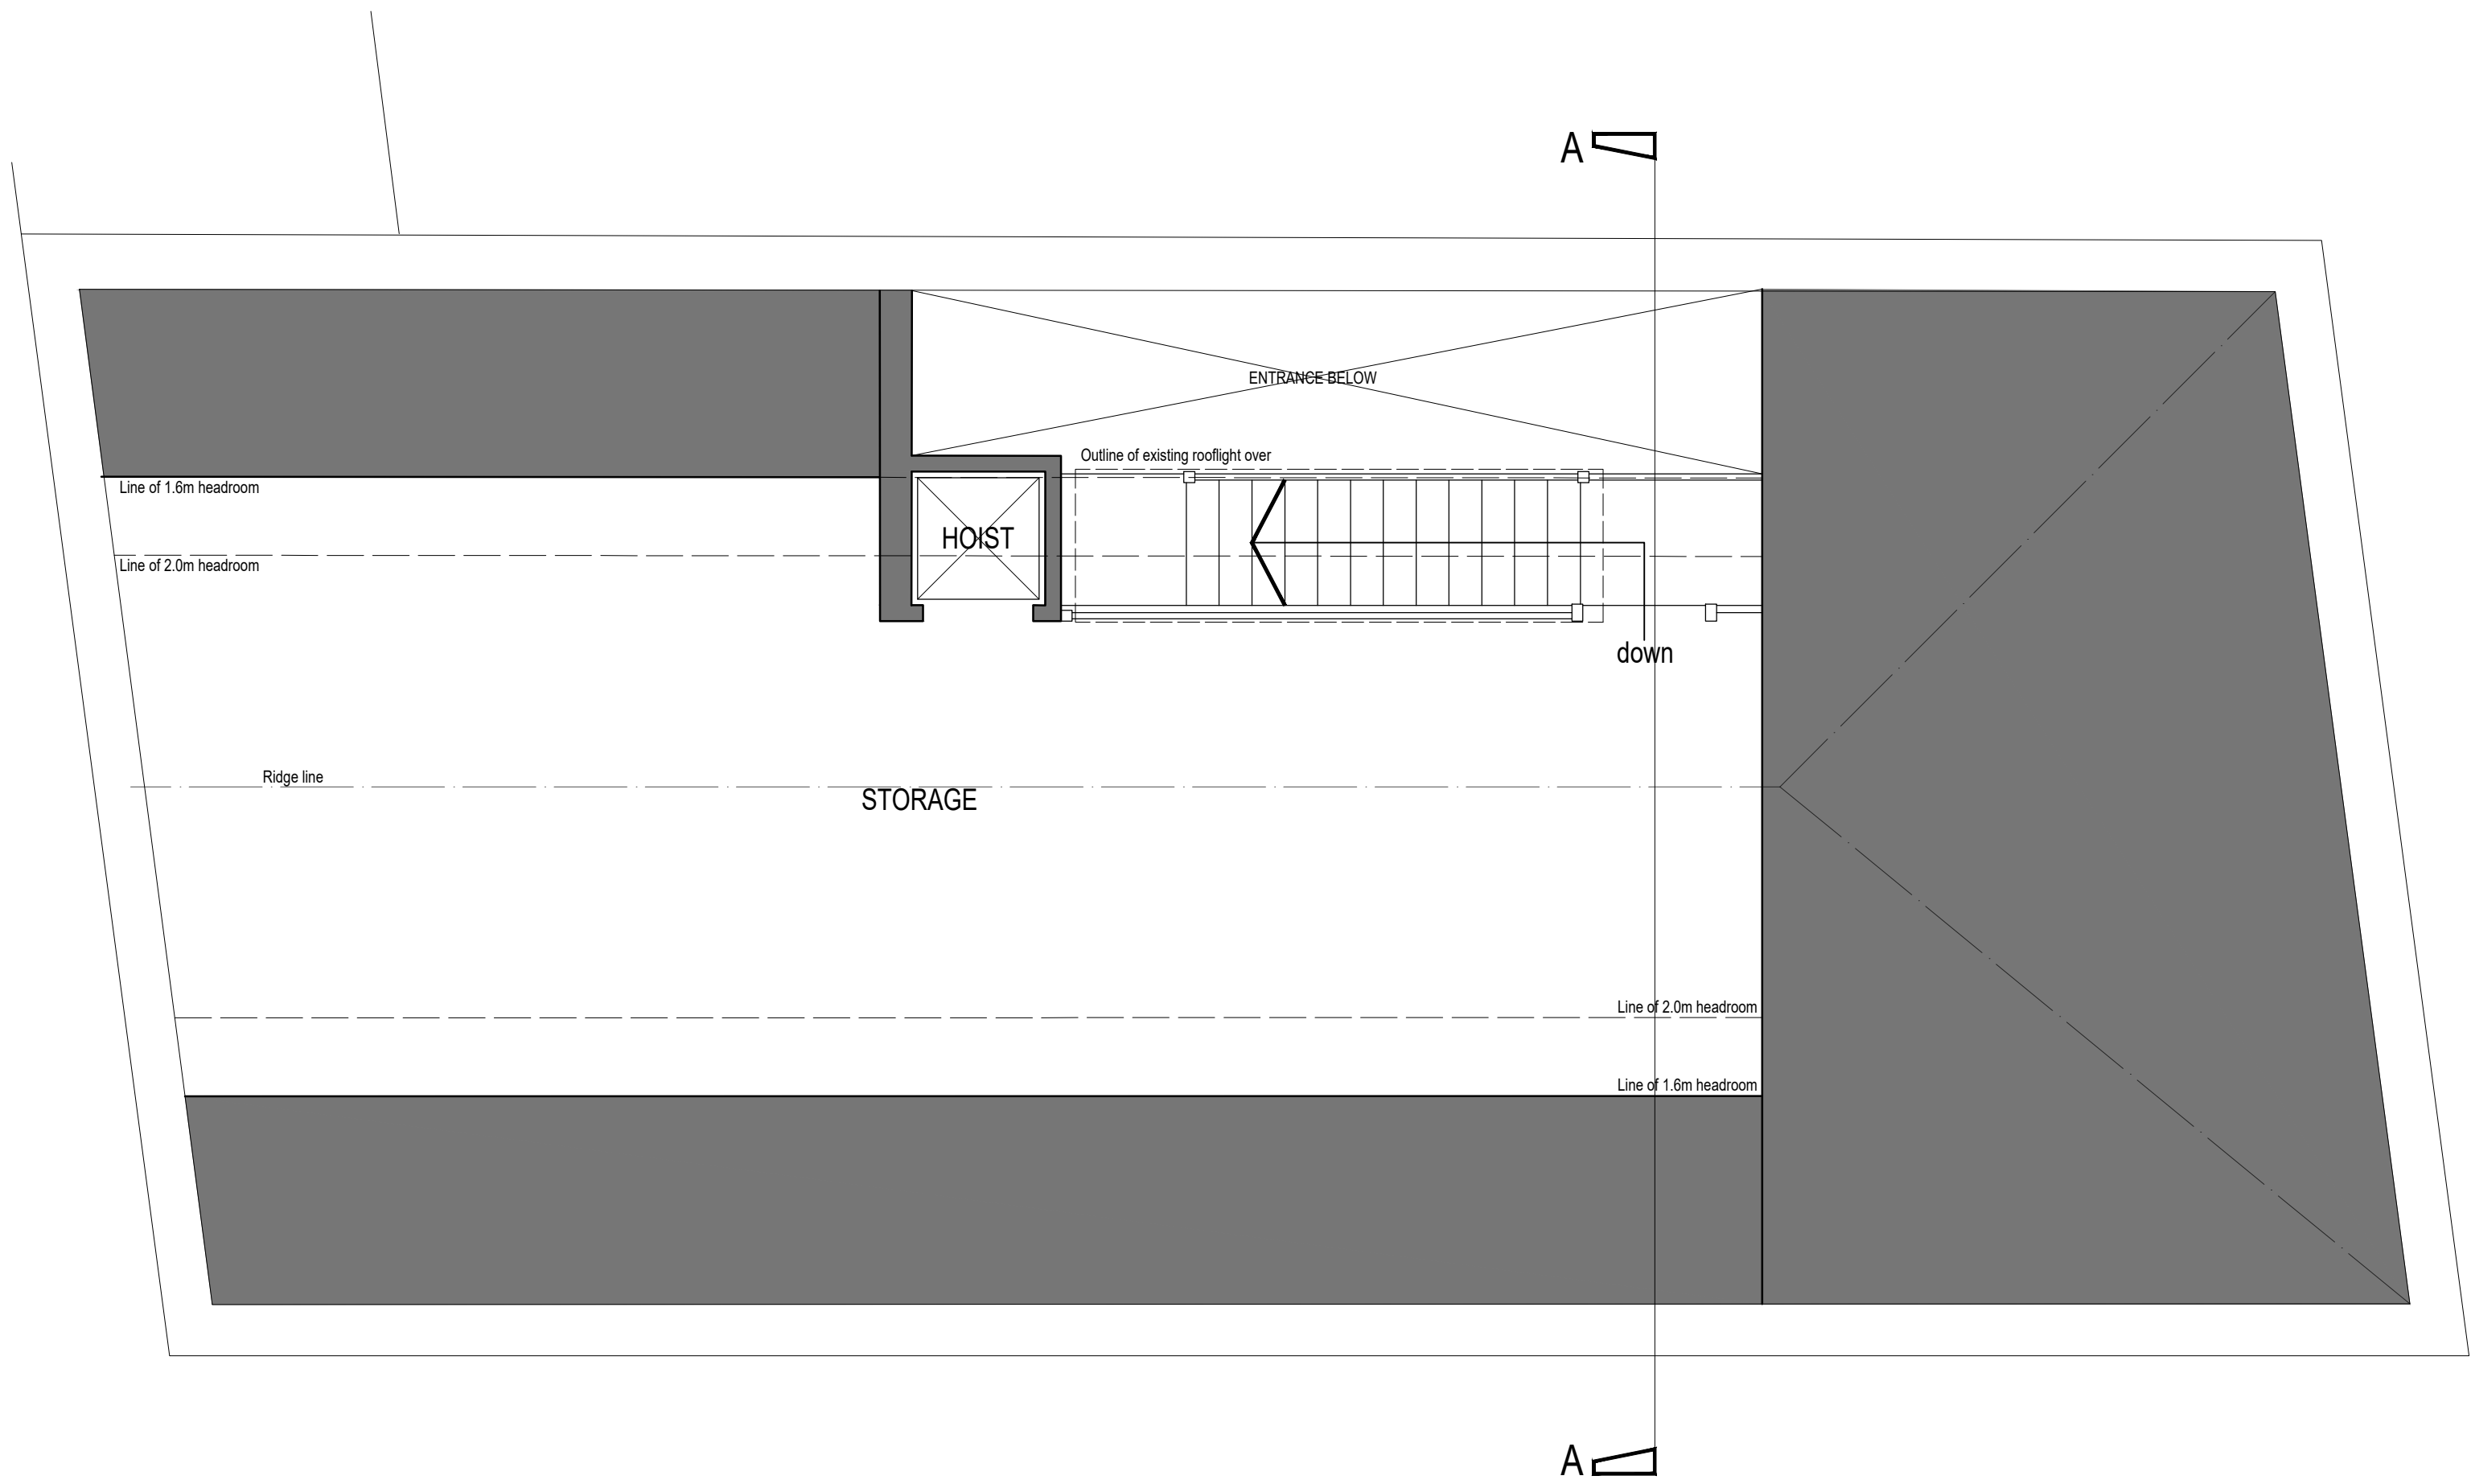

PROPOSED FIRST FLOOR

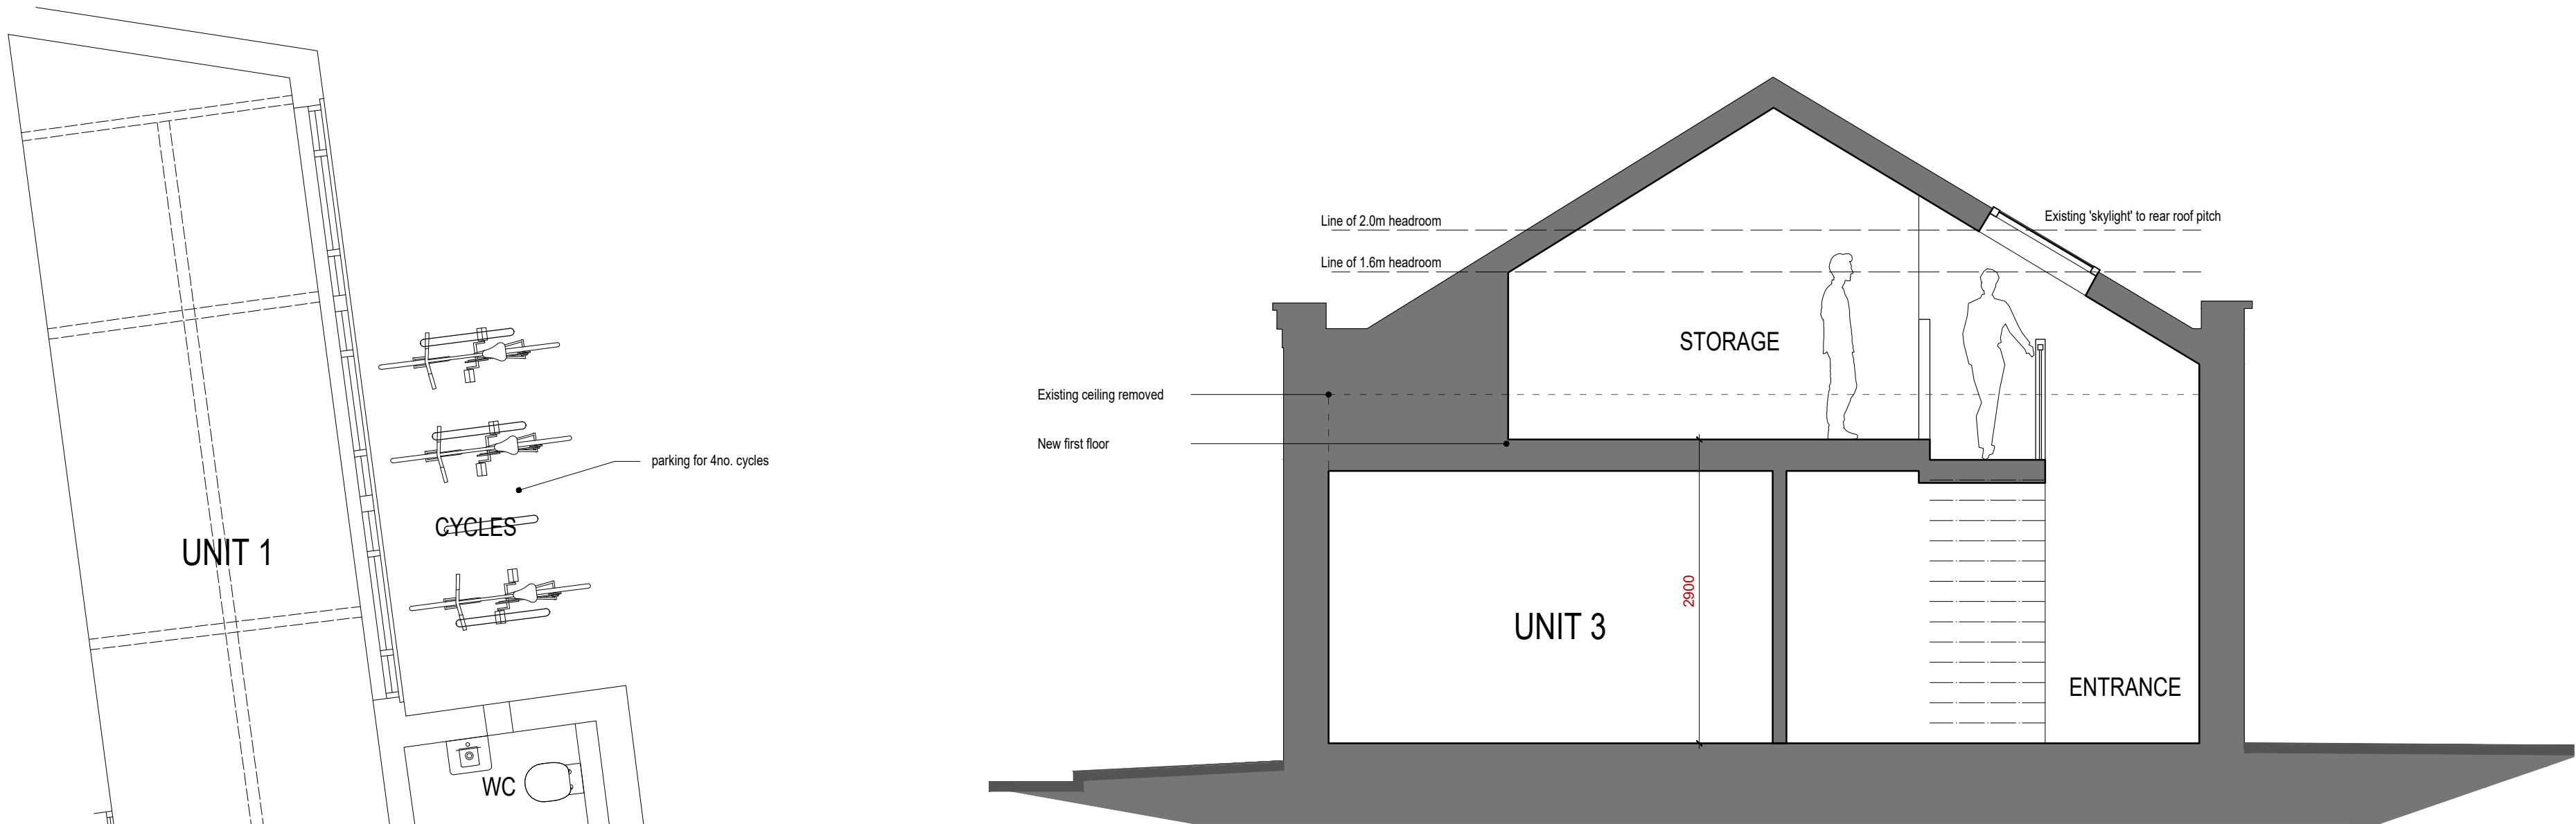

INDICATIVE SECTION A-A

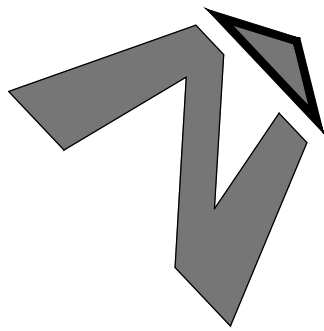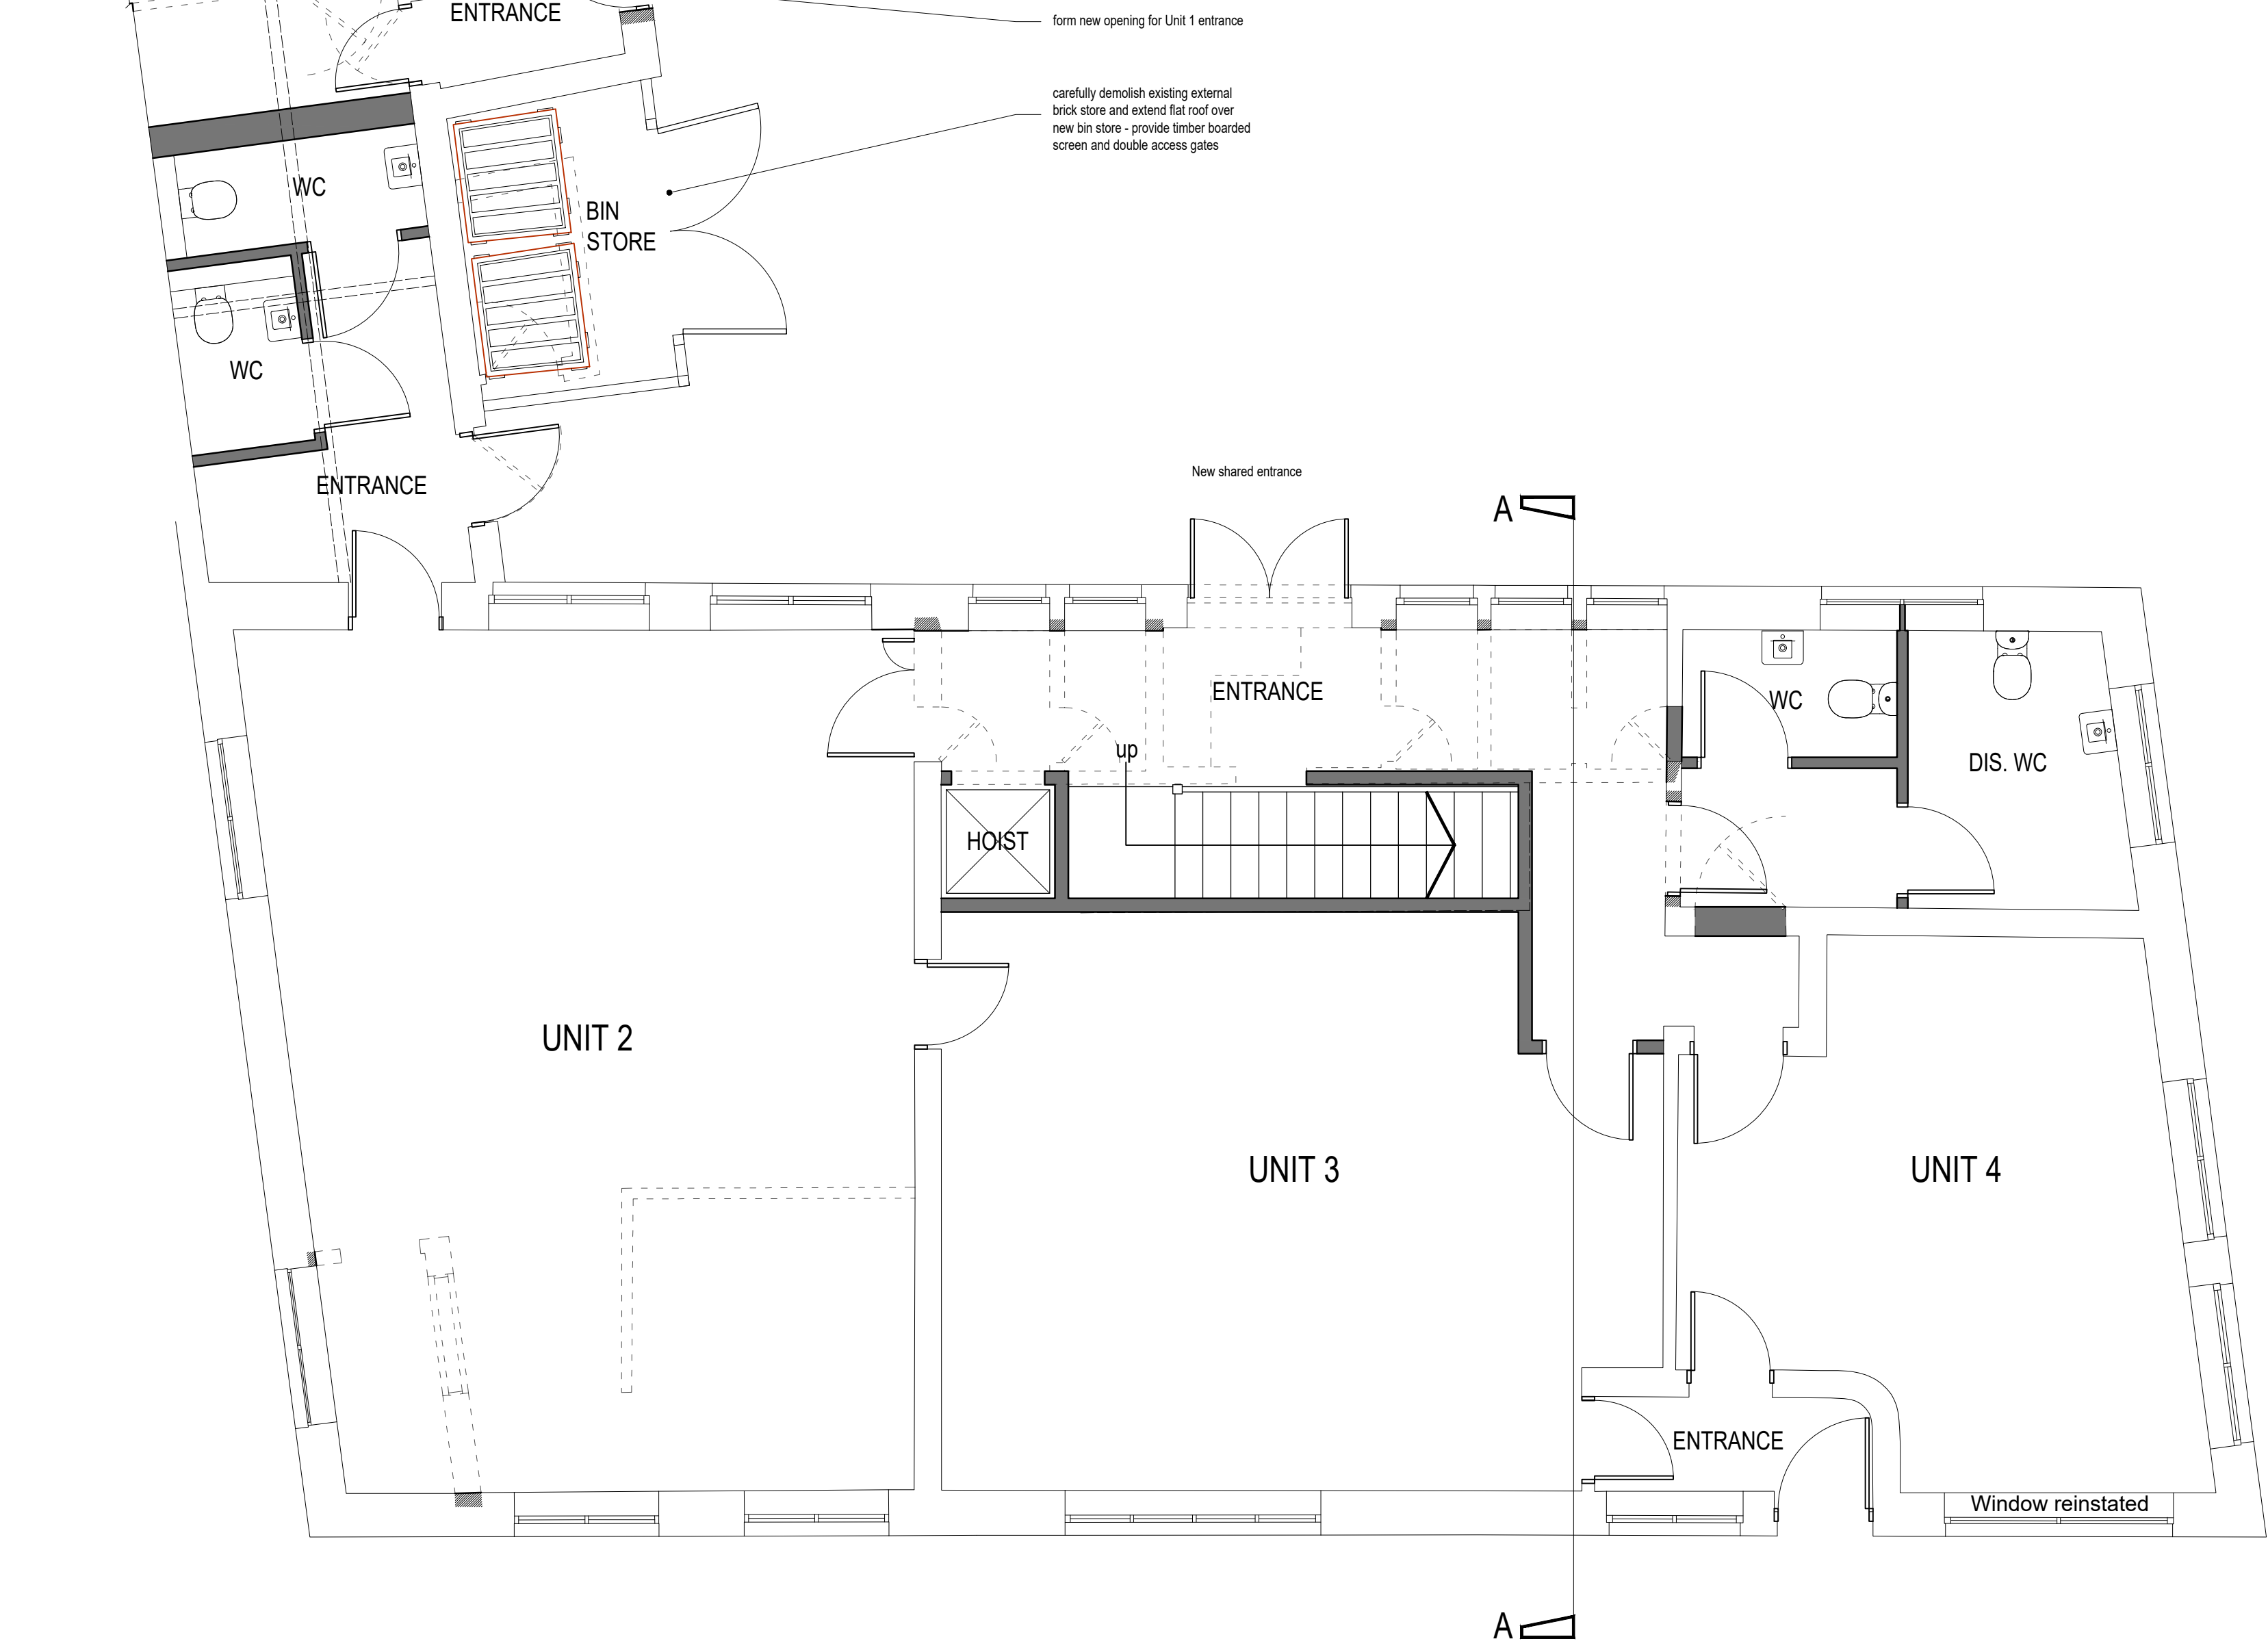

|           |                                         |
|-----------|-----------------------------------------|
| Project   | REFURBISHMENT: 271 TOTTINGTON RD., BURY |
| Drawing   | PROPOSED PLANS + SECTION                |
| Client    | M.R. A. HINCHSLIFF                      |
| Drawn     | CPB                                     |
| Scale     | 1:50 @ A1                               |
| Dwg. No.  | 23/643-12 B                             |
| Dwg. Size | A1                                      |
| Date      | DEC 2024                                |

JOHN HOLT ARCHITECTS LTD.