
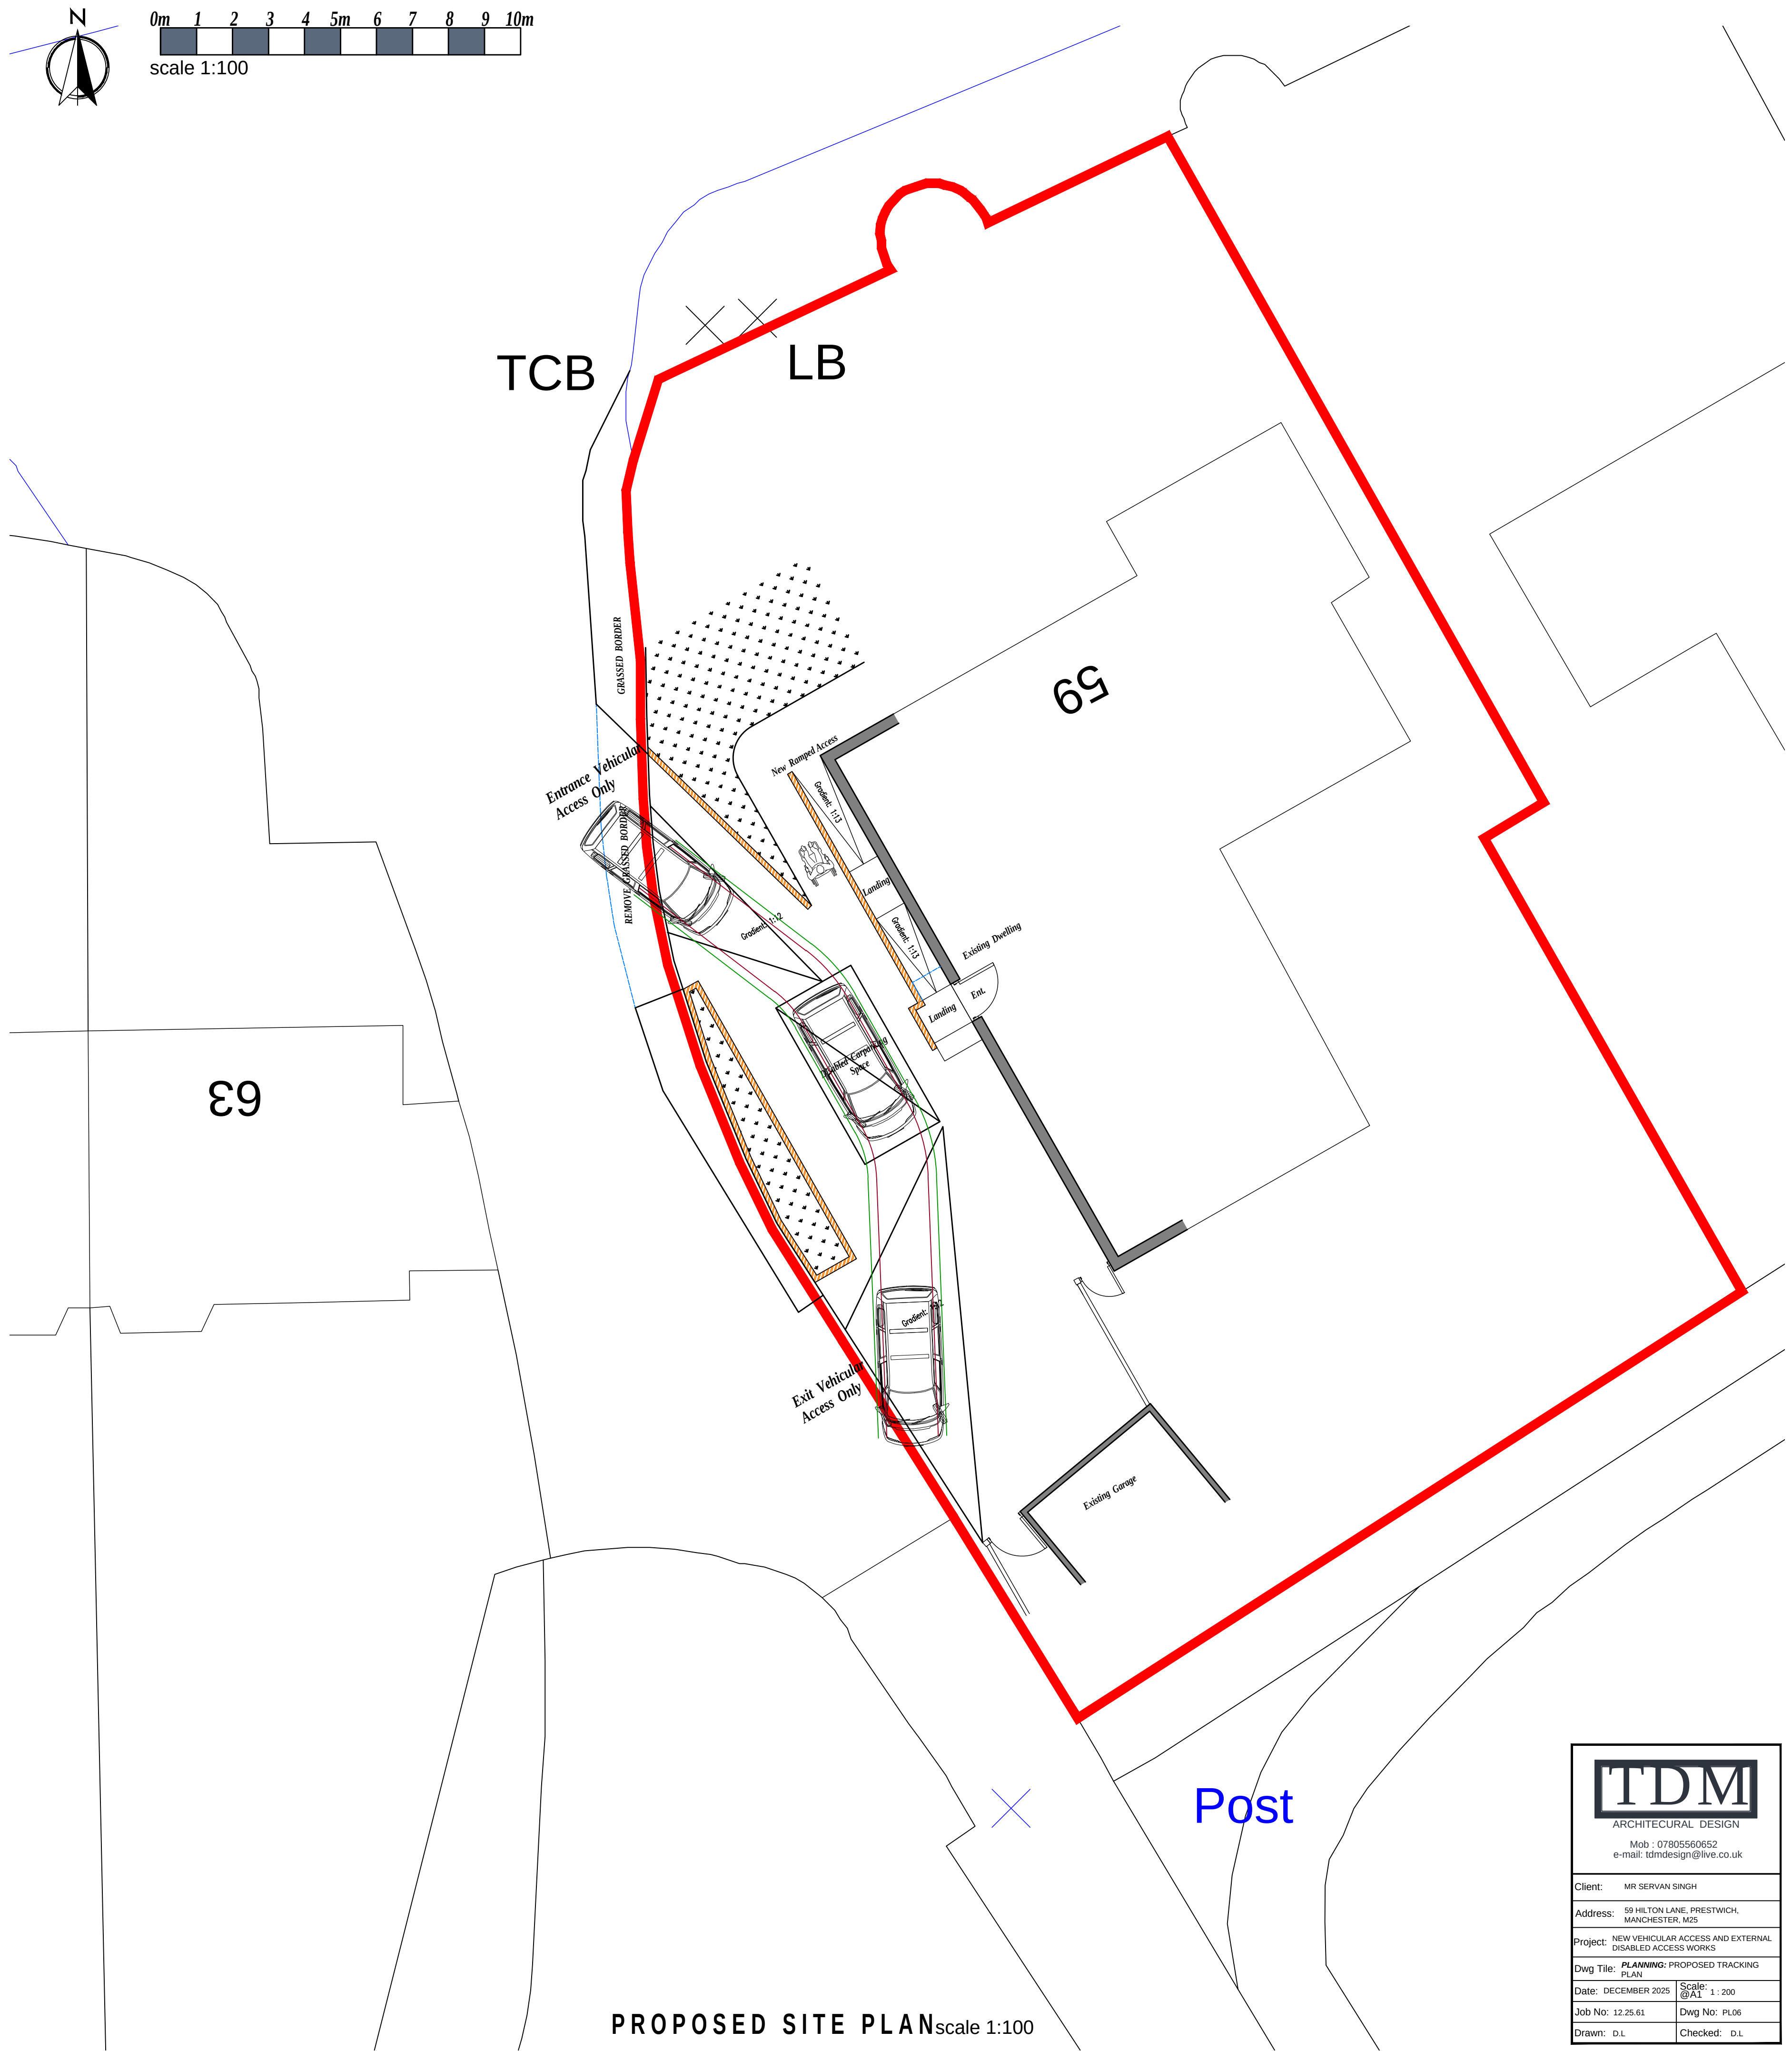


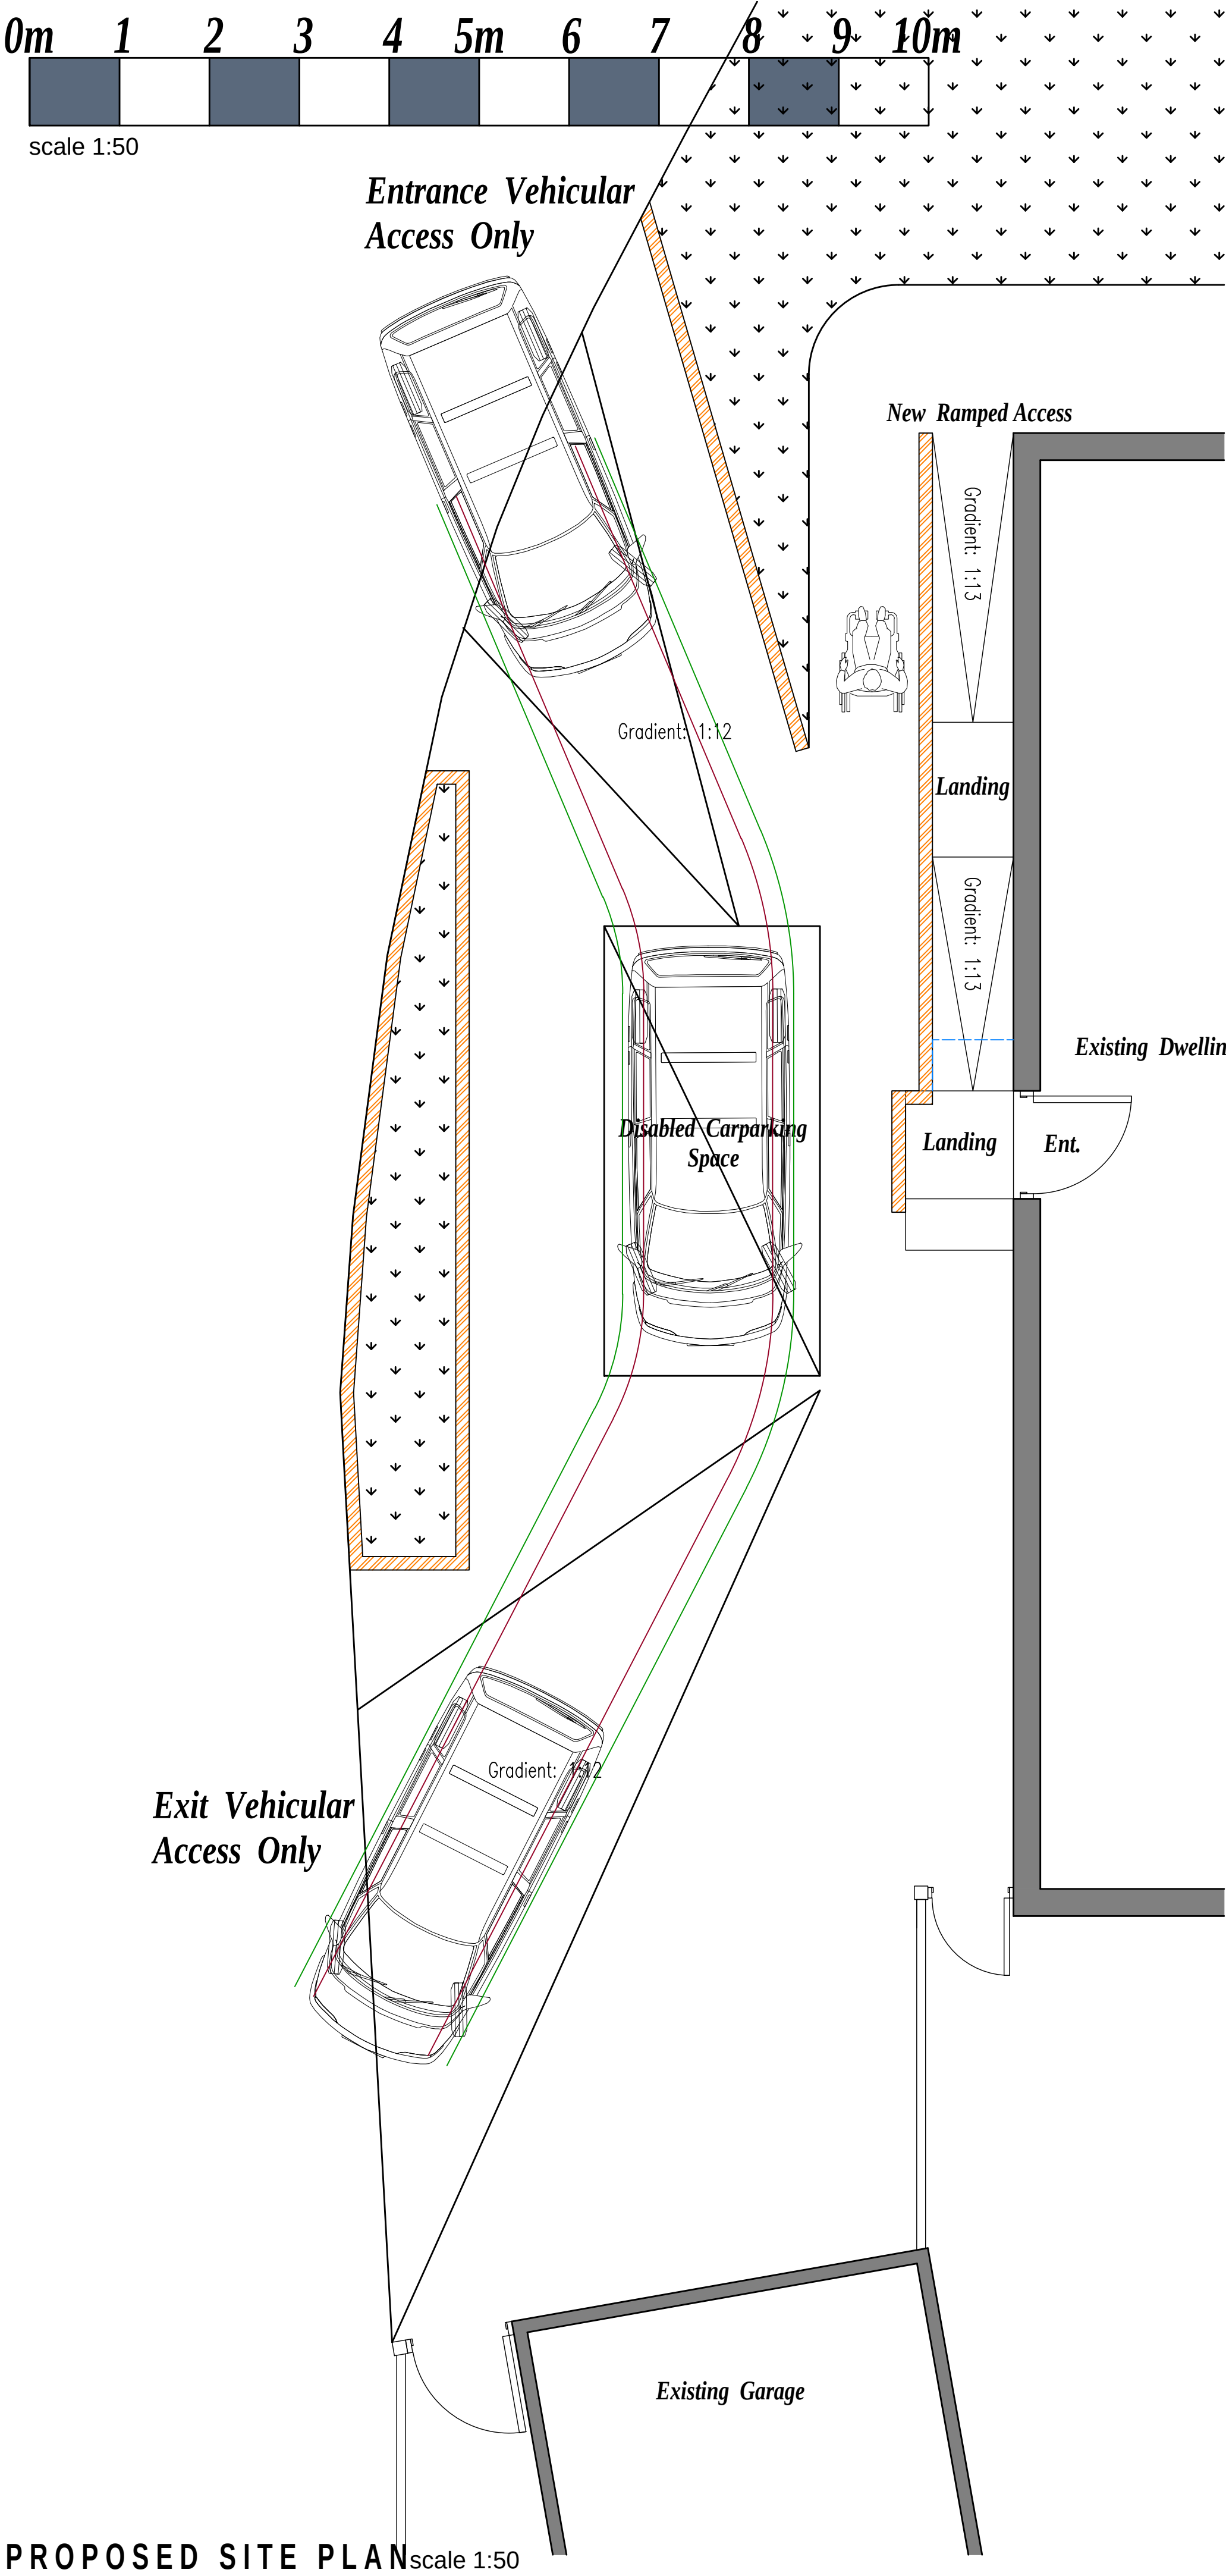

TDM ARCHITECTURAL DESIGN Mob : 07805560652 e-mail: tdmdesign@live.co.uk	
Client: MR SERVAN SINGH	
Address: 59 HILTON LANE, PRESTWICH, MANCHESTER, M25	
Project: NEW VEHICULAR ACCESS AND EXTERNAL DISABLED ACCESS WORKS	
Dwg Title: PLANNING: PROPOSED TRACKING PLAN	Scale: 1:200 @A1
Date: DECEMBER 2025	Dwg No: PL06
Job No: 12.25.61	Drawn: D.L.
	Checked: D.L.