




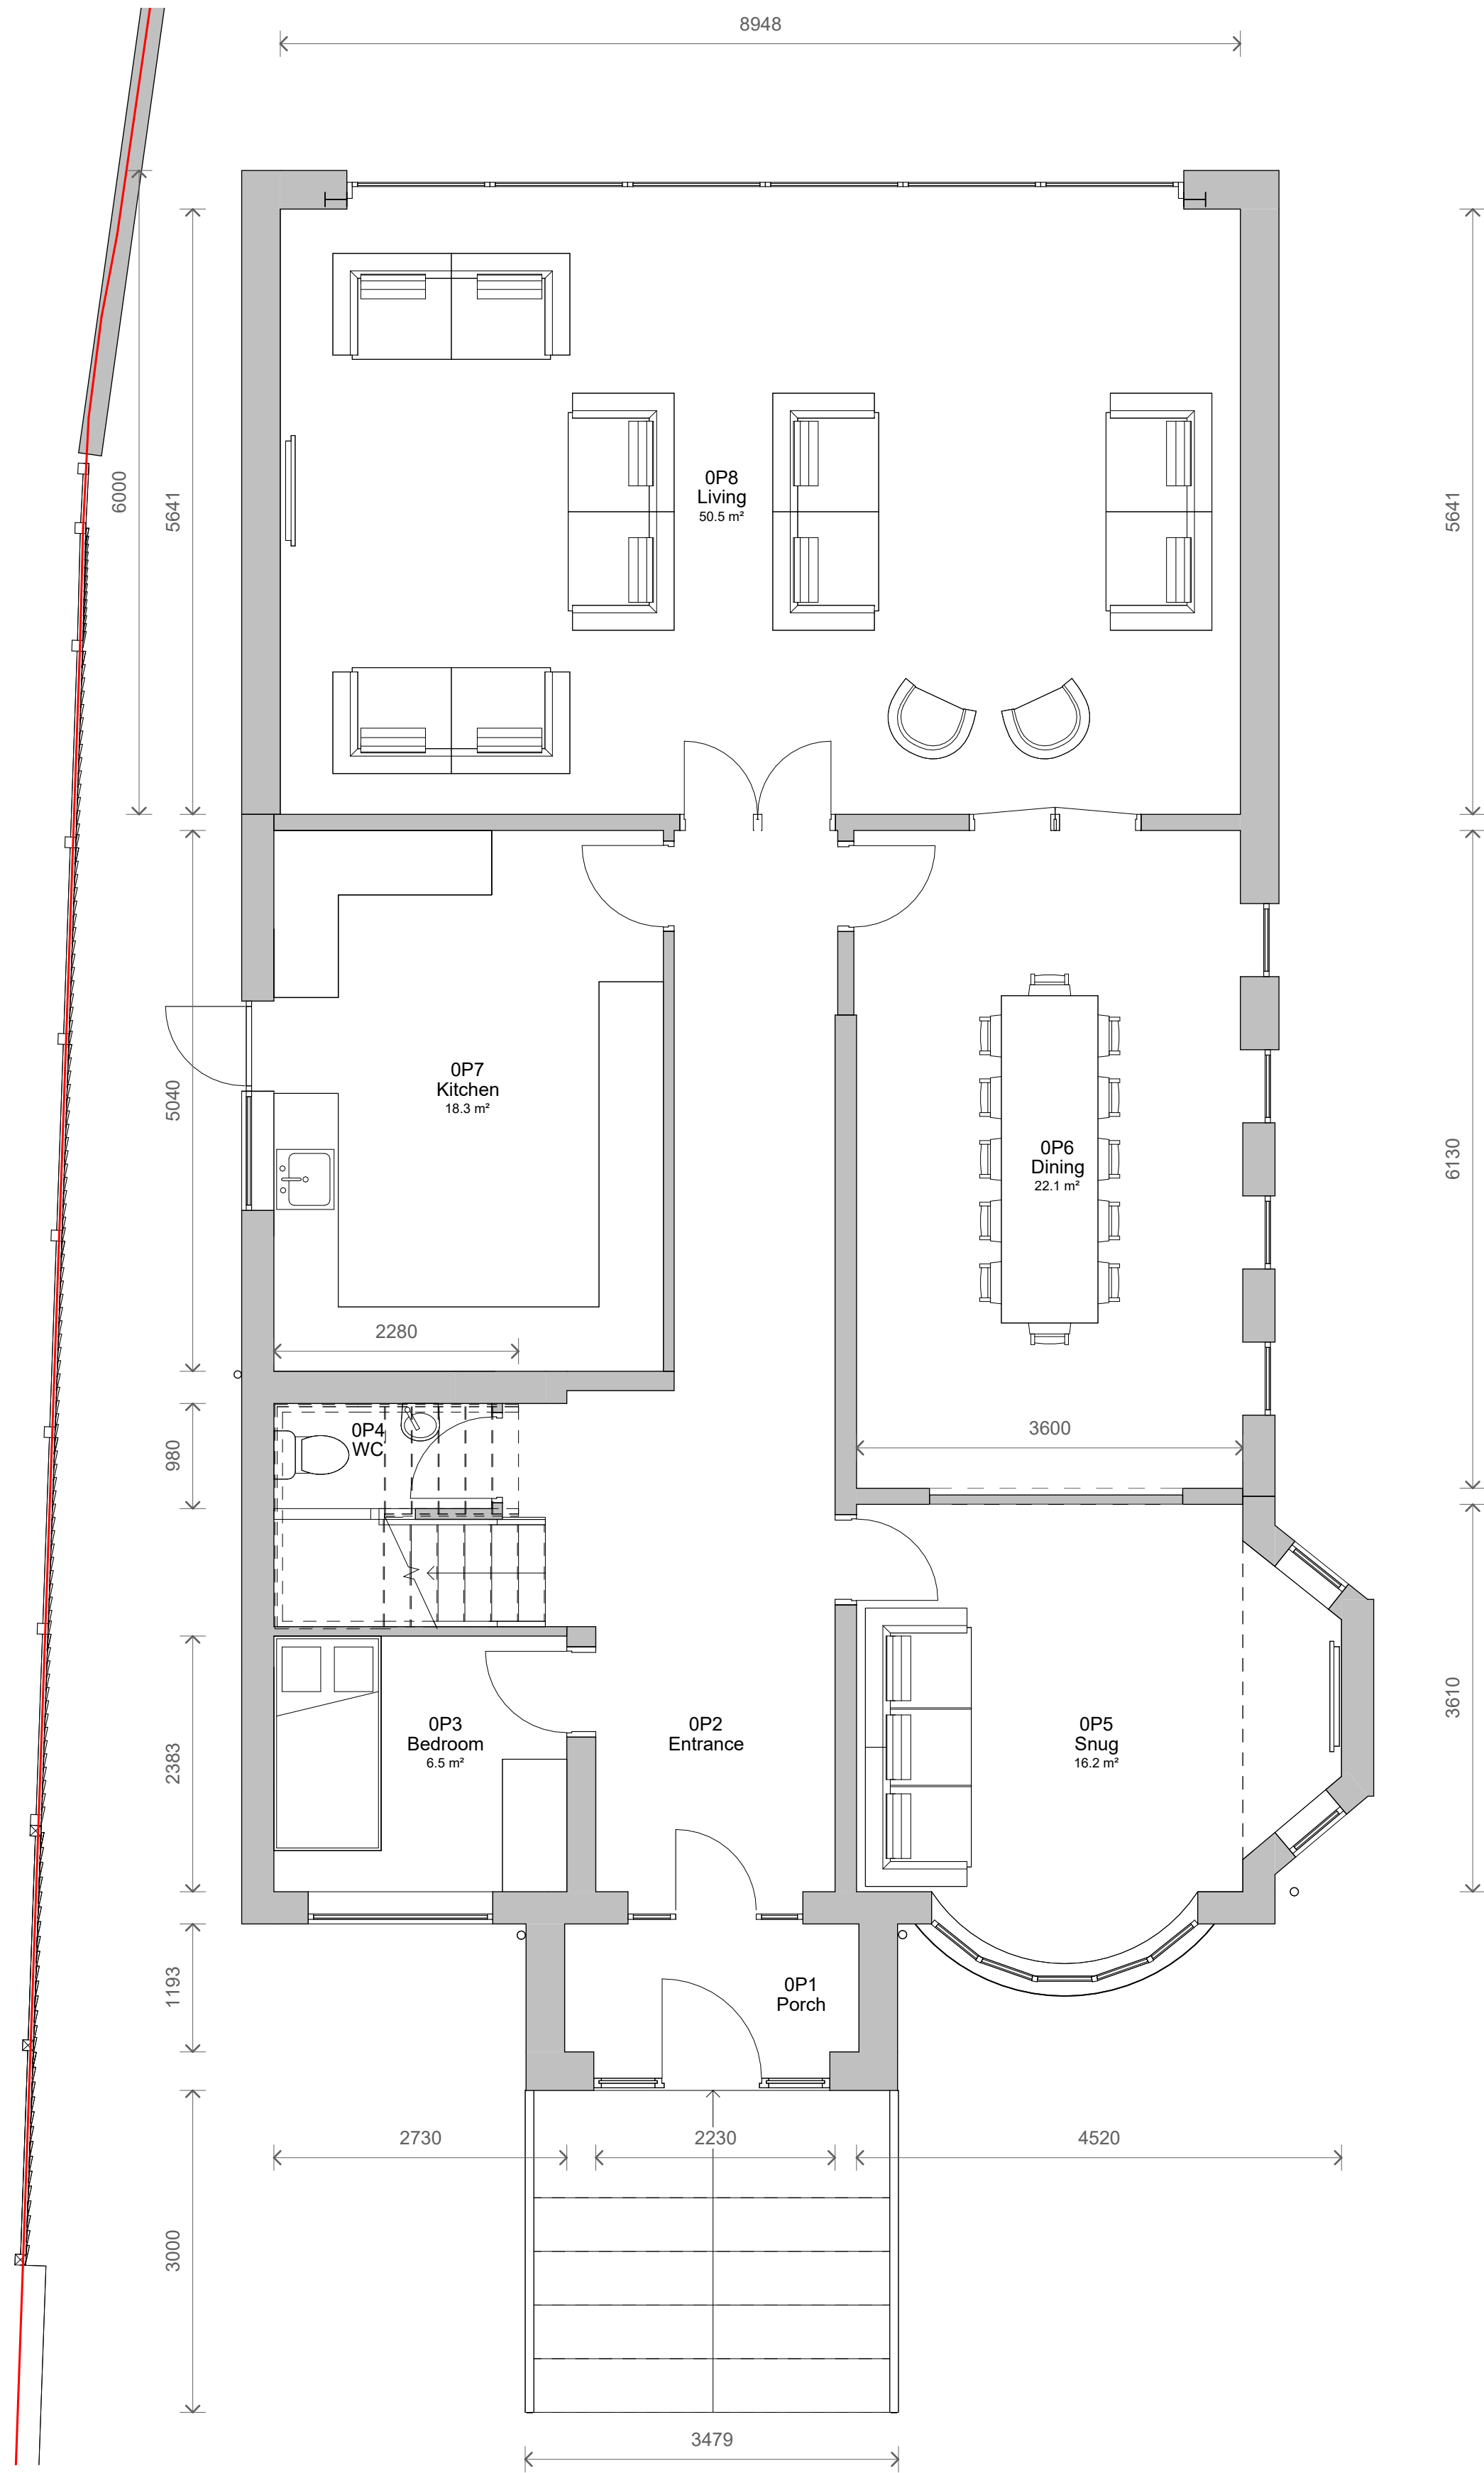

1 Level 0 - Proposed
1 : 50

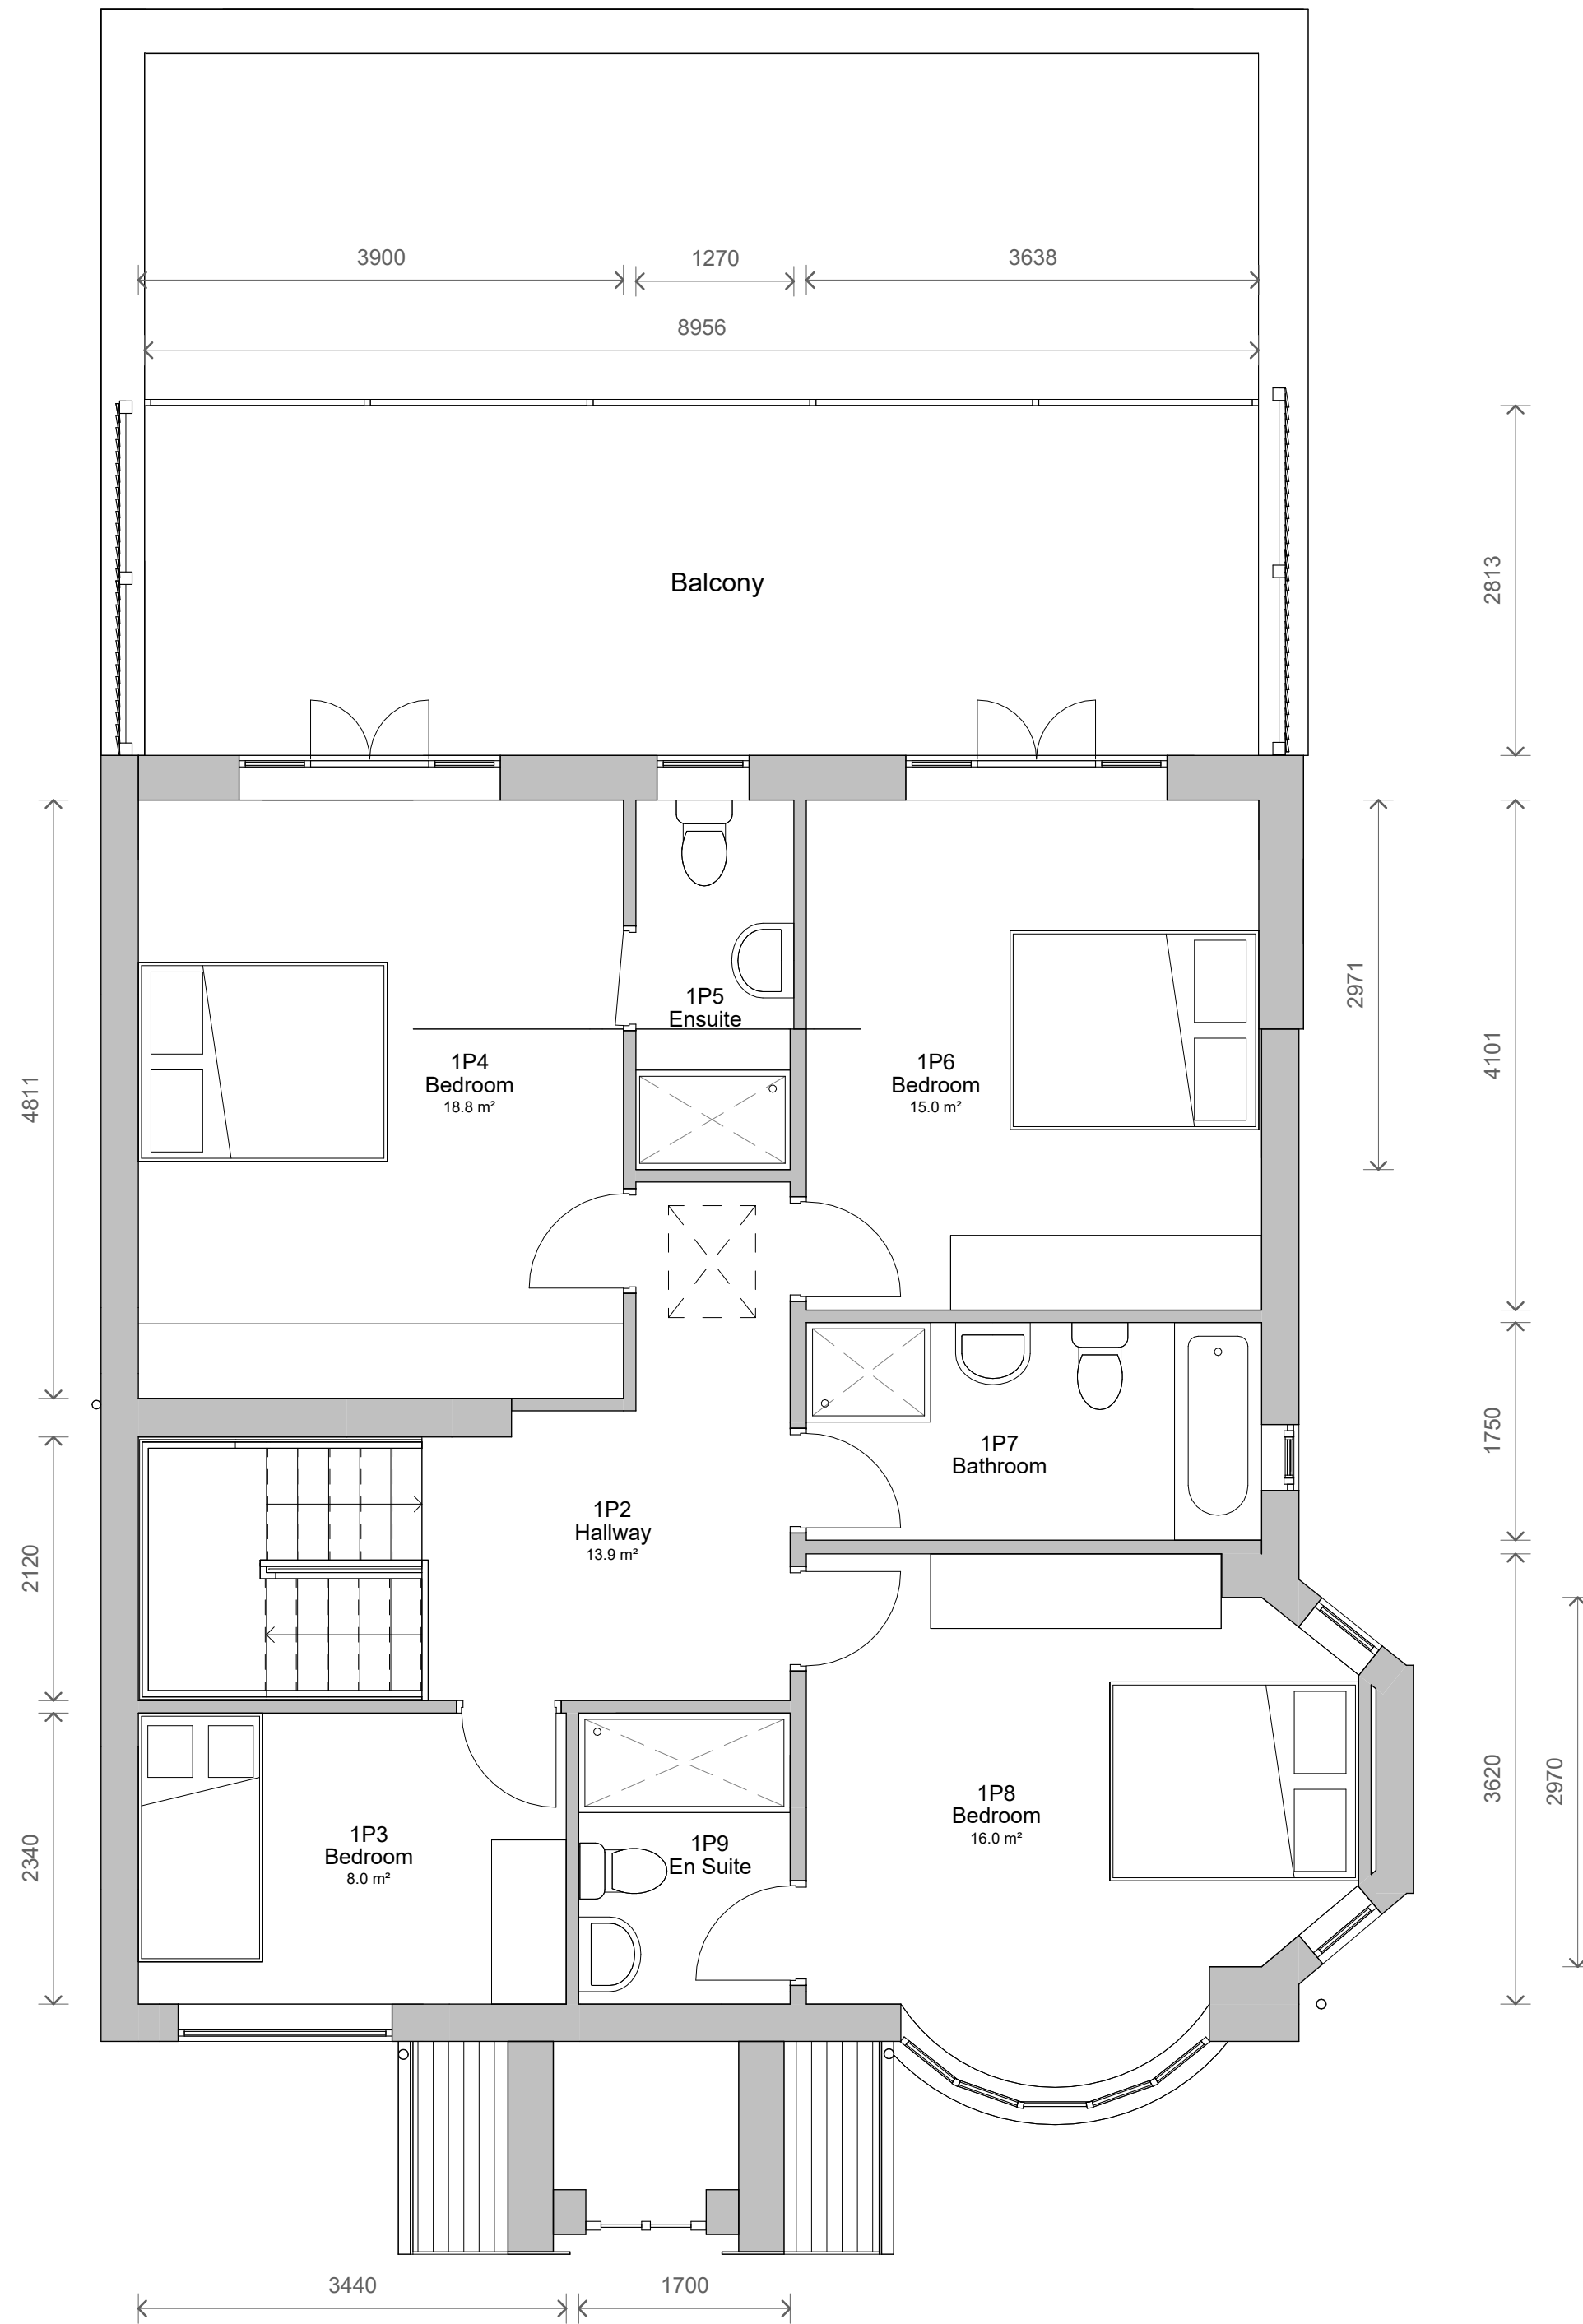

2 Level 1 - Proposed
1 : 50

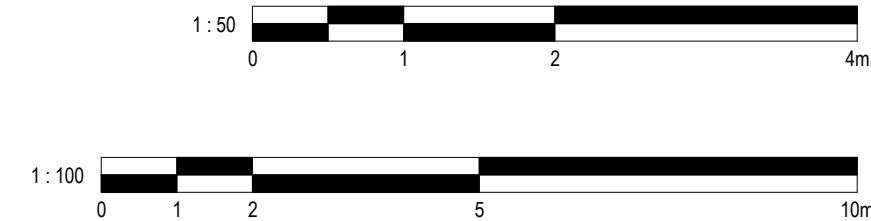

No.	Description	Date
PROJECT		
59 Agecroft Road East		
TITLE		
Proposed Plans		
CLIENT		
Naseer		
STATUS		
BUILDING REGS		
DRAWN BY	DATE	SCALE (@ A1)
JB	26/11/2024	1 : 50
PROJECT NUMBER	DRAWING NUMBER	REV
GSS23122.2	003	
GOLD SKETCH		
S T U D I O S		
www.goldsketch.co.uk info@goldsketch.co.uk 0161 792 9595		
NOTES		
© COPYRIGHT - ALL RIGHTS RESERVED. THIS DRAWING SHALL NOT BE REPRODUCED WITHOUT PRIOR WRITTEN CONSENT. DRAWING TO BE USED FOR THE STATUS INDICATED ONLY. ALL DIMENSIONS AND SETTING OUT SHALL BE CHECKED AND CONFIRMED ON SITE. ANY DISCREPANCIES TO BE REPORTED TO THE ARCHITECT IMMEDIATELY. THE CONSULTANT'S LIABILITY IS LIMITED TO THE COMPLETION OF ANY WORK ALL WORK AND MATERIALS TO BE IN ACCORDANCE WITH CURRENT BUILDING REGULATIONS RELEVANT CODES OF PRACTICE AND BRITISH STANDARDS. ALL DIMENSIONS ON THIS DRAWING ARE IN MILLIMETRES UNLESS OTHERWISE STATED.		