


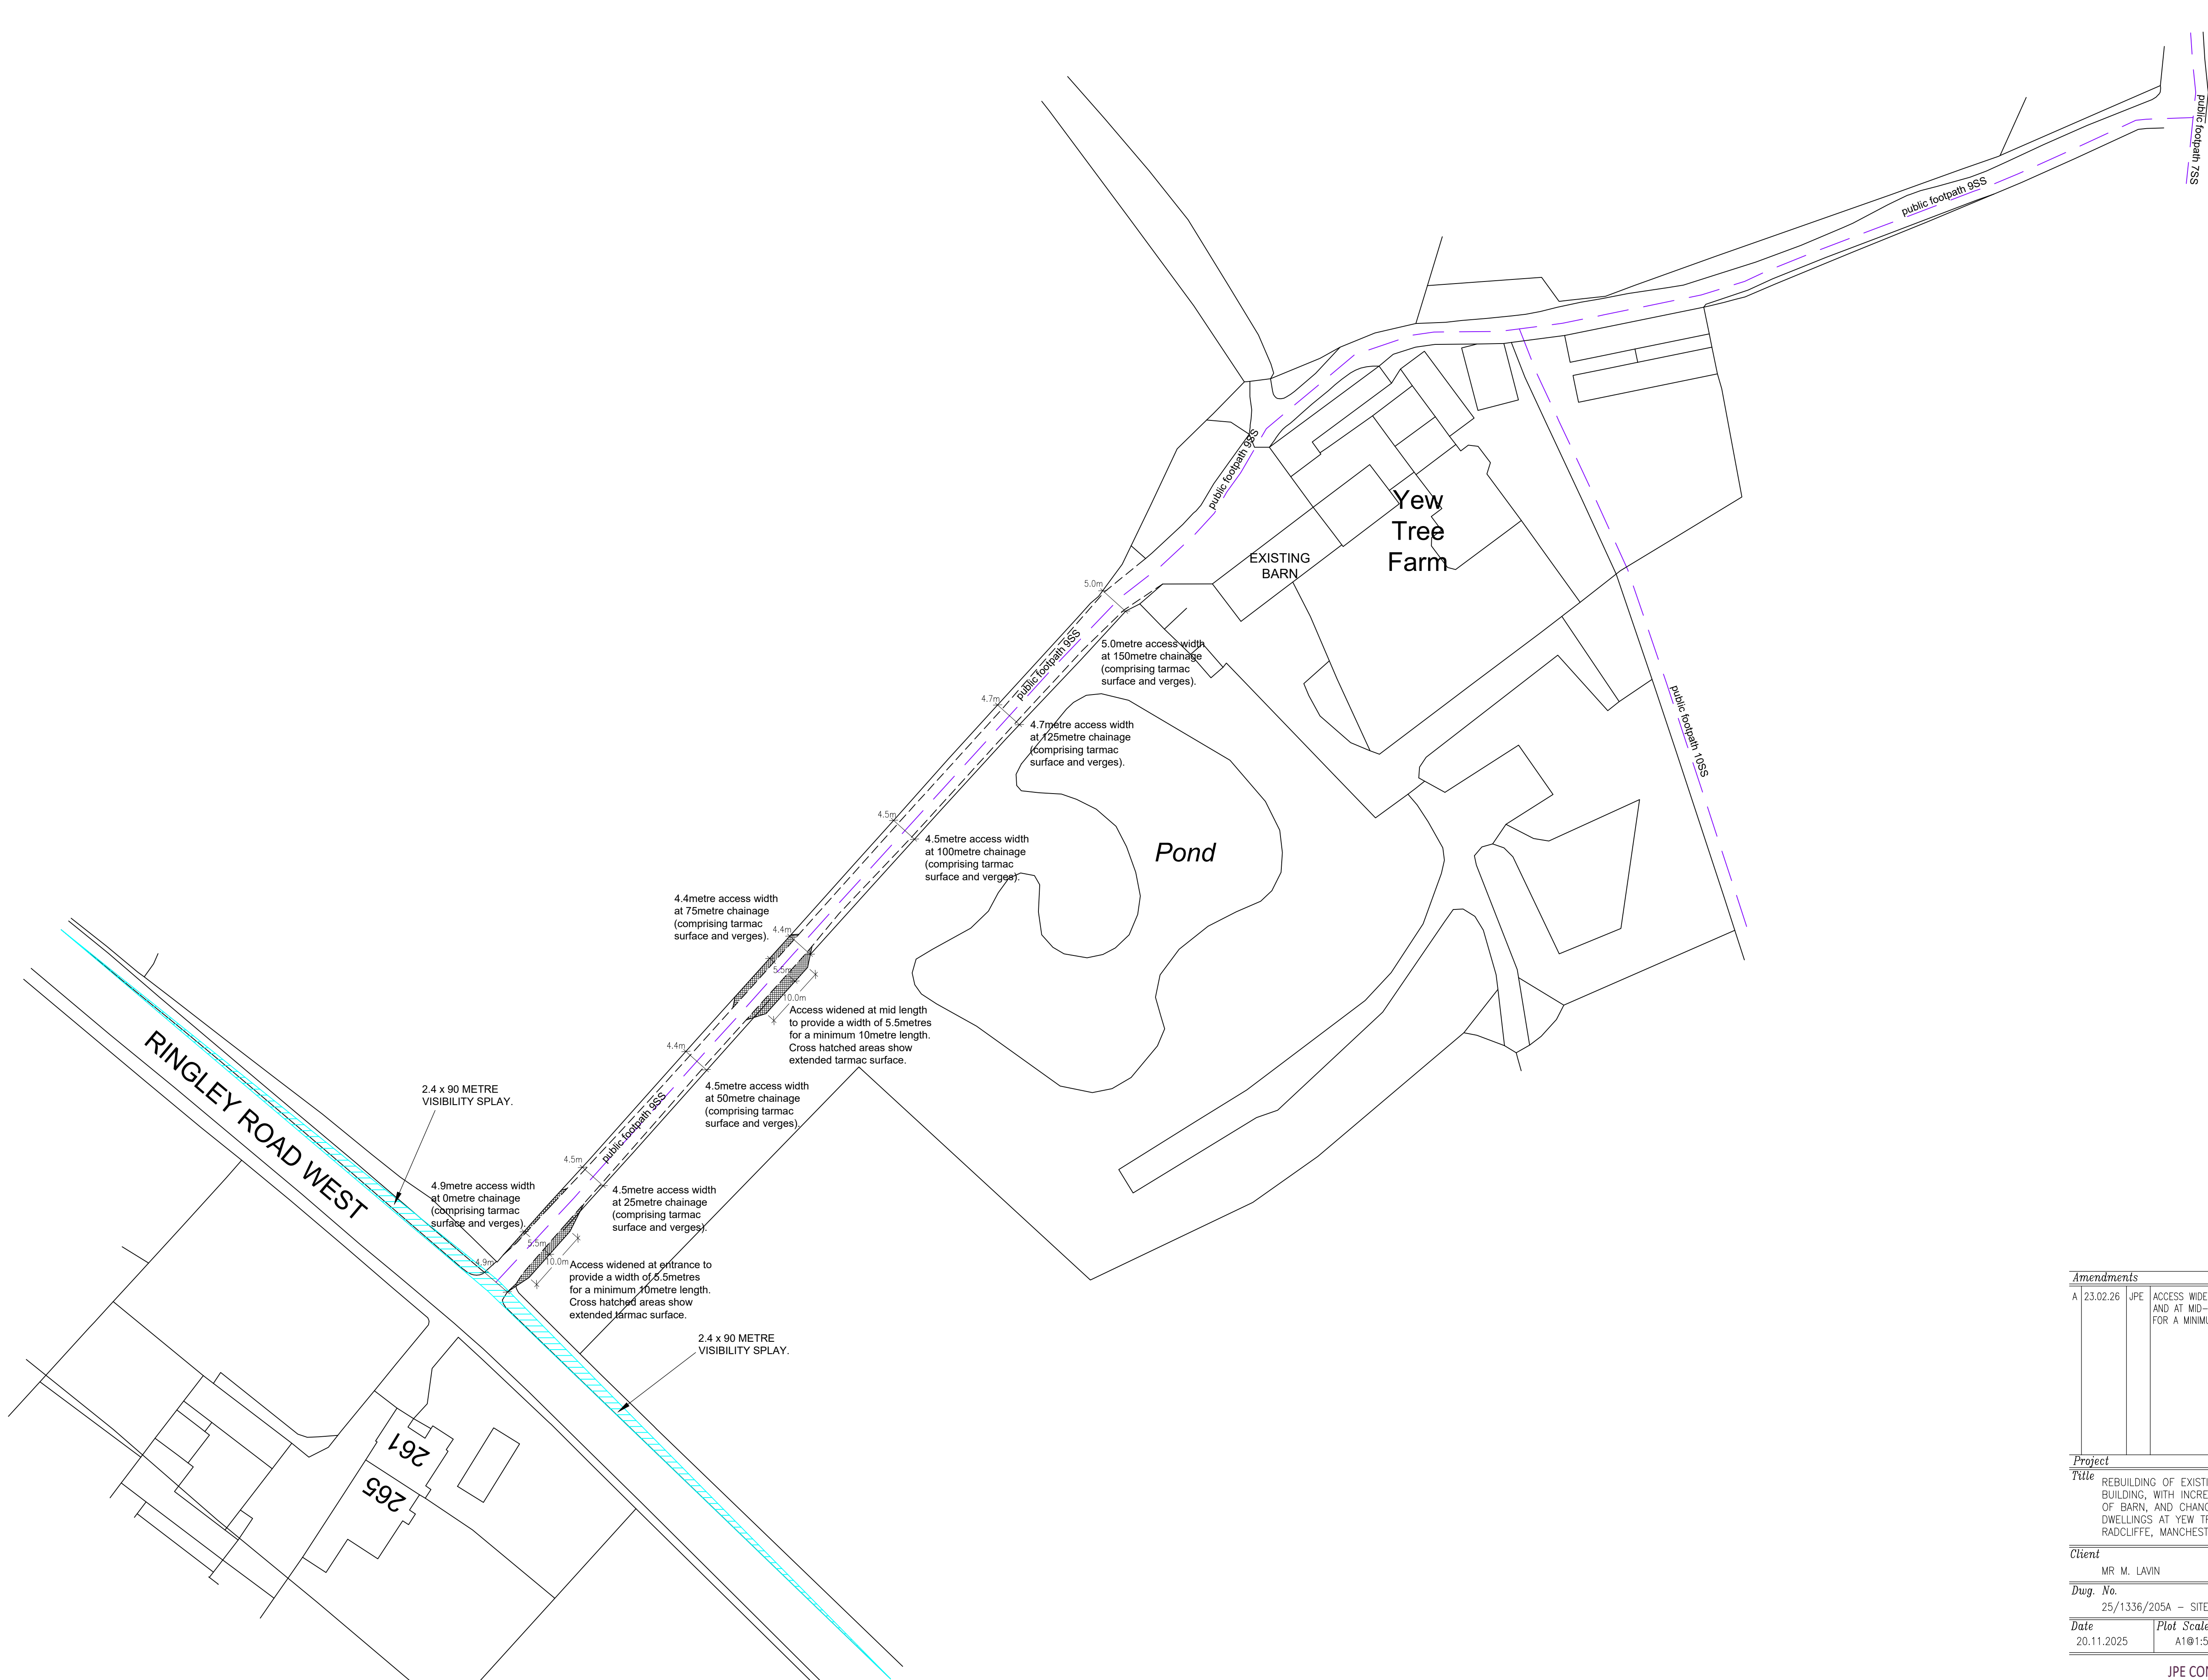

Amendments			
A	23.02.26	JPE	ACCESS WIDENED AT ENTRANCE TO RINGLEY ROAD WEST, AND AT MID-LENGTH TO PROVIDE A WIDTH OF 5.5METRES FOR A MINIMUM 10.0METRE LENGTH.
Project			
Title			
REBUILDING OF EXISTING BARN AND ATTACHED STORAGE BUILDING, WITH INCREASE OF 460mm TO EAVES HEIGHT OF BARN, AND CHANGE OF USE TO PROVIDE TWO DWELLINGS AT YEW TREE FARM, RINGLEY ROAD WEST, RADCLIFFE, MANCHESTER, M26 1EB~			
Client			
MR M. LAVIN			
Dwg. No.			
25/1336/205A - SITE ACCESS OVERVIEW			
Date	Plot Scale	Drawn by	Status
20.11.2025	A1@1:500	JPE	PLANNING
JPE CONSULTANCY LIMITED ARCHITECTURAL DESIGN & PLANNING 9 Woodend Drive, Stalybridge, Cheshire, SK15 2SF Telephone 01875 627 988 jim@jpeconsultancy.co.uk			