



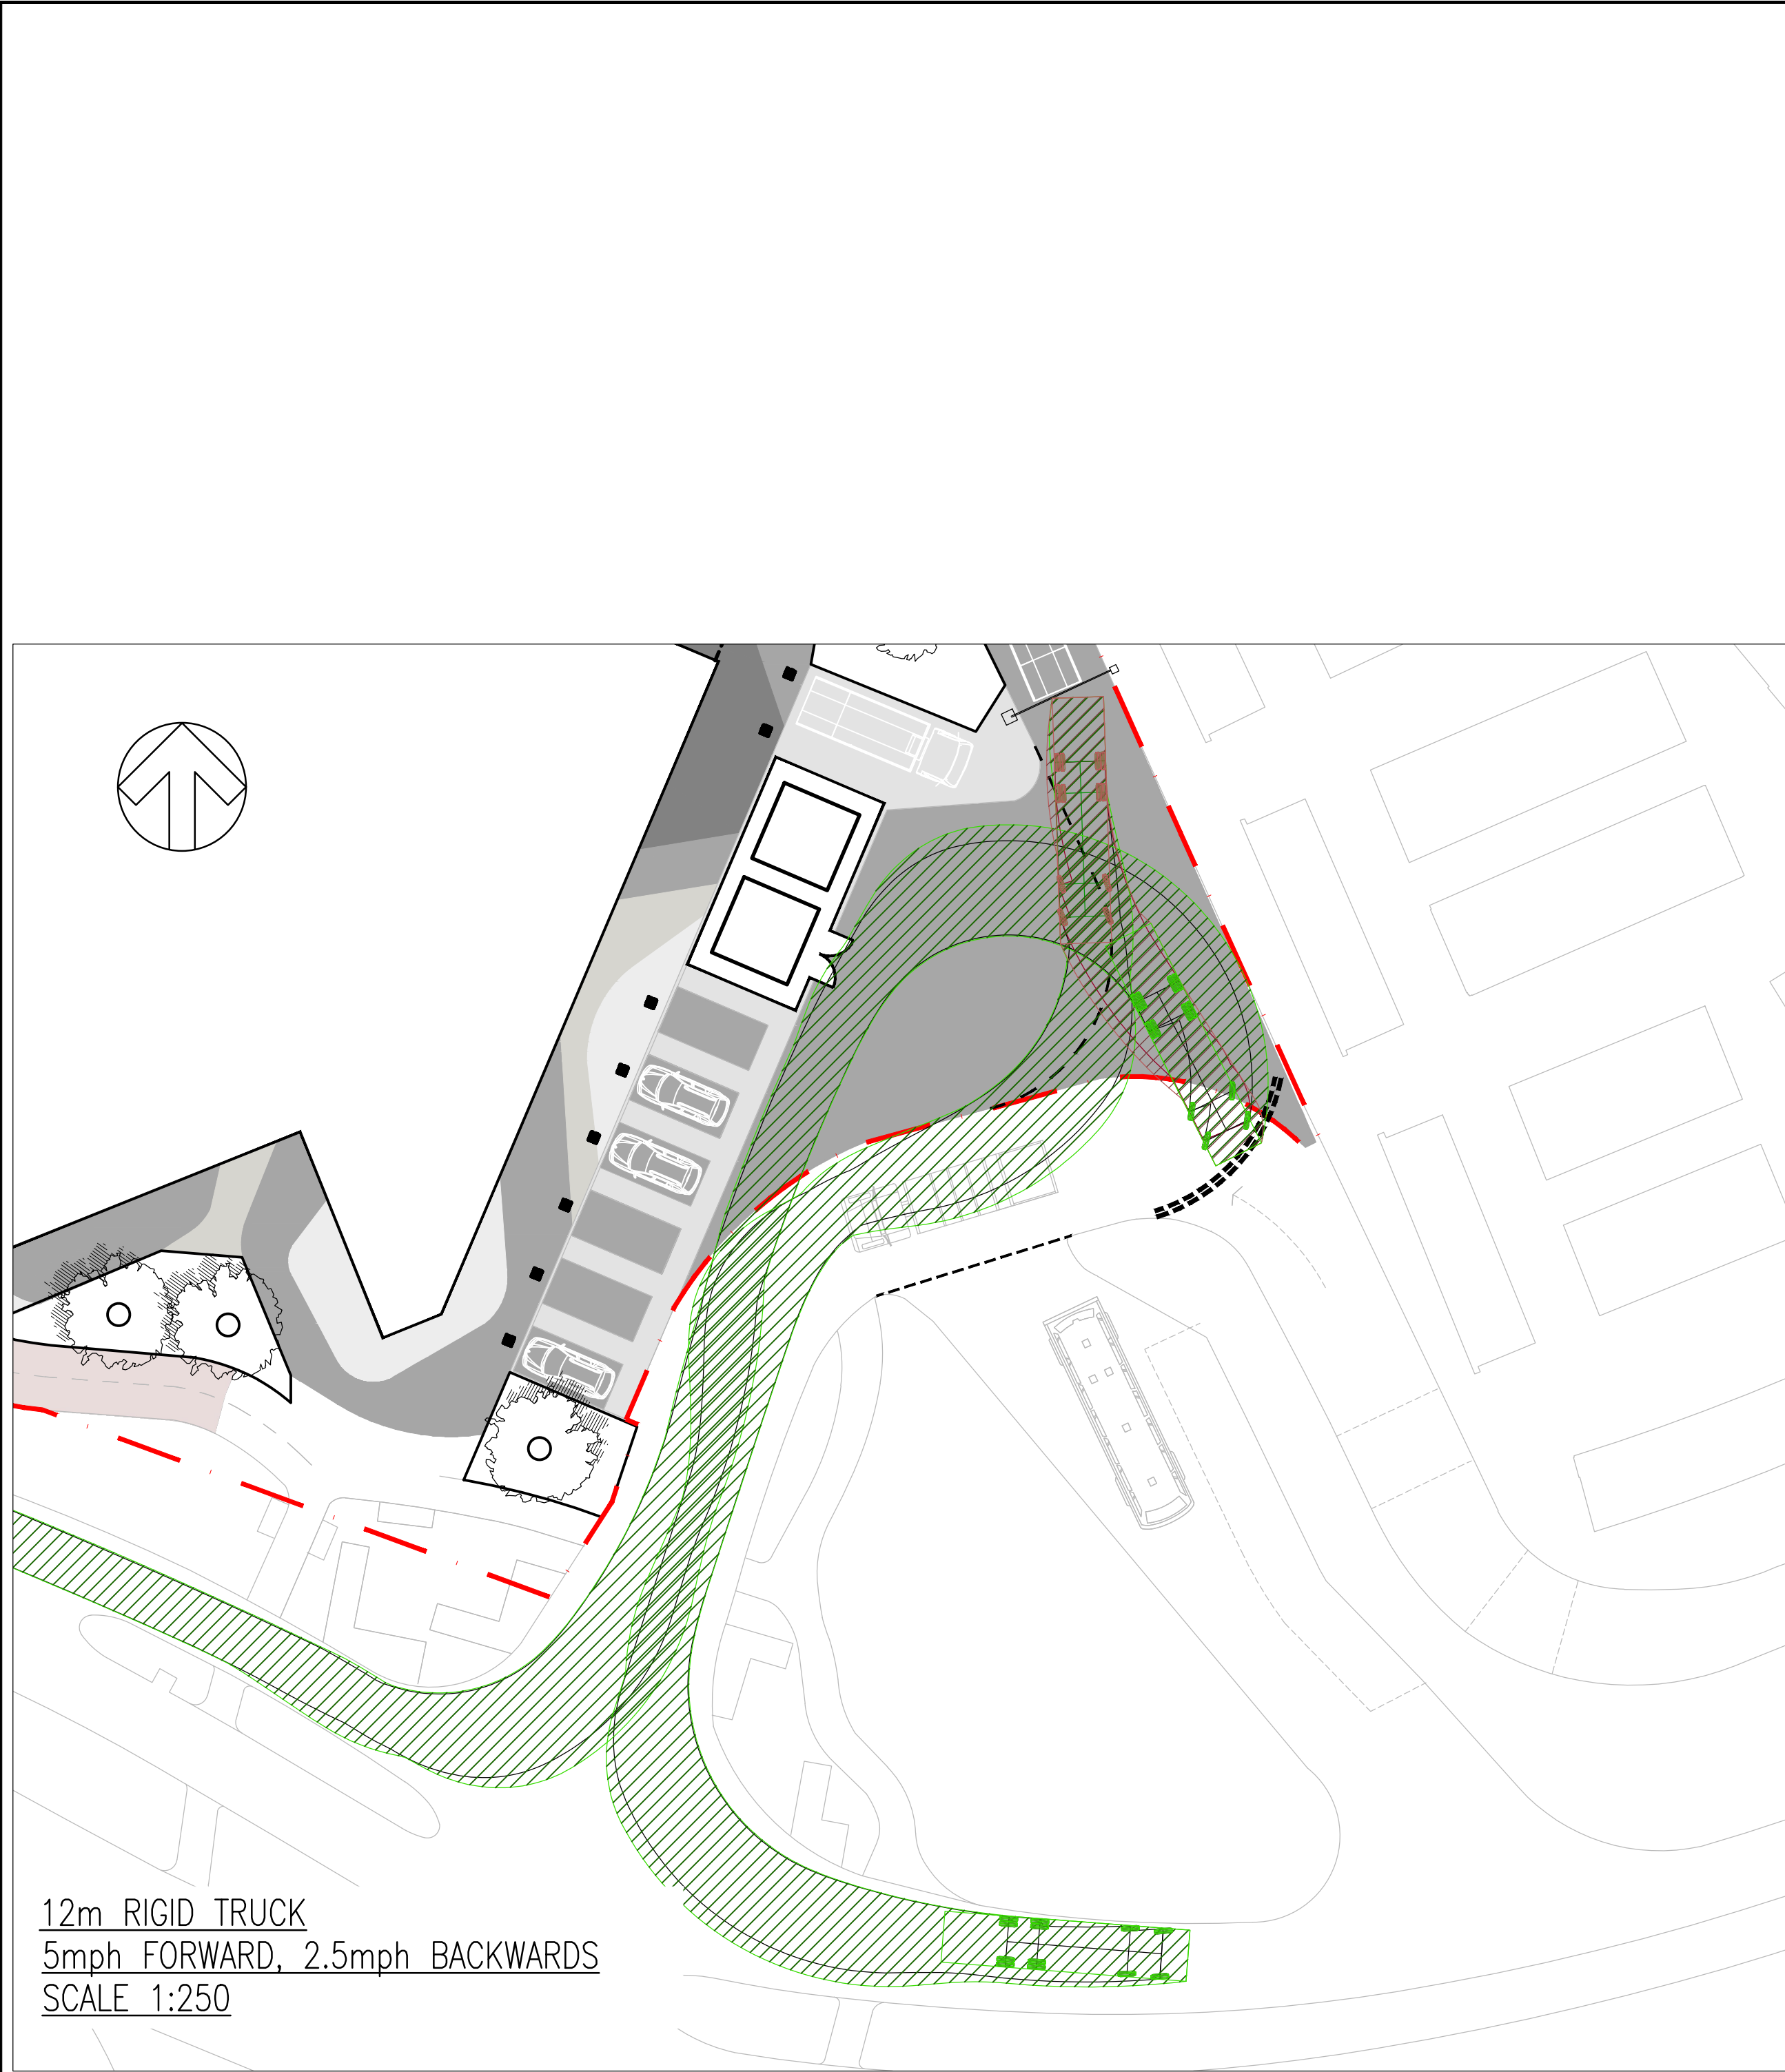

12m RIGID TRUCK
5mph FORWARD, 2.5mph BACKWARDS
SCALE 1:250

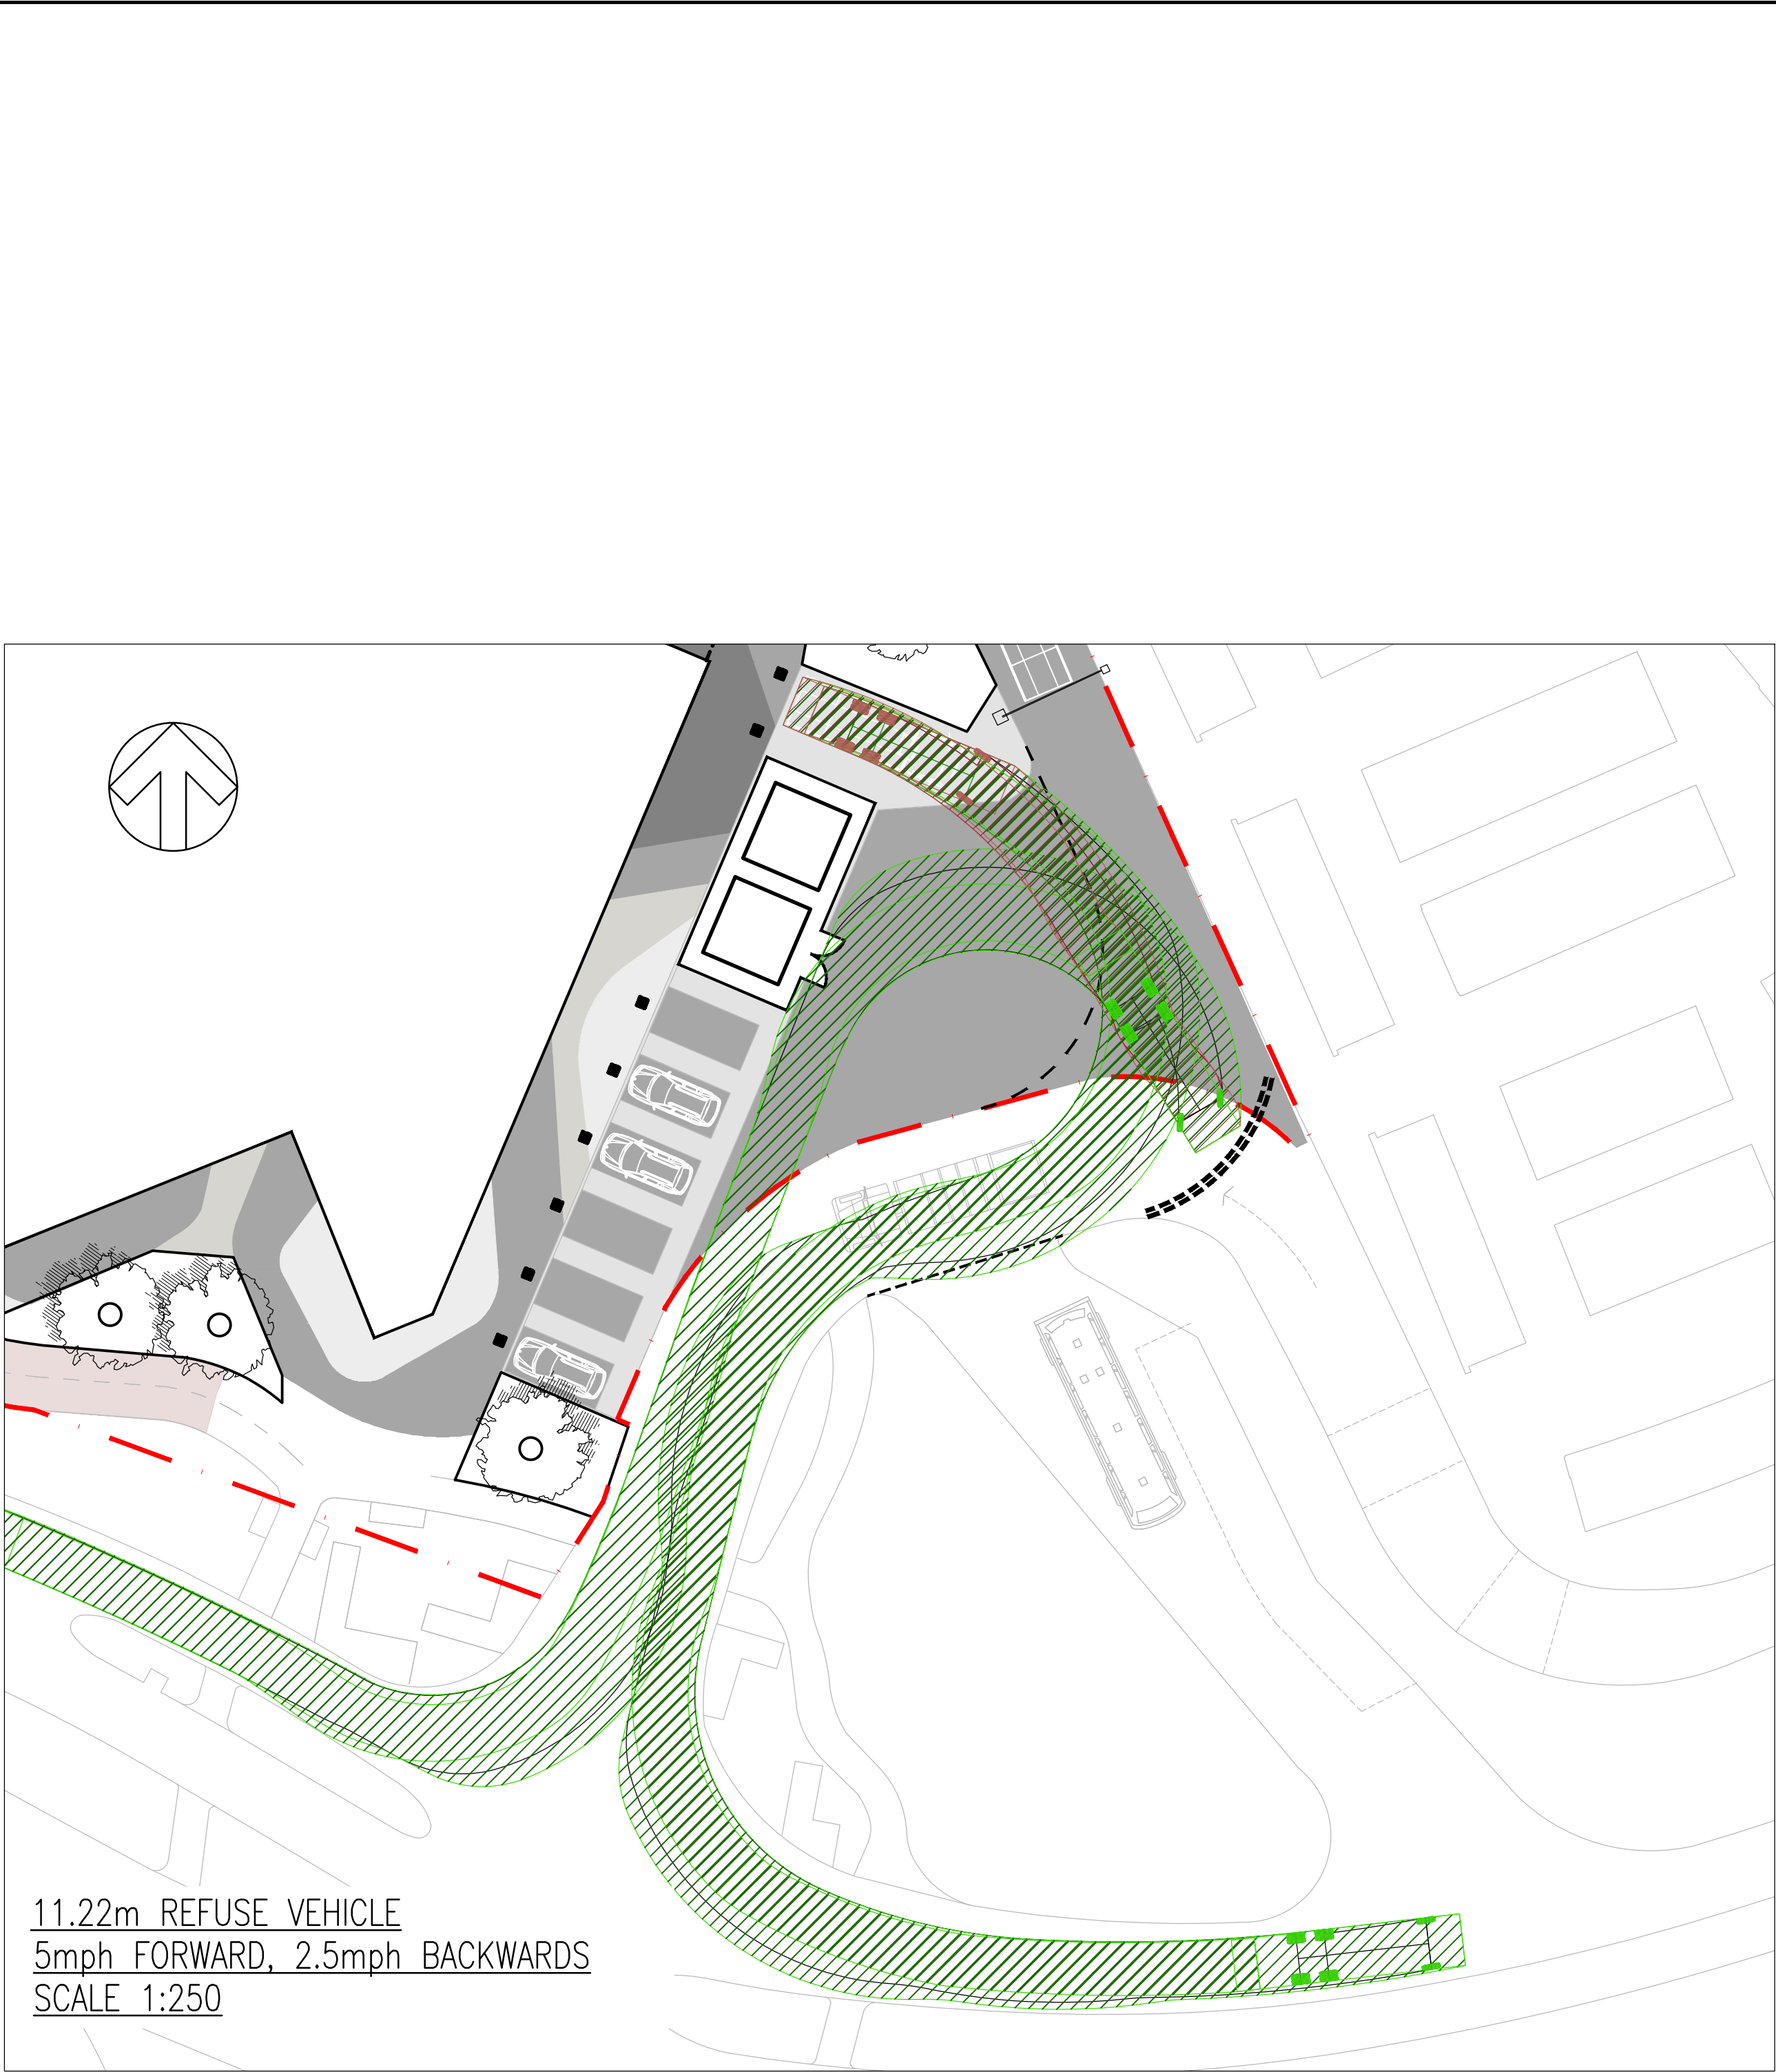

11.22m REFUSE VEHICLE
5mph FORWARD, 2.5mph BACKWARDS
SCALE 1:250



12m FIRE TENDER
5mph FORWARD, 2.5mph BACKWARDS
SCALE 1:500



15m COACH
5mph FORWARD, 2.5mph BACKWARDS
SCALE 1:250









8.01m BOX VAN
5mph FORWARD, 2.5mph BACKWARDS
SCALE 1:500



LARGE CAR INTO DISABLED BAY
5mph FORWARD, 2.5mph BACKWARDS
SCALE 1:250

DO NOT SCALE

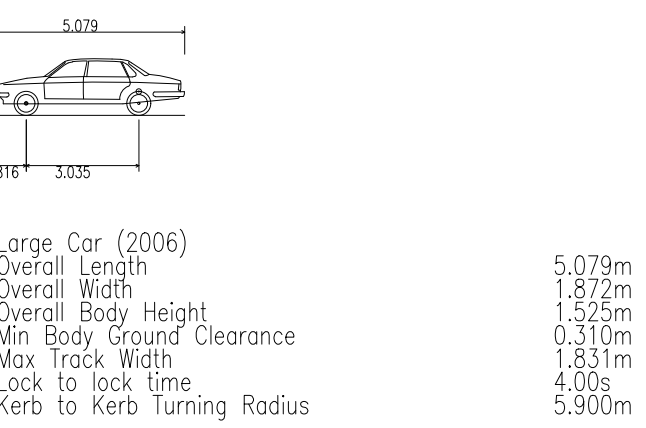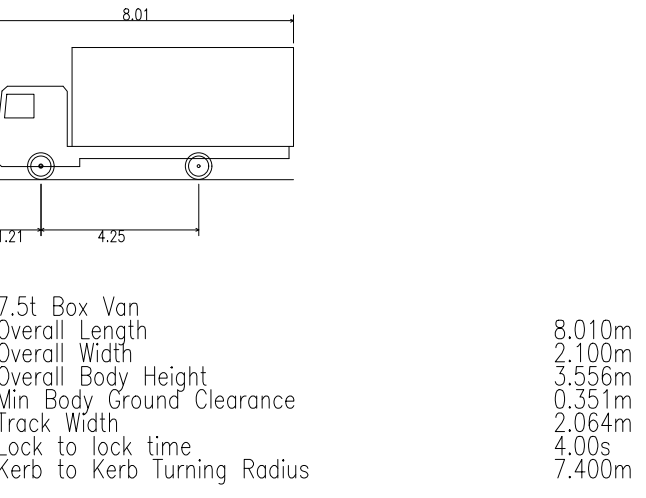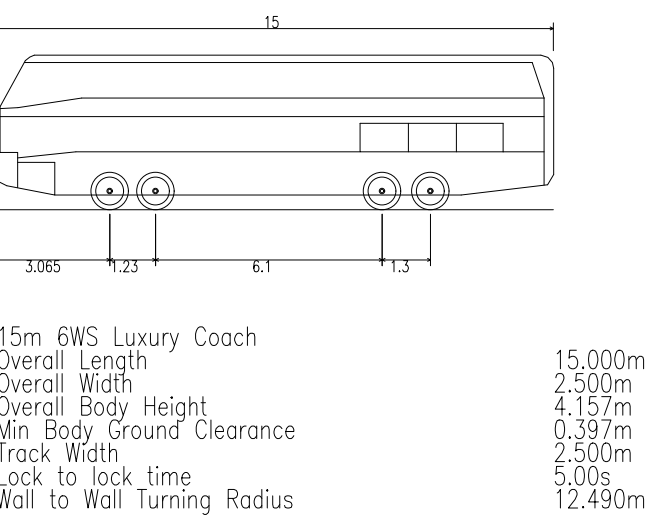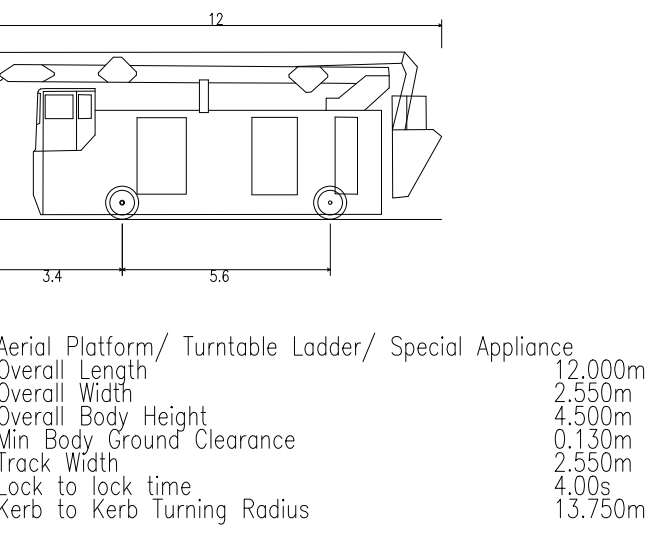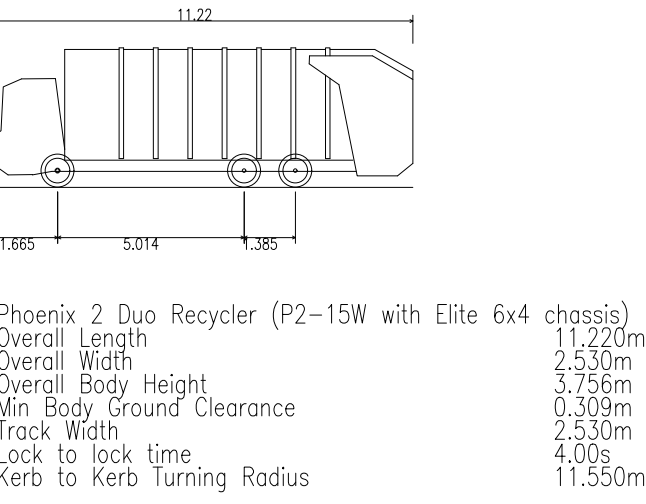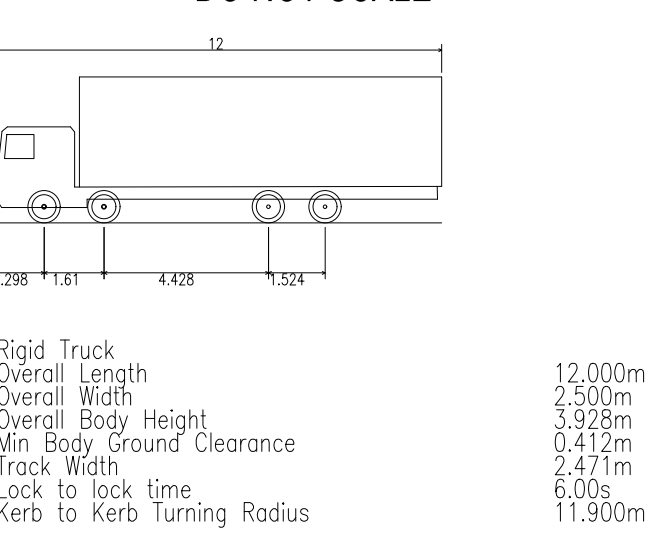

THIS PROVISIONAL PRELIMINARY DESIGN IS FOR GUIDANCE PURPOSES ONLY. WSP ACCEPTS NO LIABILITY FOR ANY DAMAGES, LOSS, EXPENSES OR COST INCURRED AS A RESULT OF RELYING ON THE INFORMATION PROVIDED IN THE DESIGN APPROVAL ESTIMATE. THE APPROVAL ESTIMATE AND DESIGN FROM A REASONABLE SKILL AND CARE, BUT MAY BE SUBJECT TO OTHER SUCH INFORMATION AND ANALYSIS OF WHICH WSP IS AWARE. THE DESIGN APPROVAL ESTIMATE SHOULD NOT BE USED FOR TENDER OR PROCUREMENT PURPOSES. FOR ACCURATE DESIGN A DETAILED DESIGN SHOULD BE CARRIED OUT AT THE APPROPRIATE DESIGN STAGE. THEREFORE, USE OF THE INFORMATION IS SOLELY AT YOUR OWN RISK.

REV	DATE	BY	DESCRIPTION	CHK	APP
-----	------	----	-------------	-----	-----

WORKING TITLE

S0 - WORK IN PROGRESS

wsp
8 First Street, Manchester, M15 4GU, UK
T +44 (0) 161 200 5000
wsp.co.uk

CLIENT

VINCI CONSTRUCTION

PROJECT

JUST-4

PROJECT

BURY MARKET AND FLEXI HALL

TITLE

SWEPT PATH ANALYSIS WITH
REVISED ARCHITECTS PLAN 18/04/2023

SCALE

1:250

PROJECT NO

70092924

DATE

Apr23

PROJECT NO

70092924-TP-009

© WSP UK Ltd