


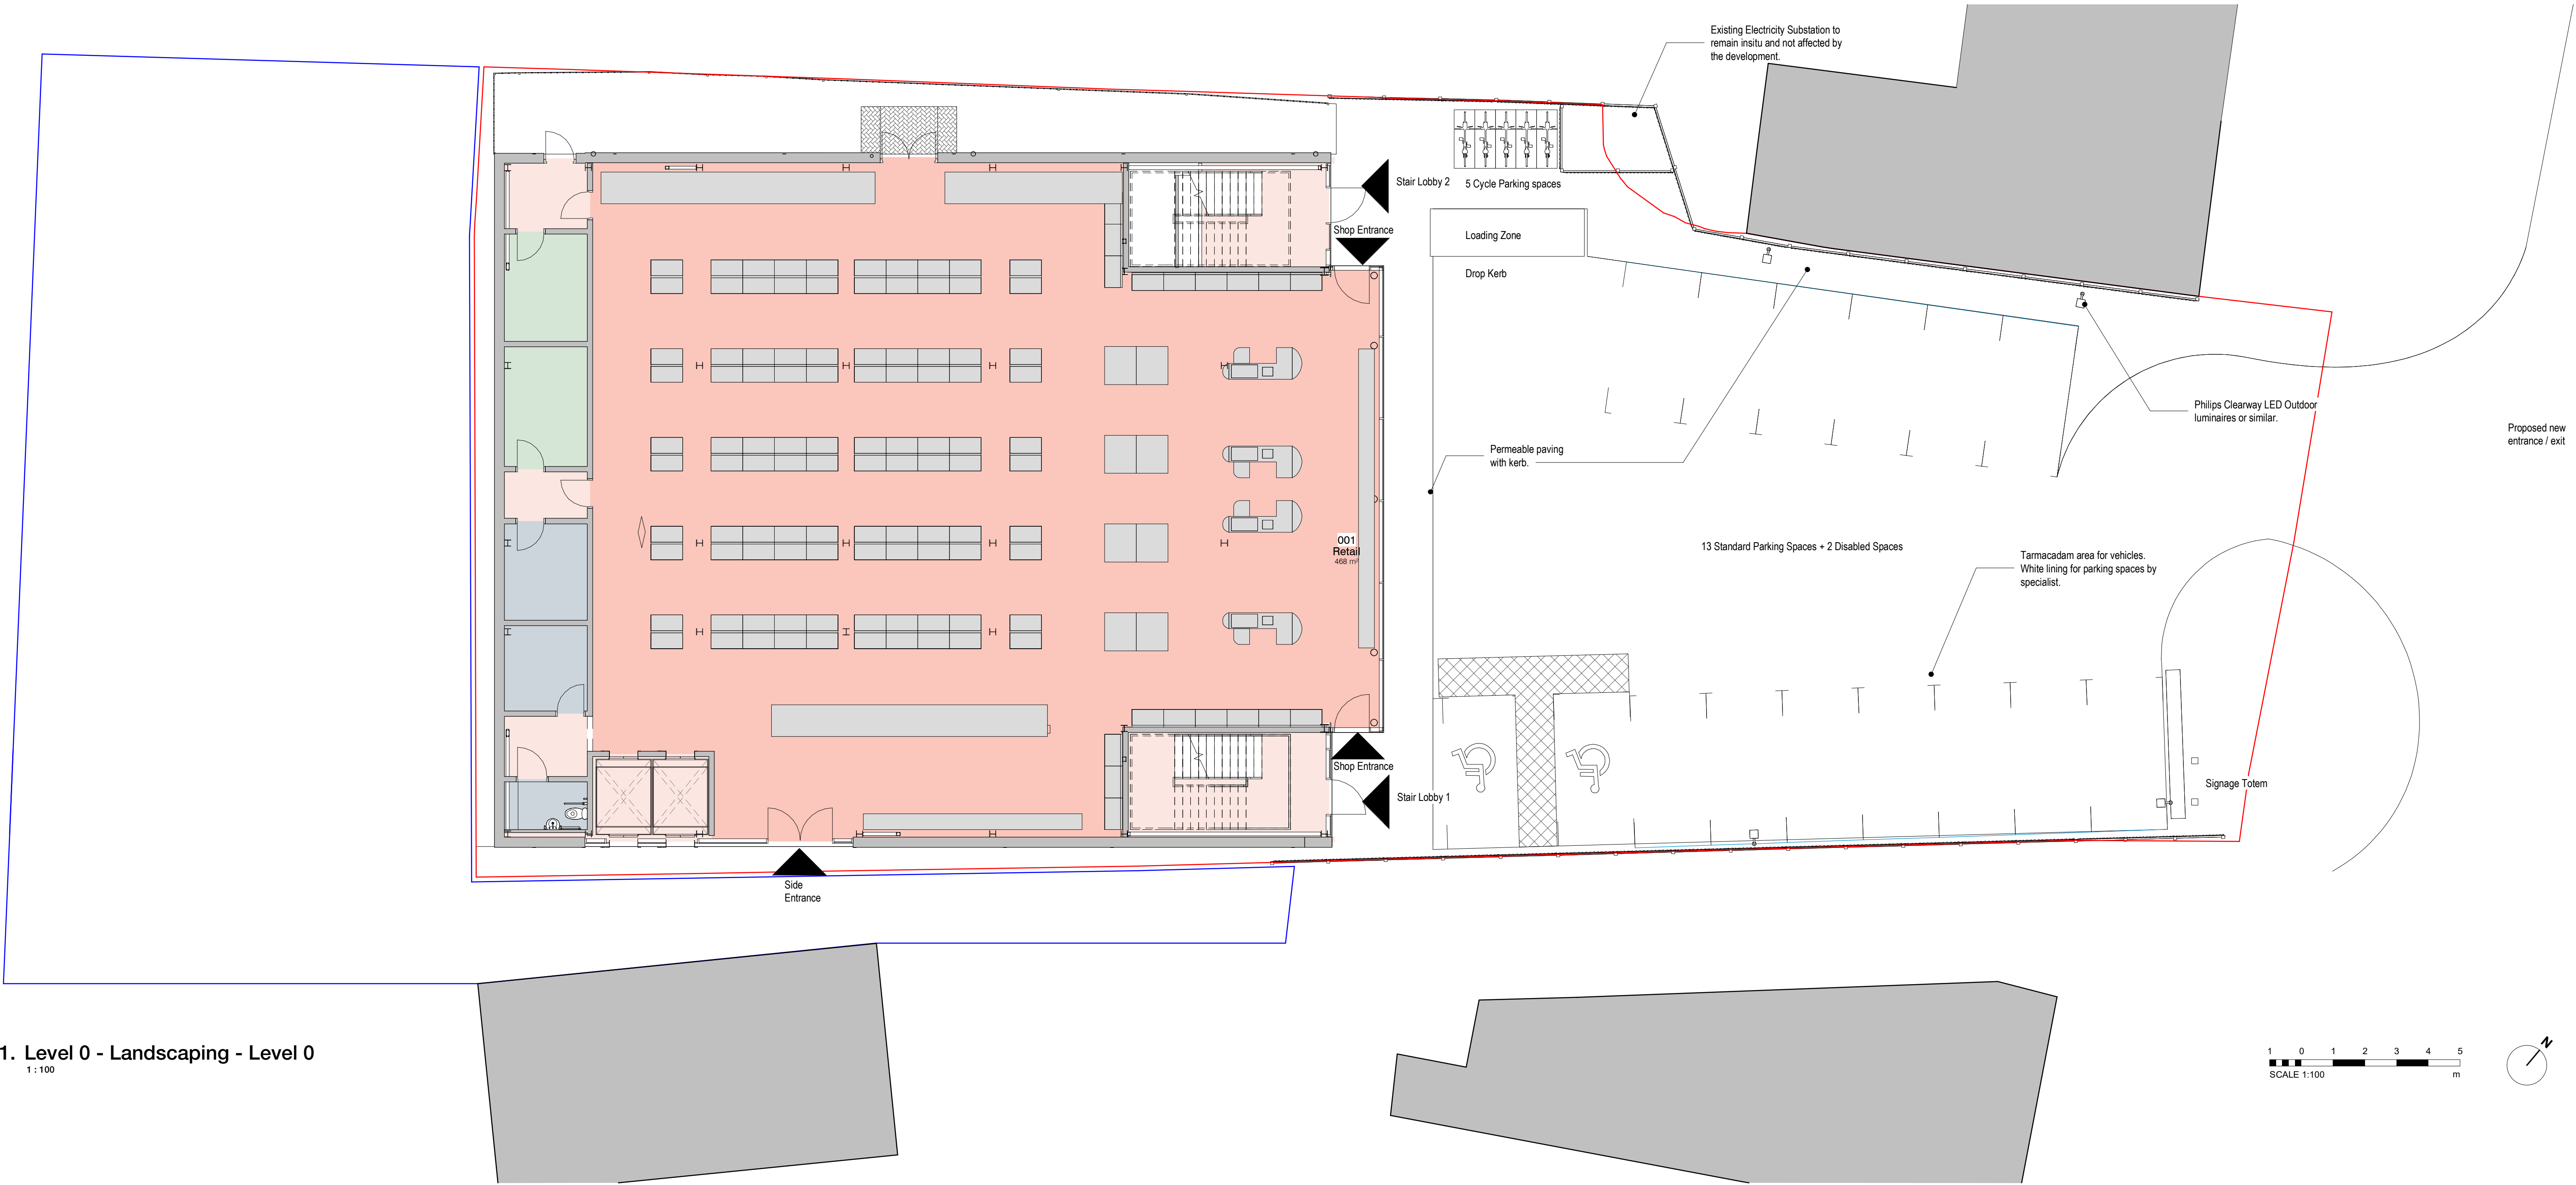

1. Level 0 - Landscaping - Level 0
1 : 100

PROJECT		SCALE @ A1	DATE	DRAWN BY
Unimore		1 : 100	01 NOV 2018	SA
CLIENT		STATUS		
Unimore Ltd		PLANNING		
TITLE		PROJECT NO.	DRAWING NO.	REV.
Landscape Plan - Level 0		DA14079.2.	083.	2
NOTES		NOTES		
DEBTAL ARCHITECTURE www.debtal.co.uk		THIS DRAWING MUST NOT BE REPRODUCED WITHOUT PRIOR WRITTEN CONSENT. DRAWING TO BE USED FOR THE STATUS INDICATED ONLY. ALL DIMENSIONS AND MATERIALS SHALL BE CHECKED AND CONFIRMED BY THE ARCHITECT PRIOR TO CONSTRUCTION. THE ARCHITECT SHALL BE RESPONSIBLE FOR THE ACCORDANCE WITH THE CURRENT STATUTORY LEGISLATION, RELEVANT CODES OF PRACTICE AND BEST PRACTICE. ALL DIMENSIONS ON THIS DRAWING ARE IN MILLIMETRES UNLESS OTHERWISE STATED.		