


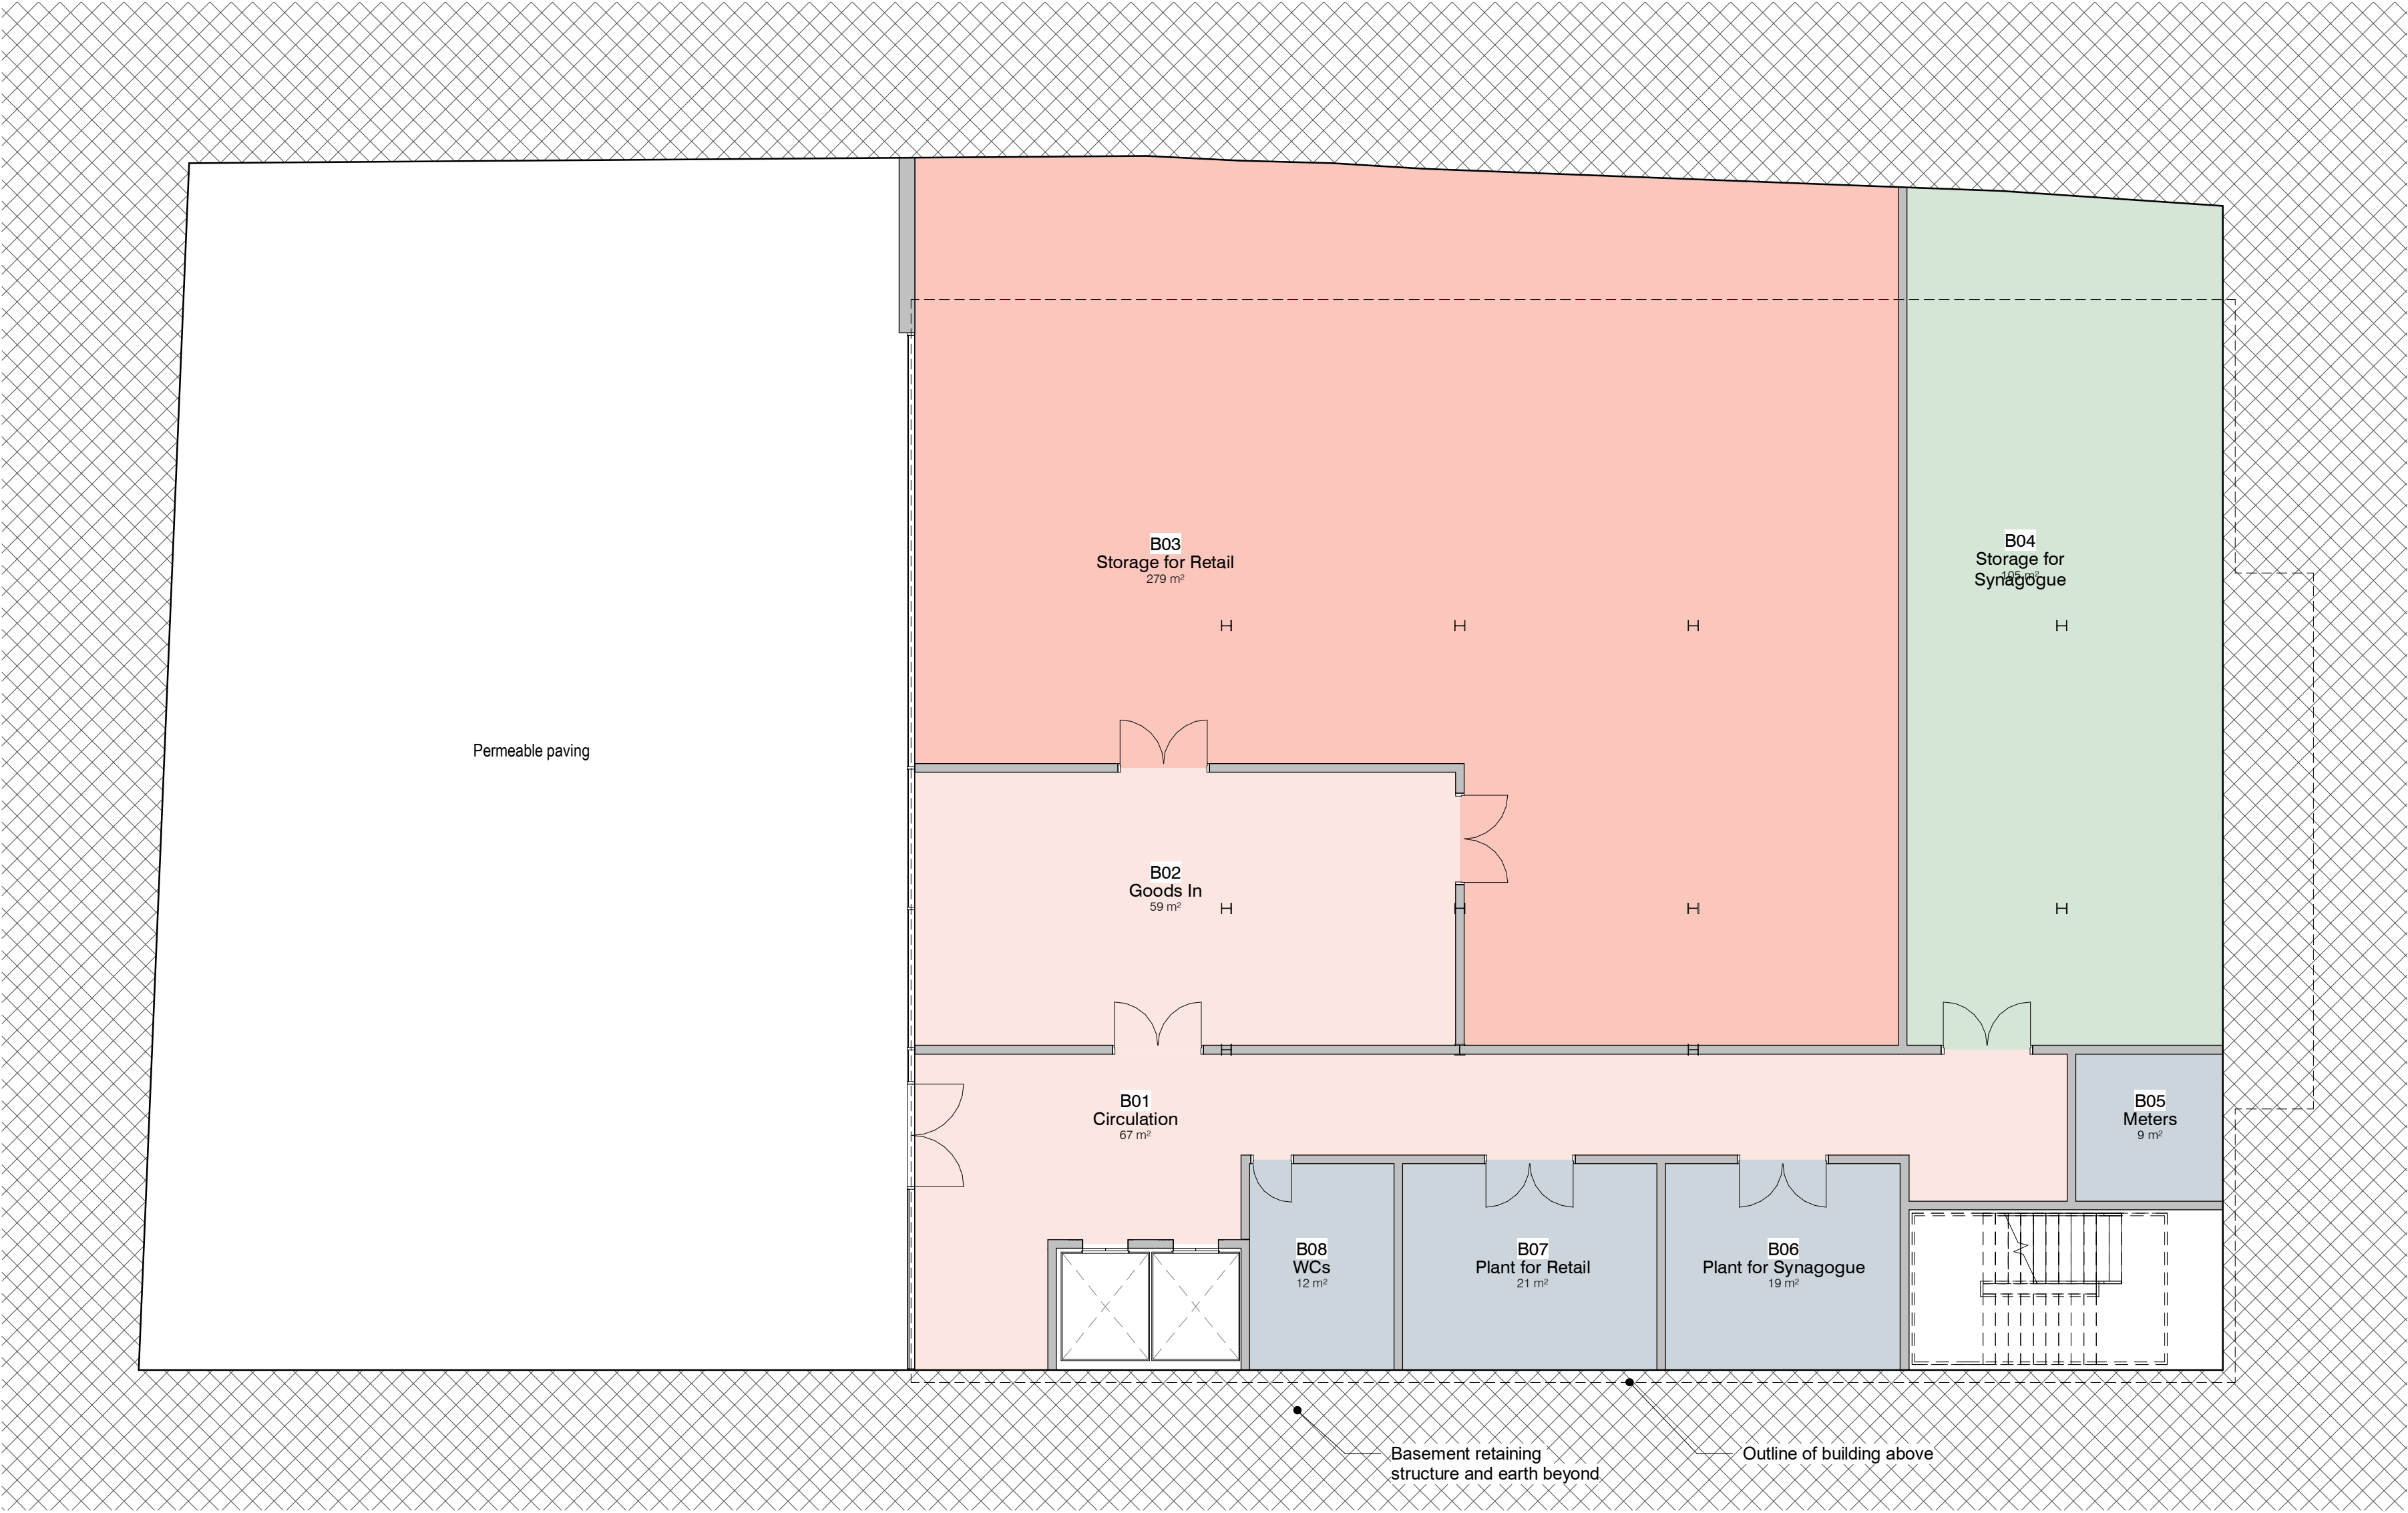

1. Level B1 - GA Proposed
1 : 100

PROJECT	SCALE @ A1	DATE	DATE	BY	DATE
Unimore	1 : 100	28 APR 2022	SP		
CLIENT	STATUS	PROJECT NO.	DRAWING NO.	REV.	
Unimore Ltd	PLANNING	DA14079.2.	084.		
TITLE	NOTES				
Landscape Plan - Level B1	THIS DRAWING MUST NOT BE REPRODUCED WITHOUT WRITTEN CONSENT OF DEBTAL ARCHITECTURE. ALL DIMENSIONS AND MATERIALS SHALL BE CHECKED AND CONFIRMED IN THE FIELD AND CORRECTED TO BE IN ACCORDANCE WITH THE RELEVANT CODES OF PRACTICE AND PREVIOUS REVISIONS. ALL DIMENSIONS ON THIS DRAWING ARE IN MILLIMETERS UNLESS OTHERWISE STATED.				