


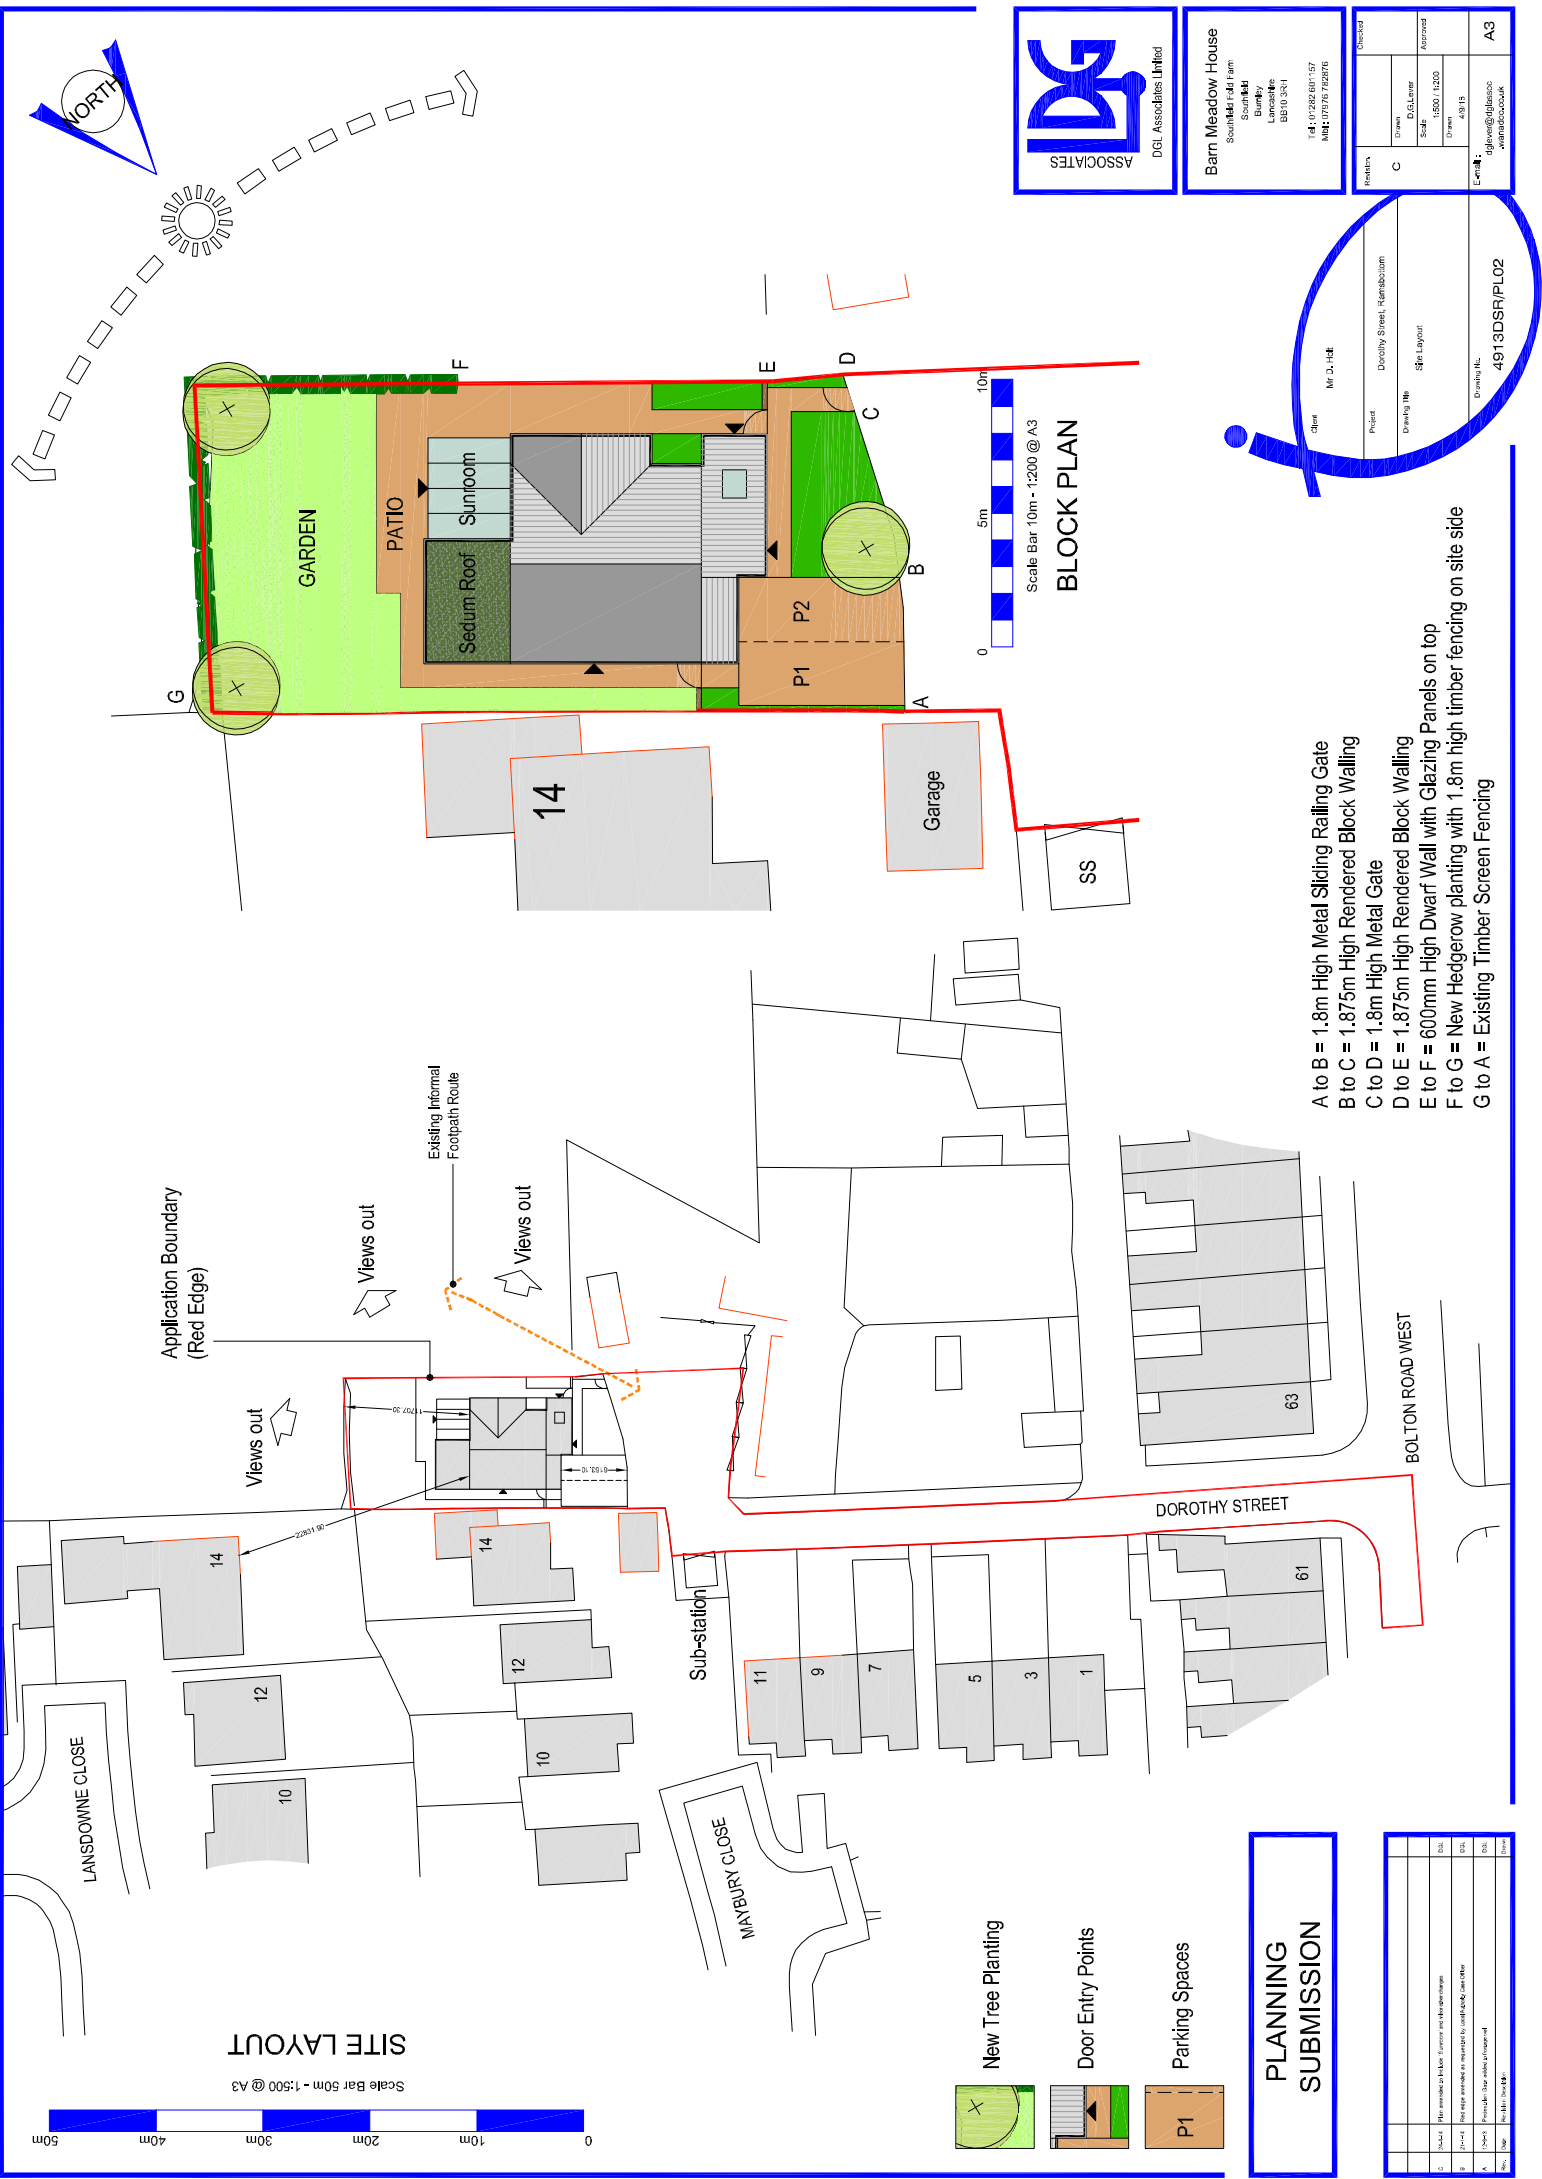

Barn Meadow House


- A to B = 1.8m High Metal Sliding Railing Gate
- B to C = 1.875m High Rendered Block Walling
- C to D = 1.8m High Metal Gate
- D to E = 1.875m High Rendered Block Walling
- E to F = 600mm High Dwarf Wall with Glazing Panels on top
- F to G = New Hedgerow planting with 1.8m high timber fencing on site side
- G to A = Existing Timber Screen Fencing