
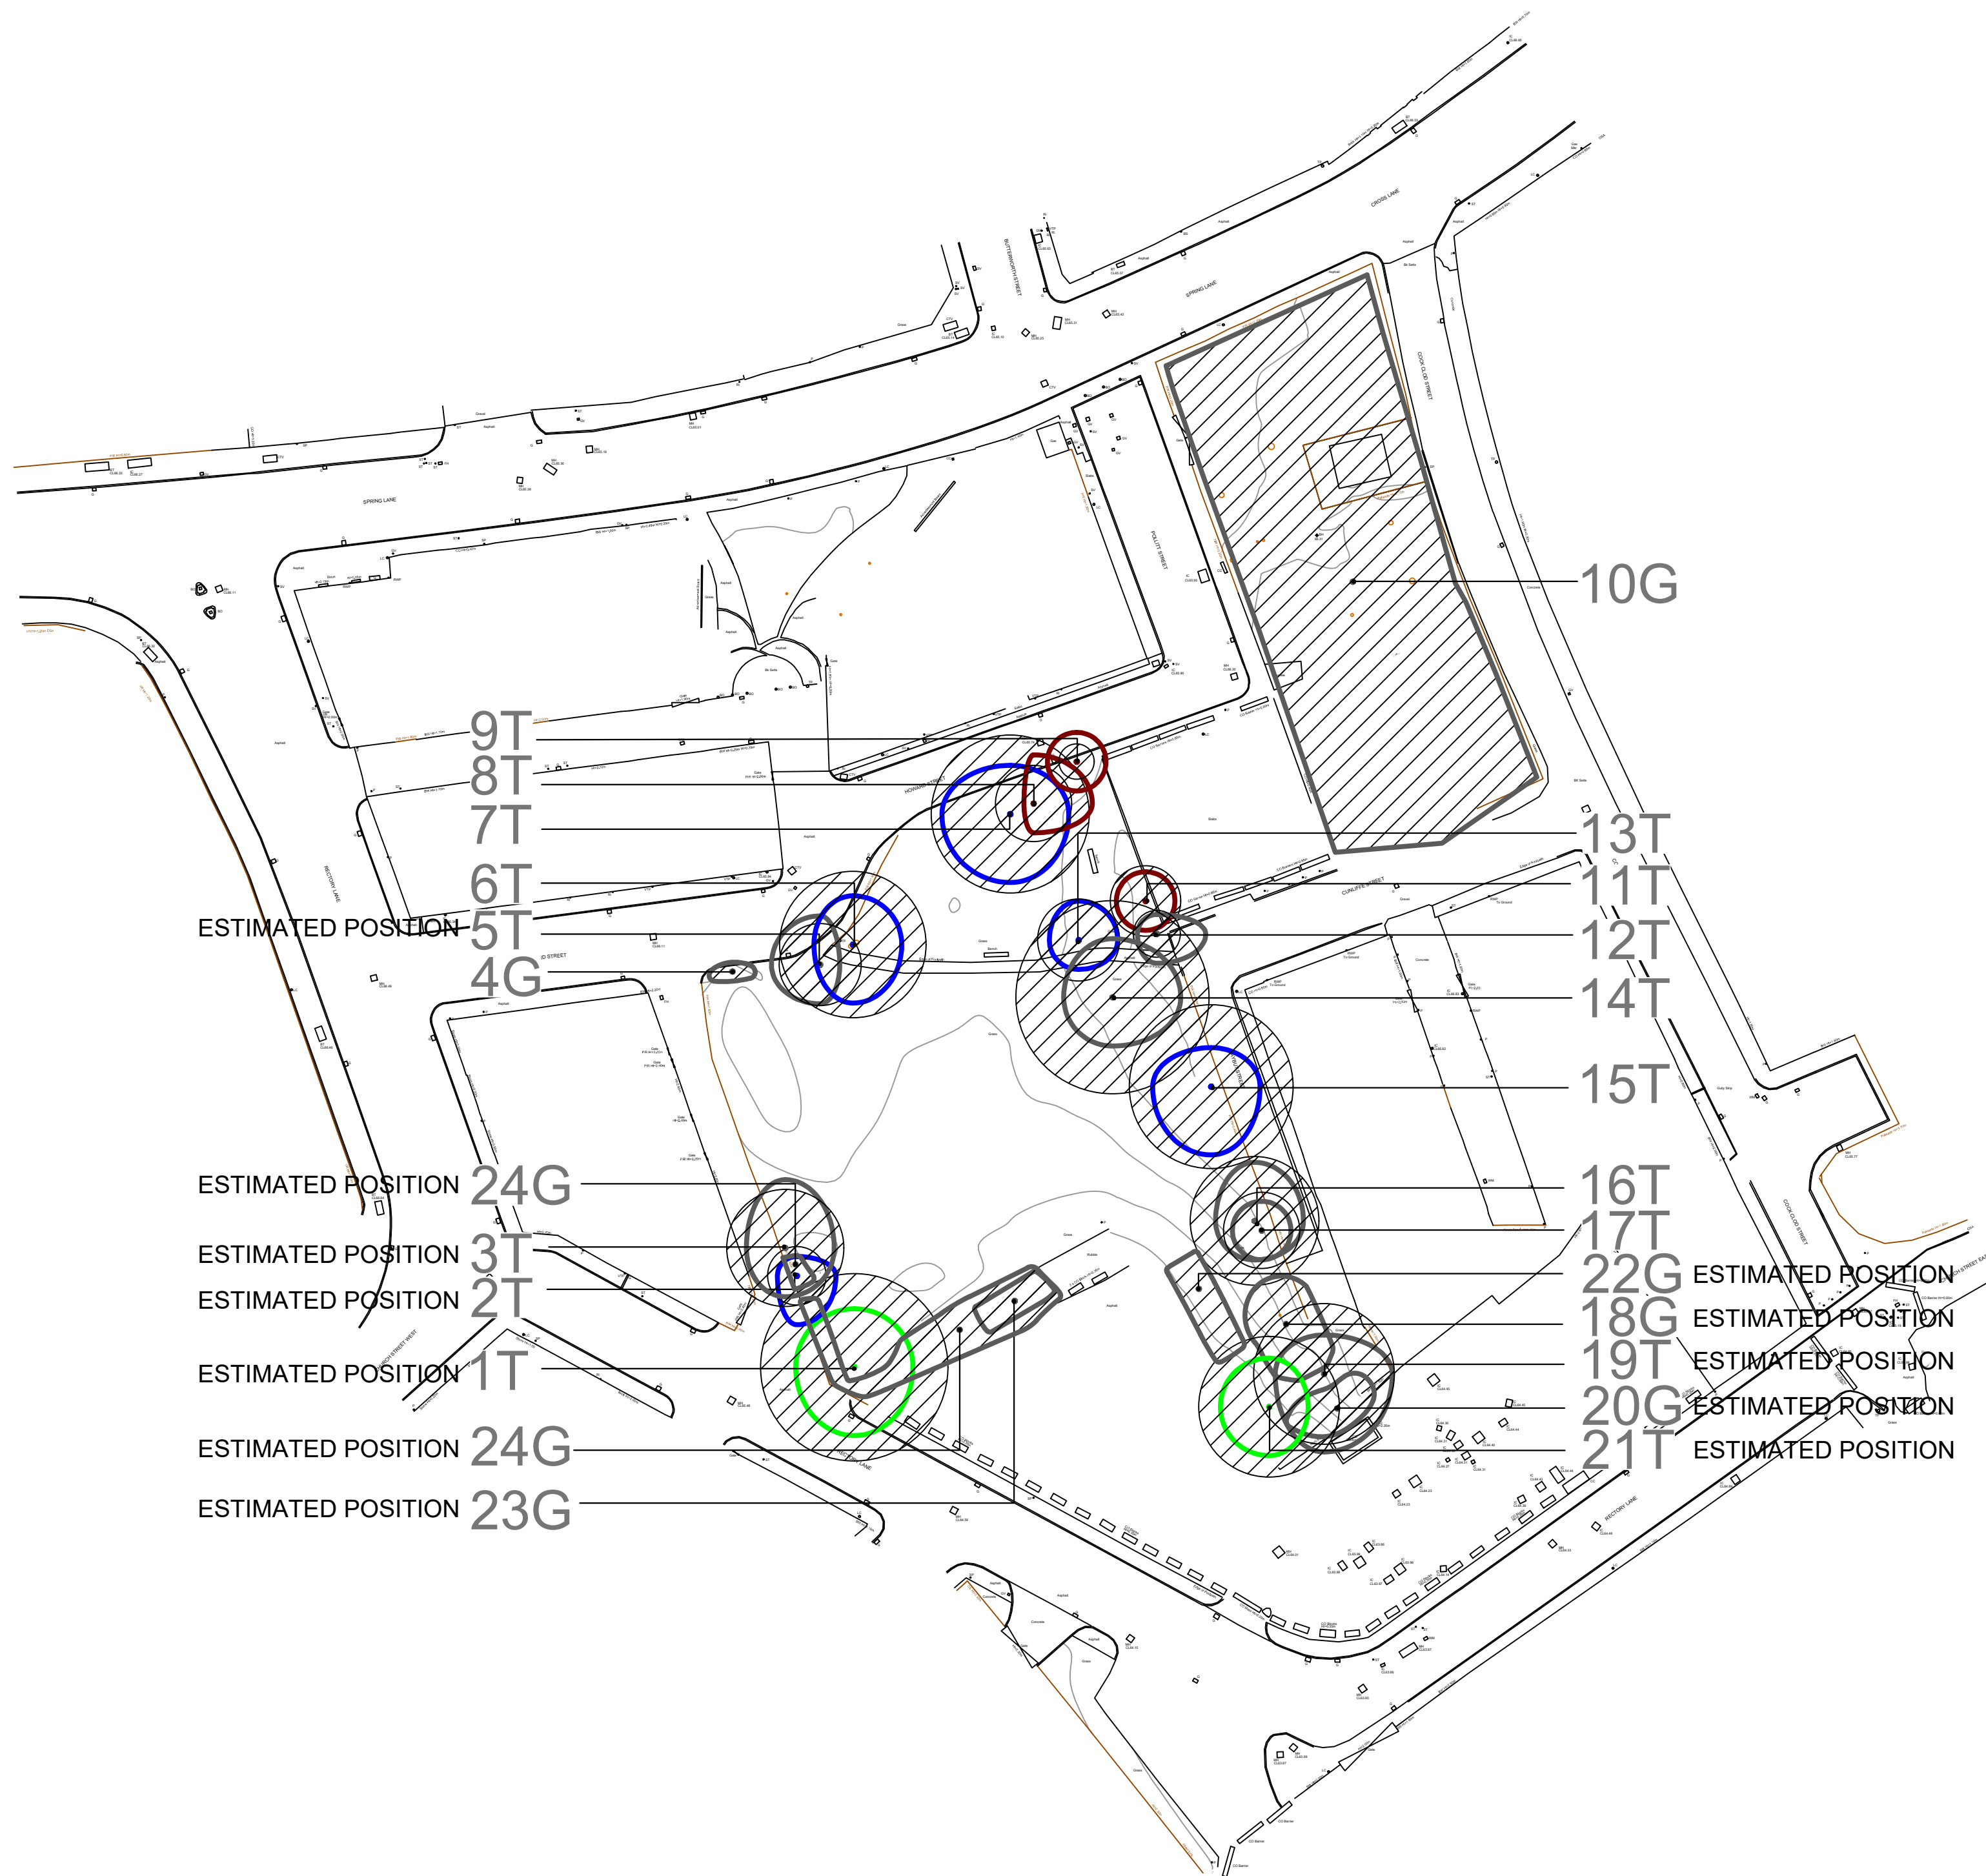


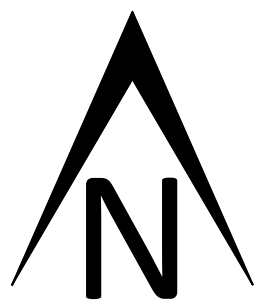

Tree Schedule			
Tree Number	Species	RPA Radius	Category
1T	Sycamore	9.6m	A2
2T	Sycamore	3m	B2
3T	Goat Willow	6m	C1
4G	2x Privet		C3
5T	Sycamore	4.2m	C1
6T	Wild Cherry	7.5m	B2
7T	Goat Willow	8.1m	B3
8T	Wild Cherry	3.9m	U
9T	Damson	1.8m	U
10G	Goat Willow, Silver Birch, Sycamore & Crack Willow		C3
11T	Goat Willow	3.6m	U
12T	Cherry	2.4m	C3
13T	Wild Cherry	4.2m	B2
14T	Goat Willow	9.9m	C1
15T	Goat Willow	8.4m	B2
16T	Wild Cherry	6.6m	C1
17T	Holly	3.9m	C1
18G	2x Purple Leaf Plum		C1
19T	Wild Cherry	7.2m	C1
20G	1x Leyland Cypress & 2x Cherry		C2
21T	Lime	7.2m	A2
22G	3x Wild Cherry		C2
23G	4x Sycamore		C1
24G	Group of Privet		C3

KEY

ROOT PROTECTION AREA

CATEGORY A

CATEGORY B

CATEGORY C

CATEGORY U

No dimension to be scaled from this drawing
© Copyright reserved

DateDwnRev

Landscape Architecture
Arboriculture

Trevor Bridge Associates Ltd
Ashton Old Baths
Stamford Street West
Ashton-under-Lyne
Lancs OL6 7FW

Tel: 0161-804 2099
E-mail: info@trevorbridge.co.uk

Project

Land off Howard Street/Rectory Lane,
Radcliffe
Great Places Housing Group

Title

Tree Survey and Root Protection Area

Date
Dec '21

Dwn
MD

Chkd
MG

Scale(s)
1:500
@ A1

Dwg no
6674.04

Rev