



and adjacent to 100 Bury New Road, Radcliffe

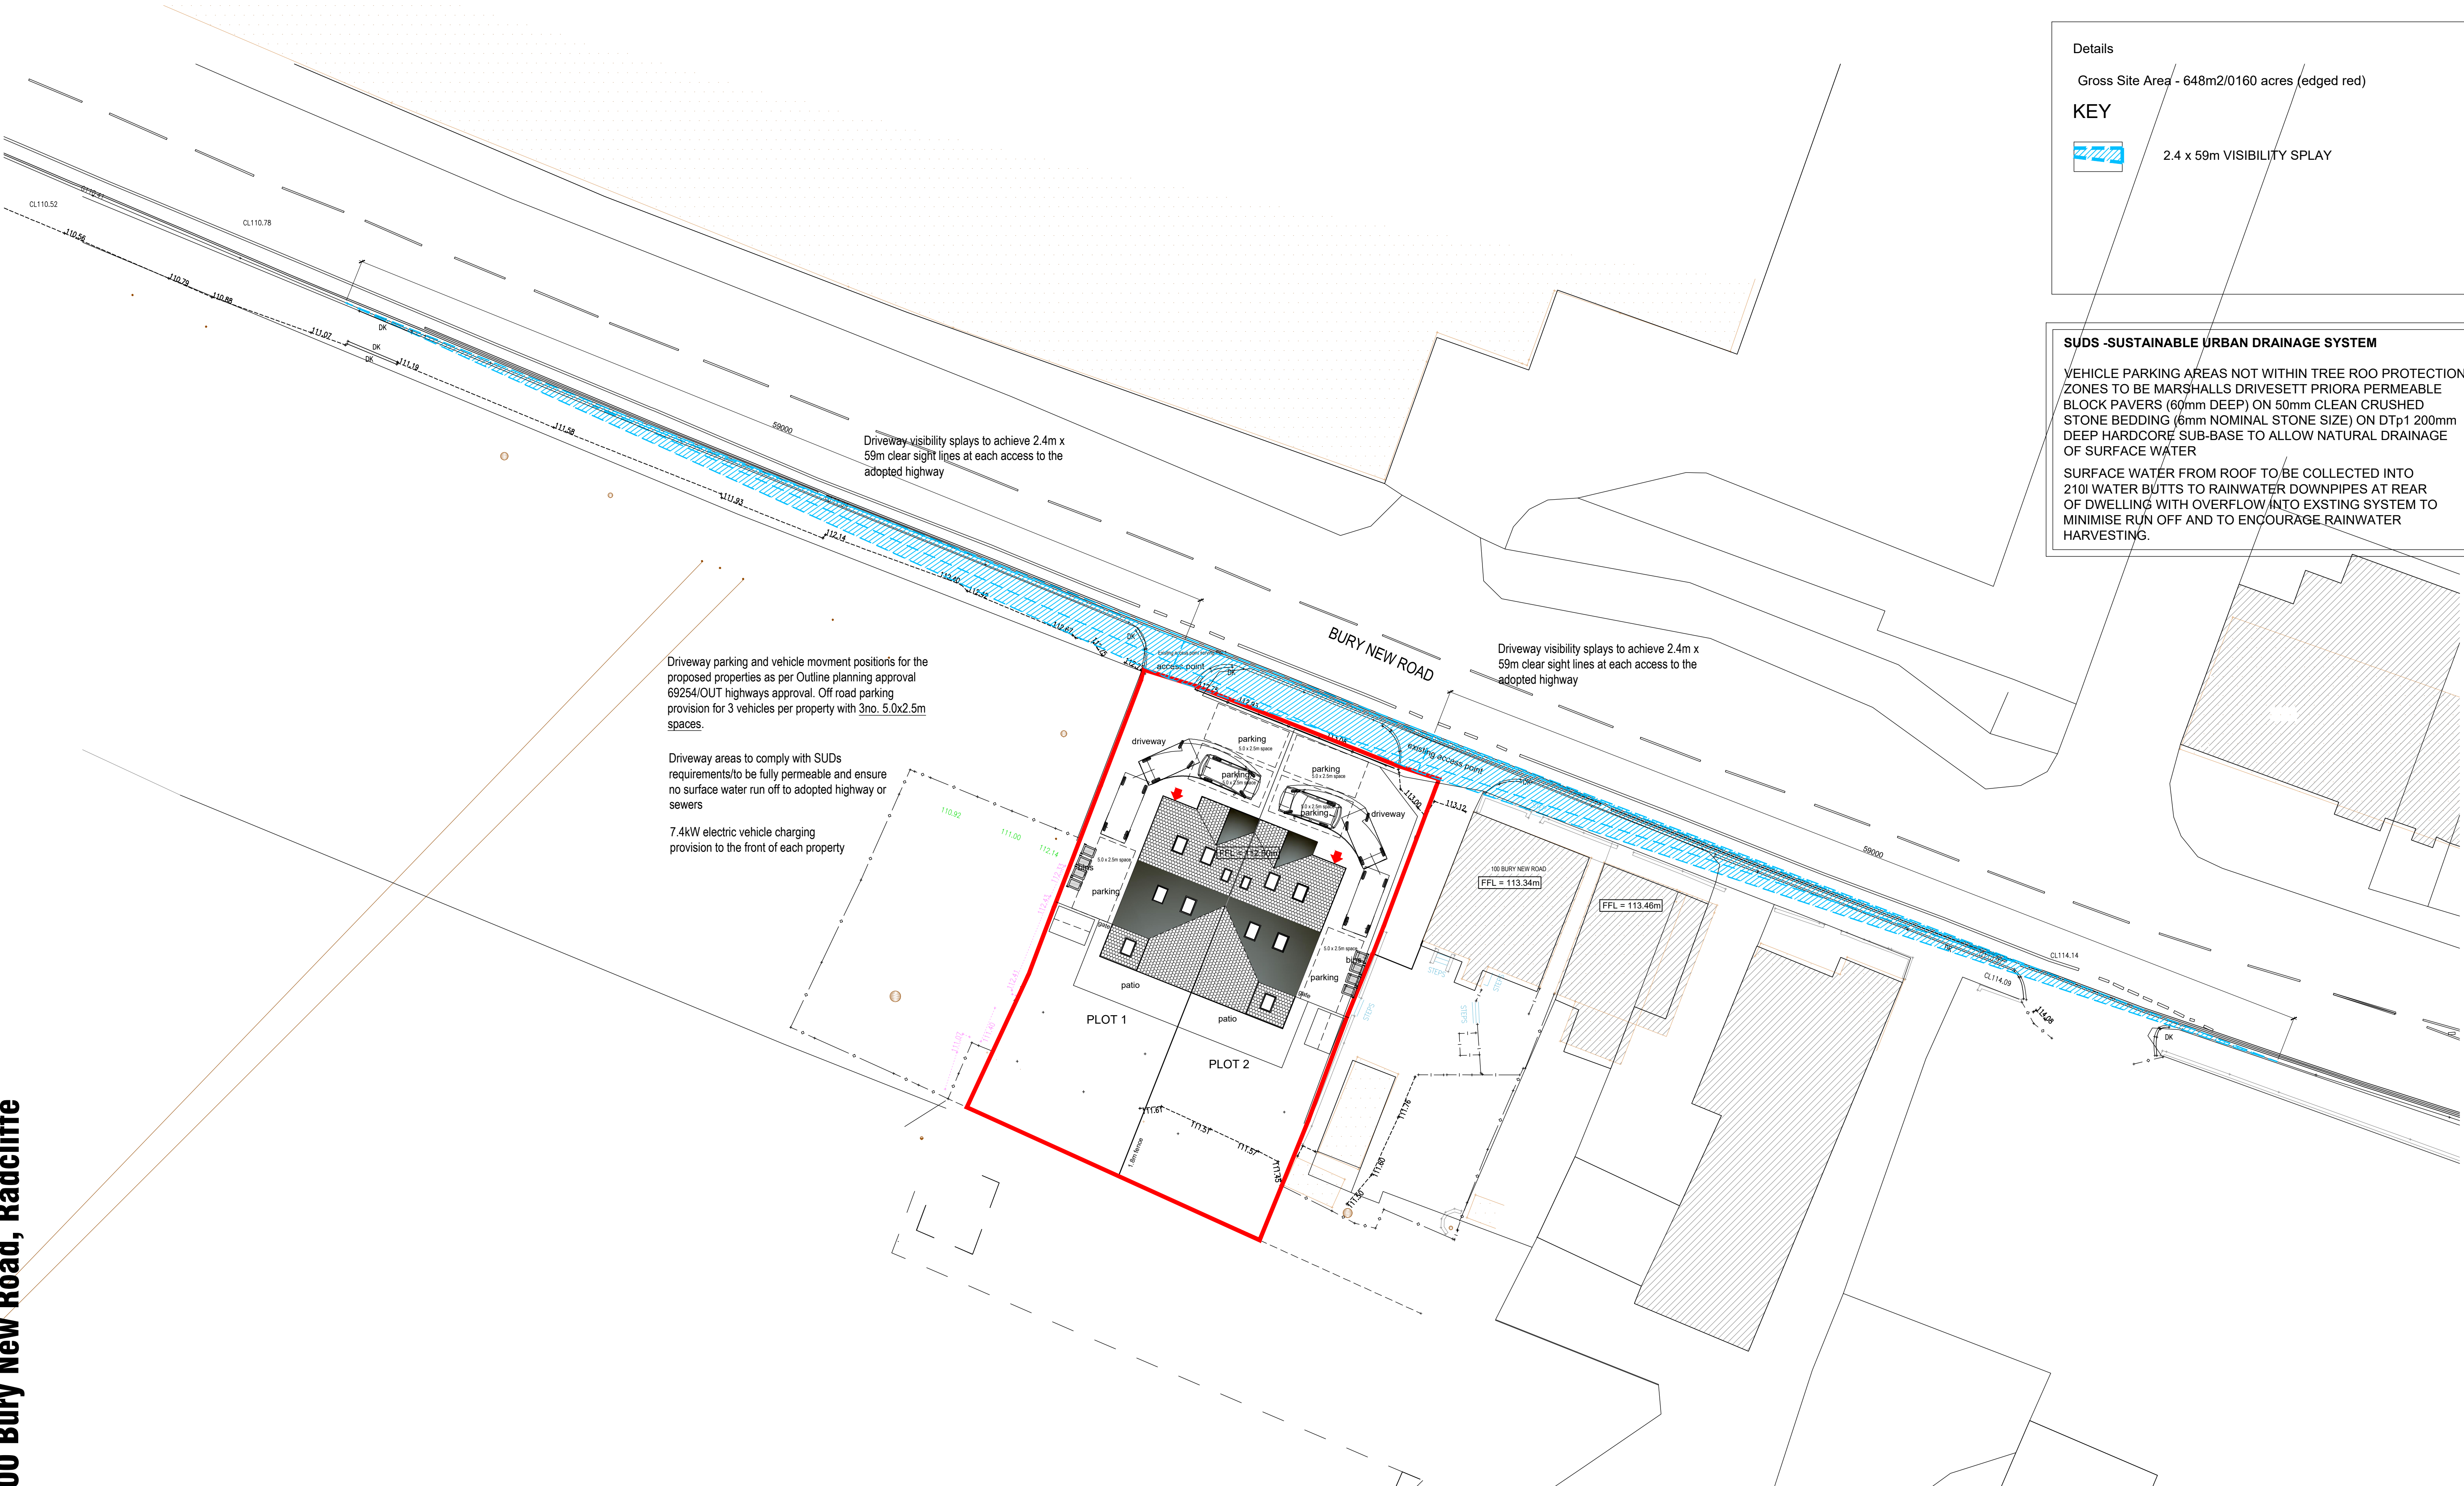

Proposed Highways Visibility Plan - Scale 1:200

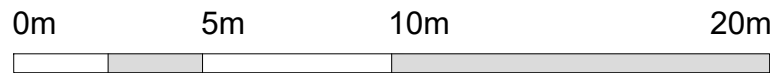

Scale: 1:200

 bpd Architecture CIAT Registered practice Sitchstone, Brown House Lane, Higher Wheelton, Chorley, Lancashire PR6 8BH Tel: 01257 220510 www.bpdarchitecture.co.uk email: info@betterplan.co.uk	Project Land adjacent to 100 Bury New Road, Radcliffe BL2 6QB			
	Title Proposed new build dwellings HIGHWAYS VISIBILITY SPLAYS			
 Chartered Institute of Architectural Technologists Registered Practice	Scale @ A1 1:200	Date Oct 2025	Ref Job 1269	Drawn MDB
	Dwg No 1269/BNR/HW	Rev .		