



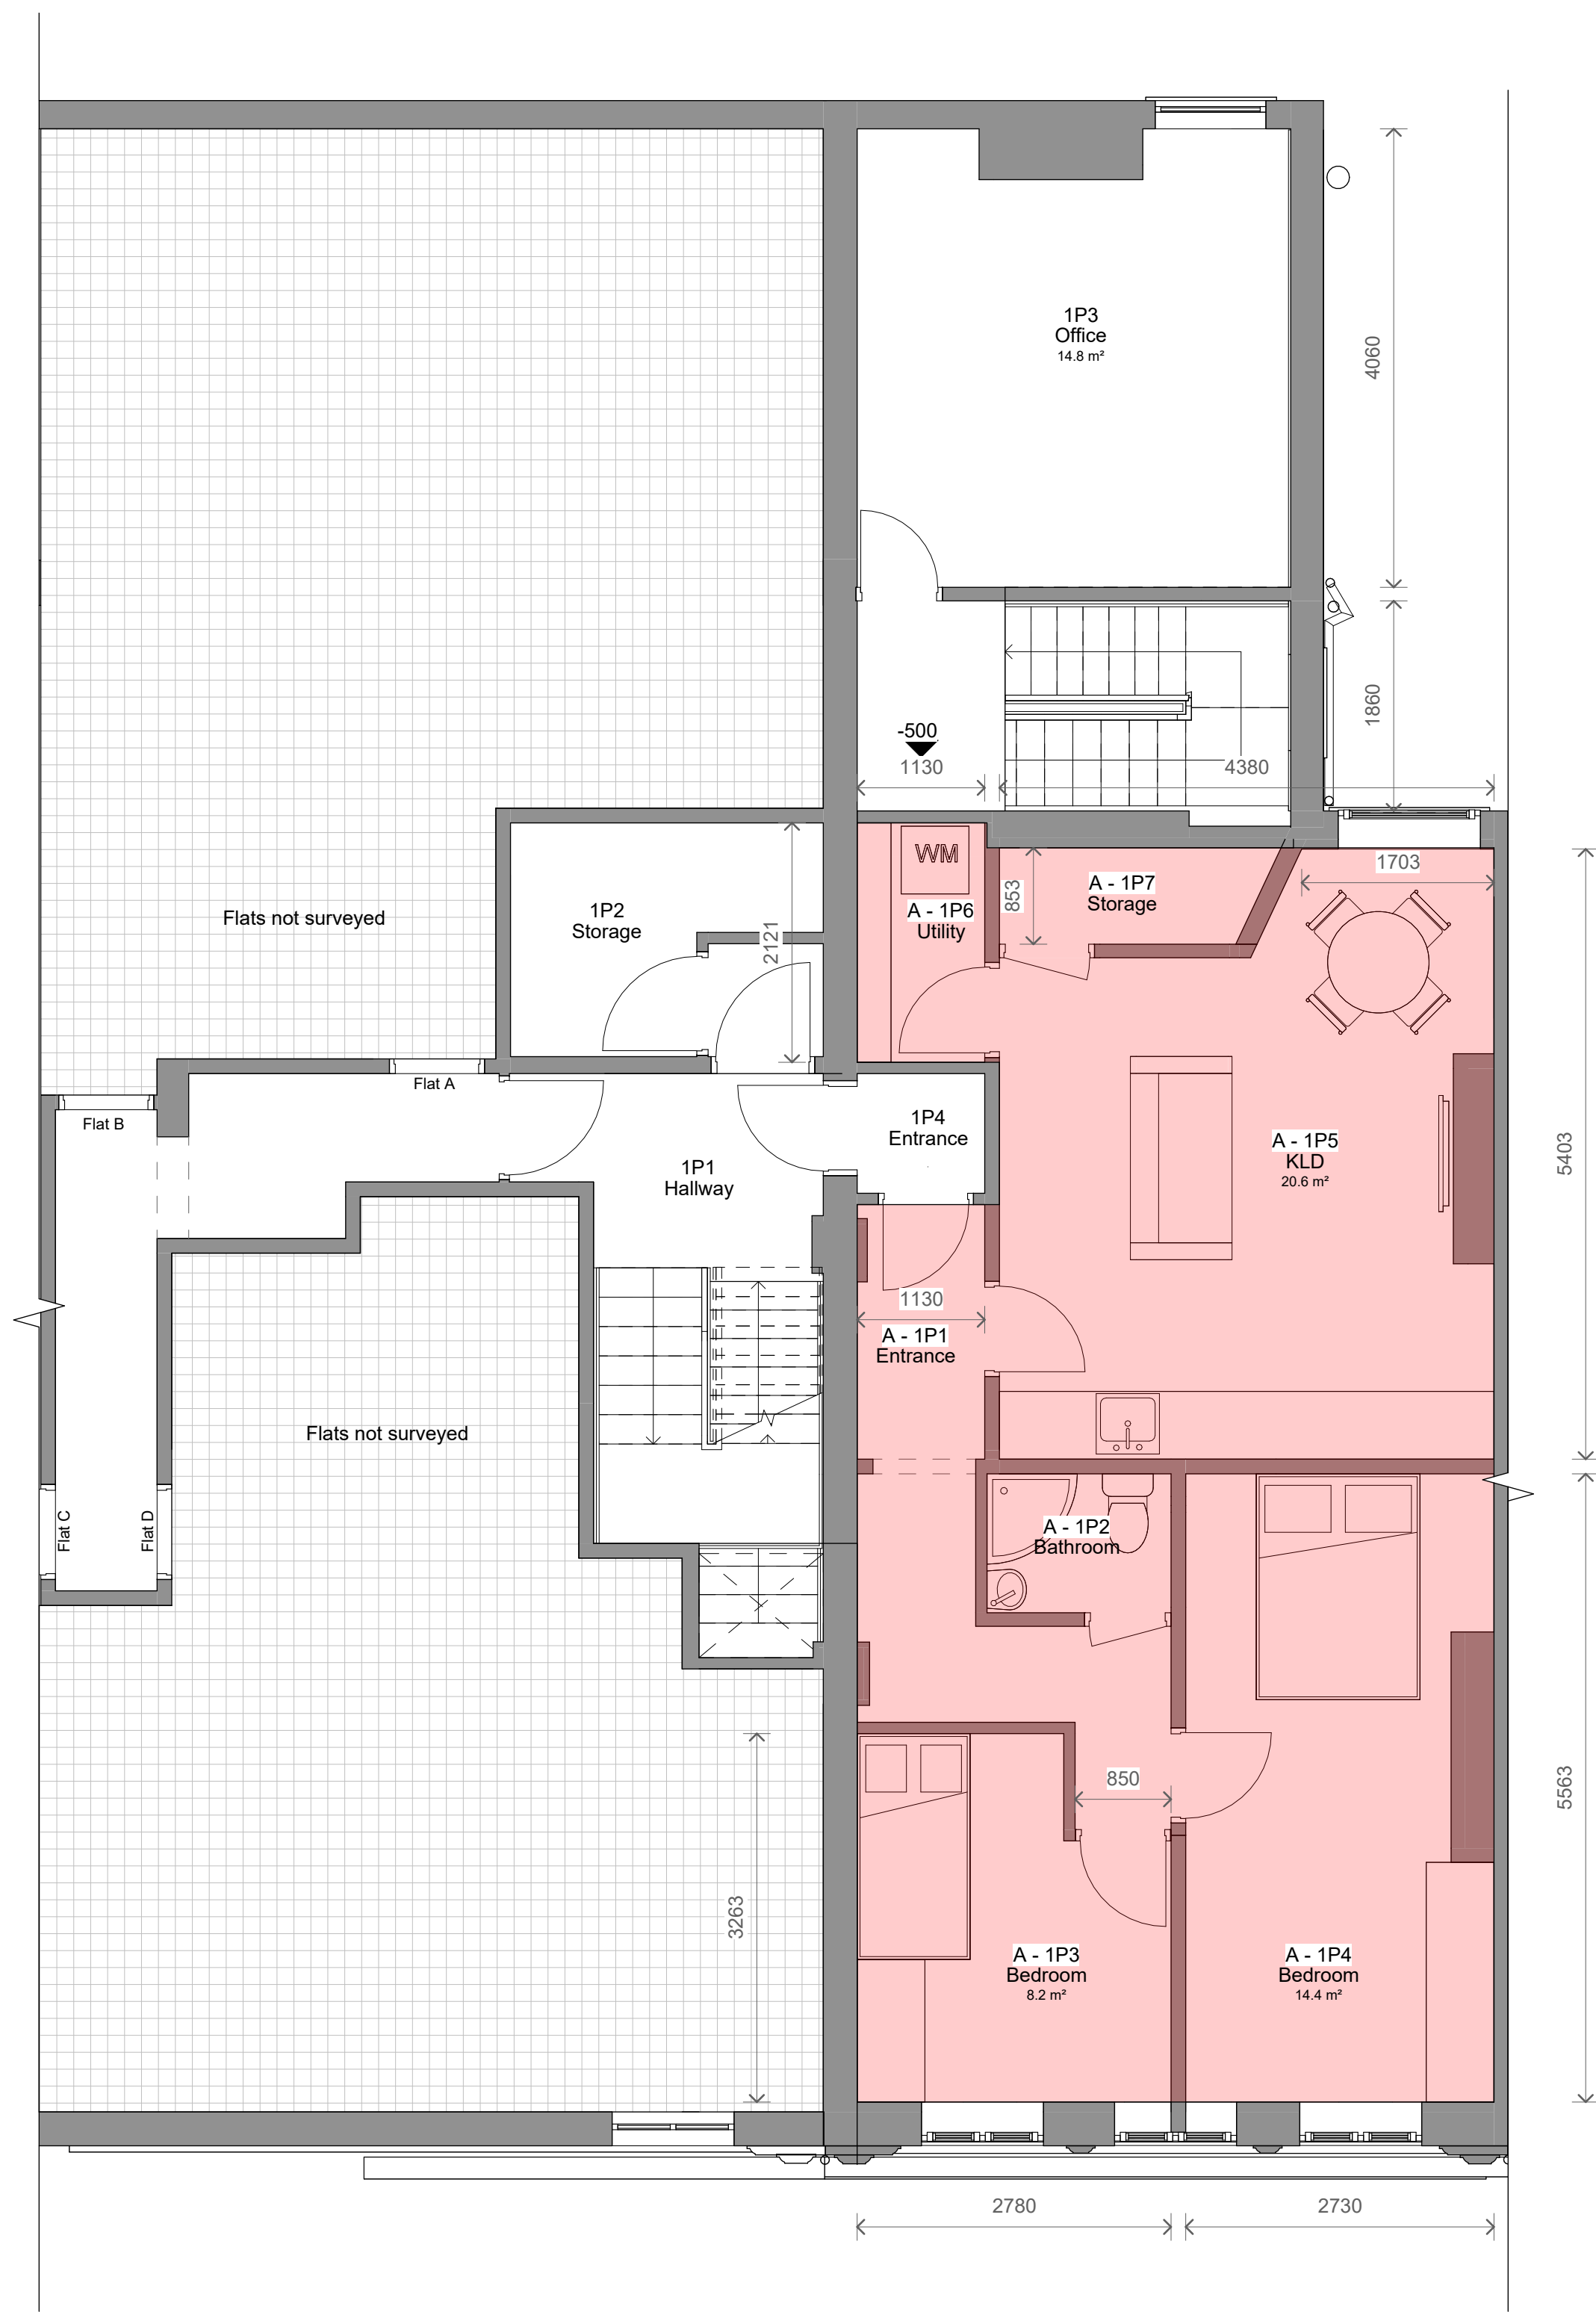


1 Level 1 - Proposed
1 : 50

Unit A - 61.3m² - 2 Bed 3 Person
Unit B - 67.7m² - 2 Bed 3 Person

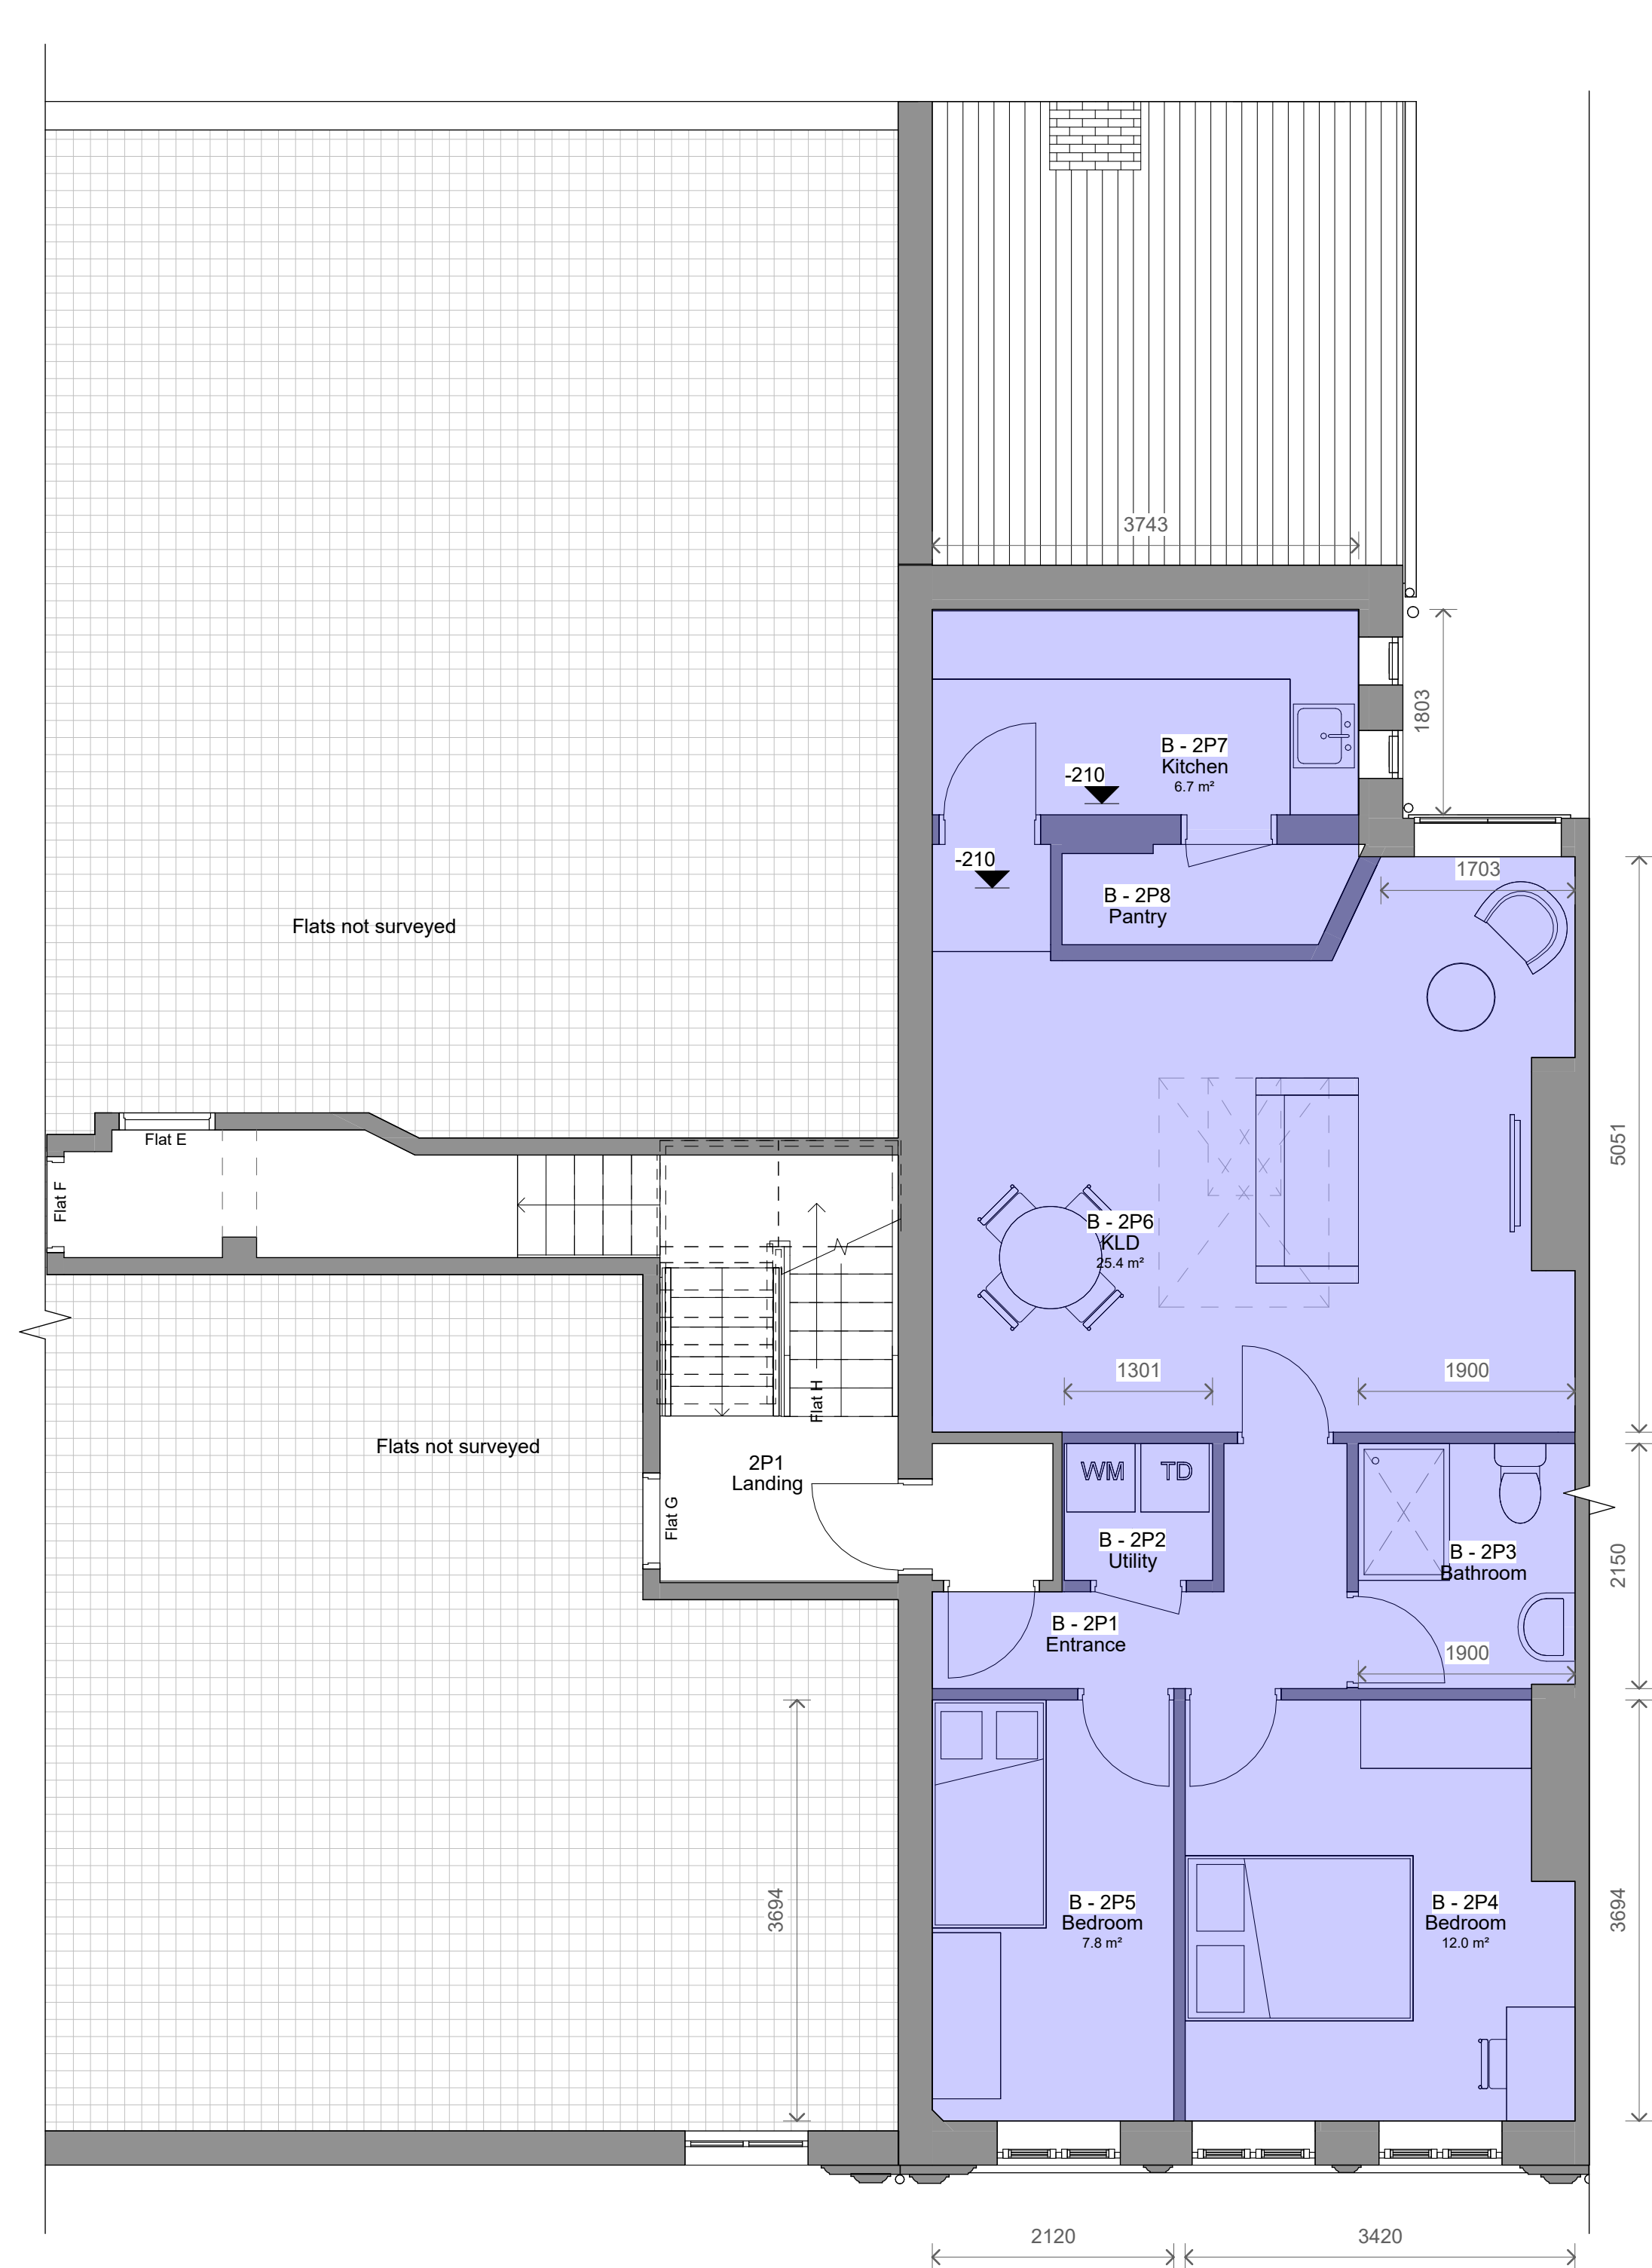

2 Level 2 - Proposed
1 : 50

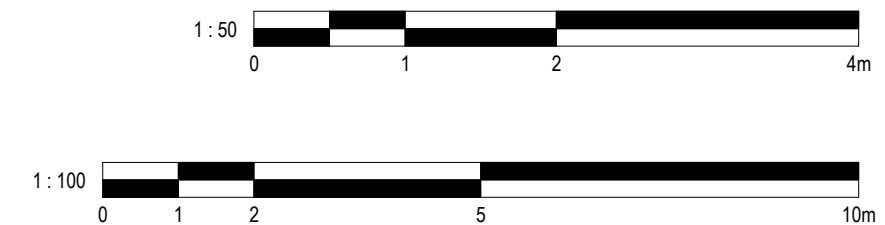

No.	Description	Date	Initial
PROJECT	18 Silver Street, Bury		
TITLE	Proposed Plans		
STATUS	DESIGN		
DRAWN BY	DATE	SCALE (@ A1)	
CB	13/02/2026	As indicated	
PROJECT NUMBER	DRAWING NUMBER	REV	
GSS24198.5	005		
GOLD SKETCH S T U D I O S www.goldsketch.co.uk info@goldsketch.co.uk 0161 792 9595			
NOTES: © COPYRIGHT - ALL RIGHTS RESERVED. THIS DRAWING SHALL NOT BE REPRODUCED WITHOUT PRIOR WRITTEN CONSENT. DRAWING TO BE USED FOR THE STATUS INDICATED ONLY. ALL DIMENSIONS AND SETTING OUT SHALL BE CHECKED AND CONFIRMED ON SITE. ANY DISCREPANCIES TO BE REPORTED TO THE LEGISLATION RELEVANT CODES OF PRACTICE AND BRITISH STANDARDS. ALL DIMENSIONS ON THIS DRAWING ARE IN MILLIMETRES UNLESS OTHERWISE STATED.			