



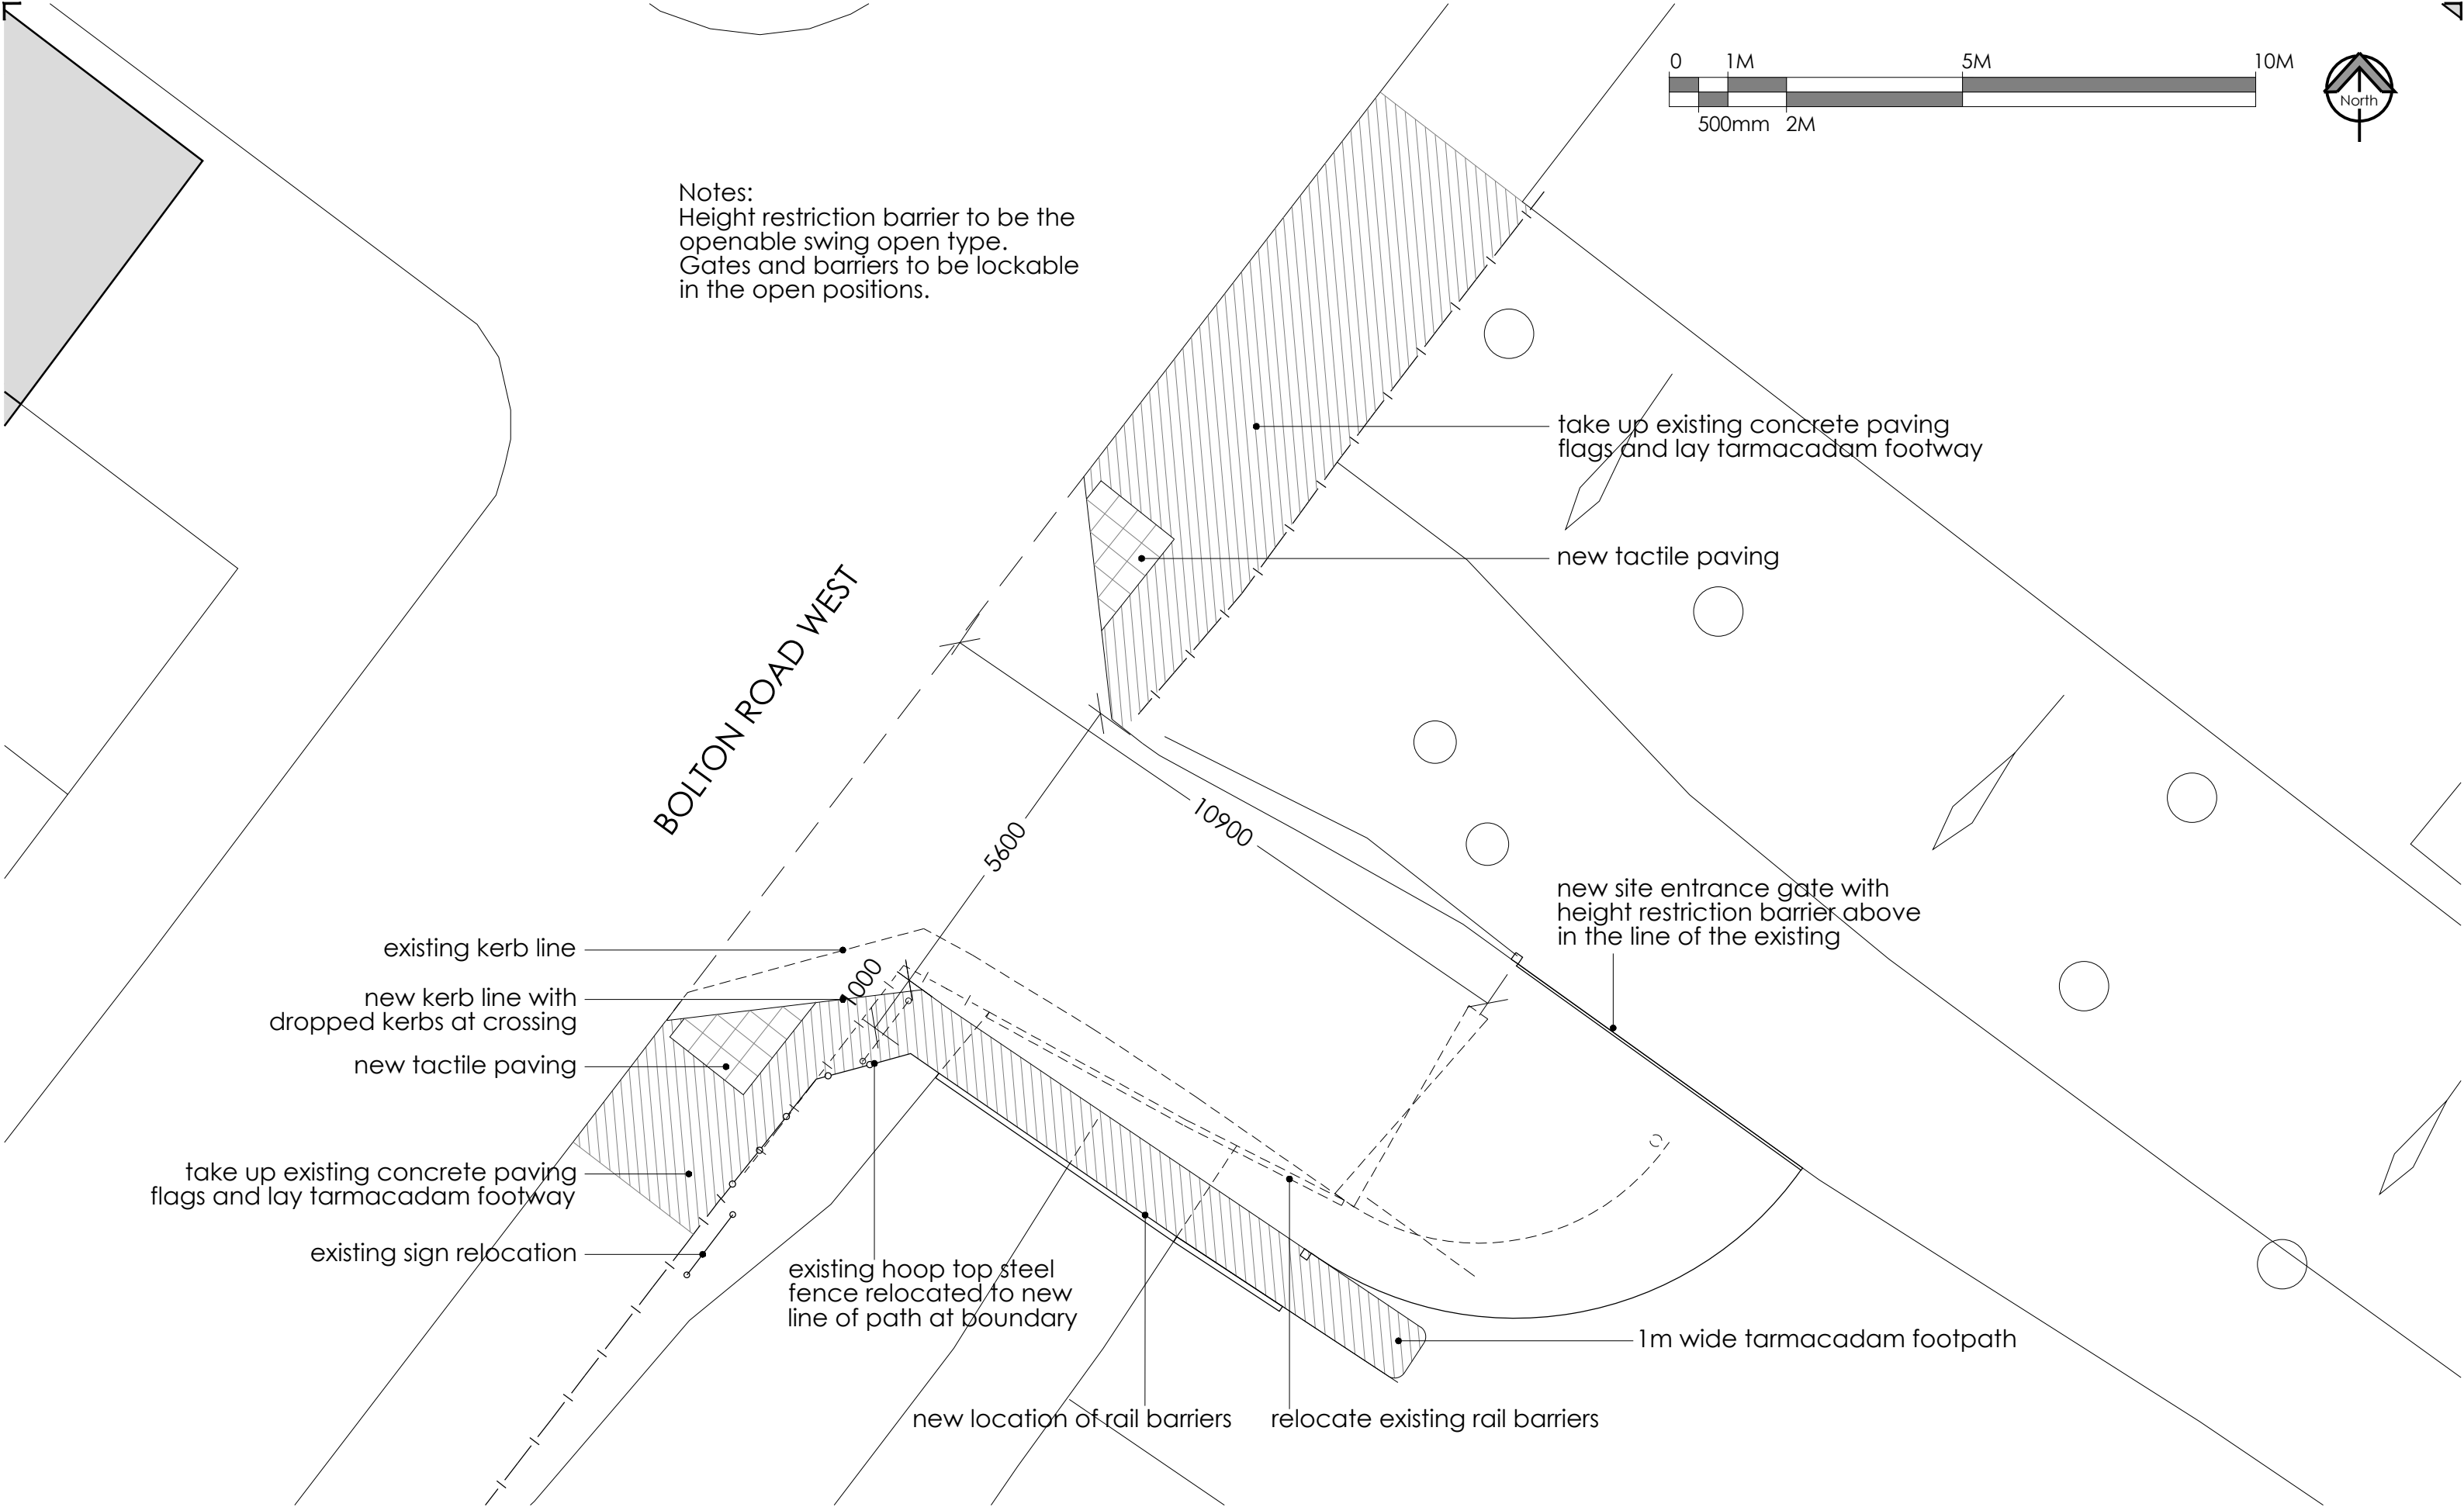

Notes:
 Height restriction barrier to be the
 openable swing open type.
 Gates and barriers to be lockable
 in the open positions.

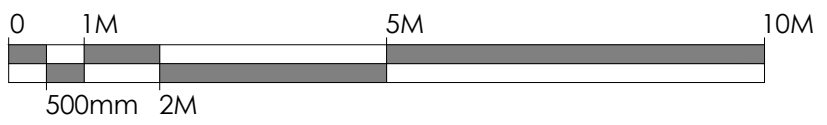

existing kerb line
 new kerb line with
 dropped kerbs at crossing
 new tactile paving

take up existing concrete paving
 flags and lay tarmacadam footway

new tactile paving

new site entrance gate with
 height restriction barrier above
 in the line of the existing

take up existing concrete paving
 flags and lay tarmacadam footway

existing sign relocation

existing hoop top steel
 fence relocated to new
 line of path at boundary

new location of rail barriers

relocate existing rail barriers

1m wide tarmacadam footpath

Copyright Notice:
 This drawing is the copyright of Steve Wells Associates
 and shall not be reproduced without permission. © 2023

Dwg. Purpose **Planning**

No.	Revision / Issue	Date

Project
Proposed AGP and Pavilion Extension
Top Park, Bolton Road West
Ramsbottom, Bury
BL0 9PE

Client
Bury Council
 Dwg. Title
Proposed Site Entrance Junction

STEVE WELLS ASSOCIATES
making sport happen
 Churchill House, Mill Hill, Pontefract, West Yorkshire,
 WF8 4HY t: 01977 797258 e: mail@stevewells-associates.com

Dwg. No. 205-087-1009	Rev.
Scale 1:100 @ A3	Date September 2023
Drawn by JLR	Checked DKW