


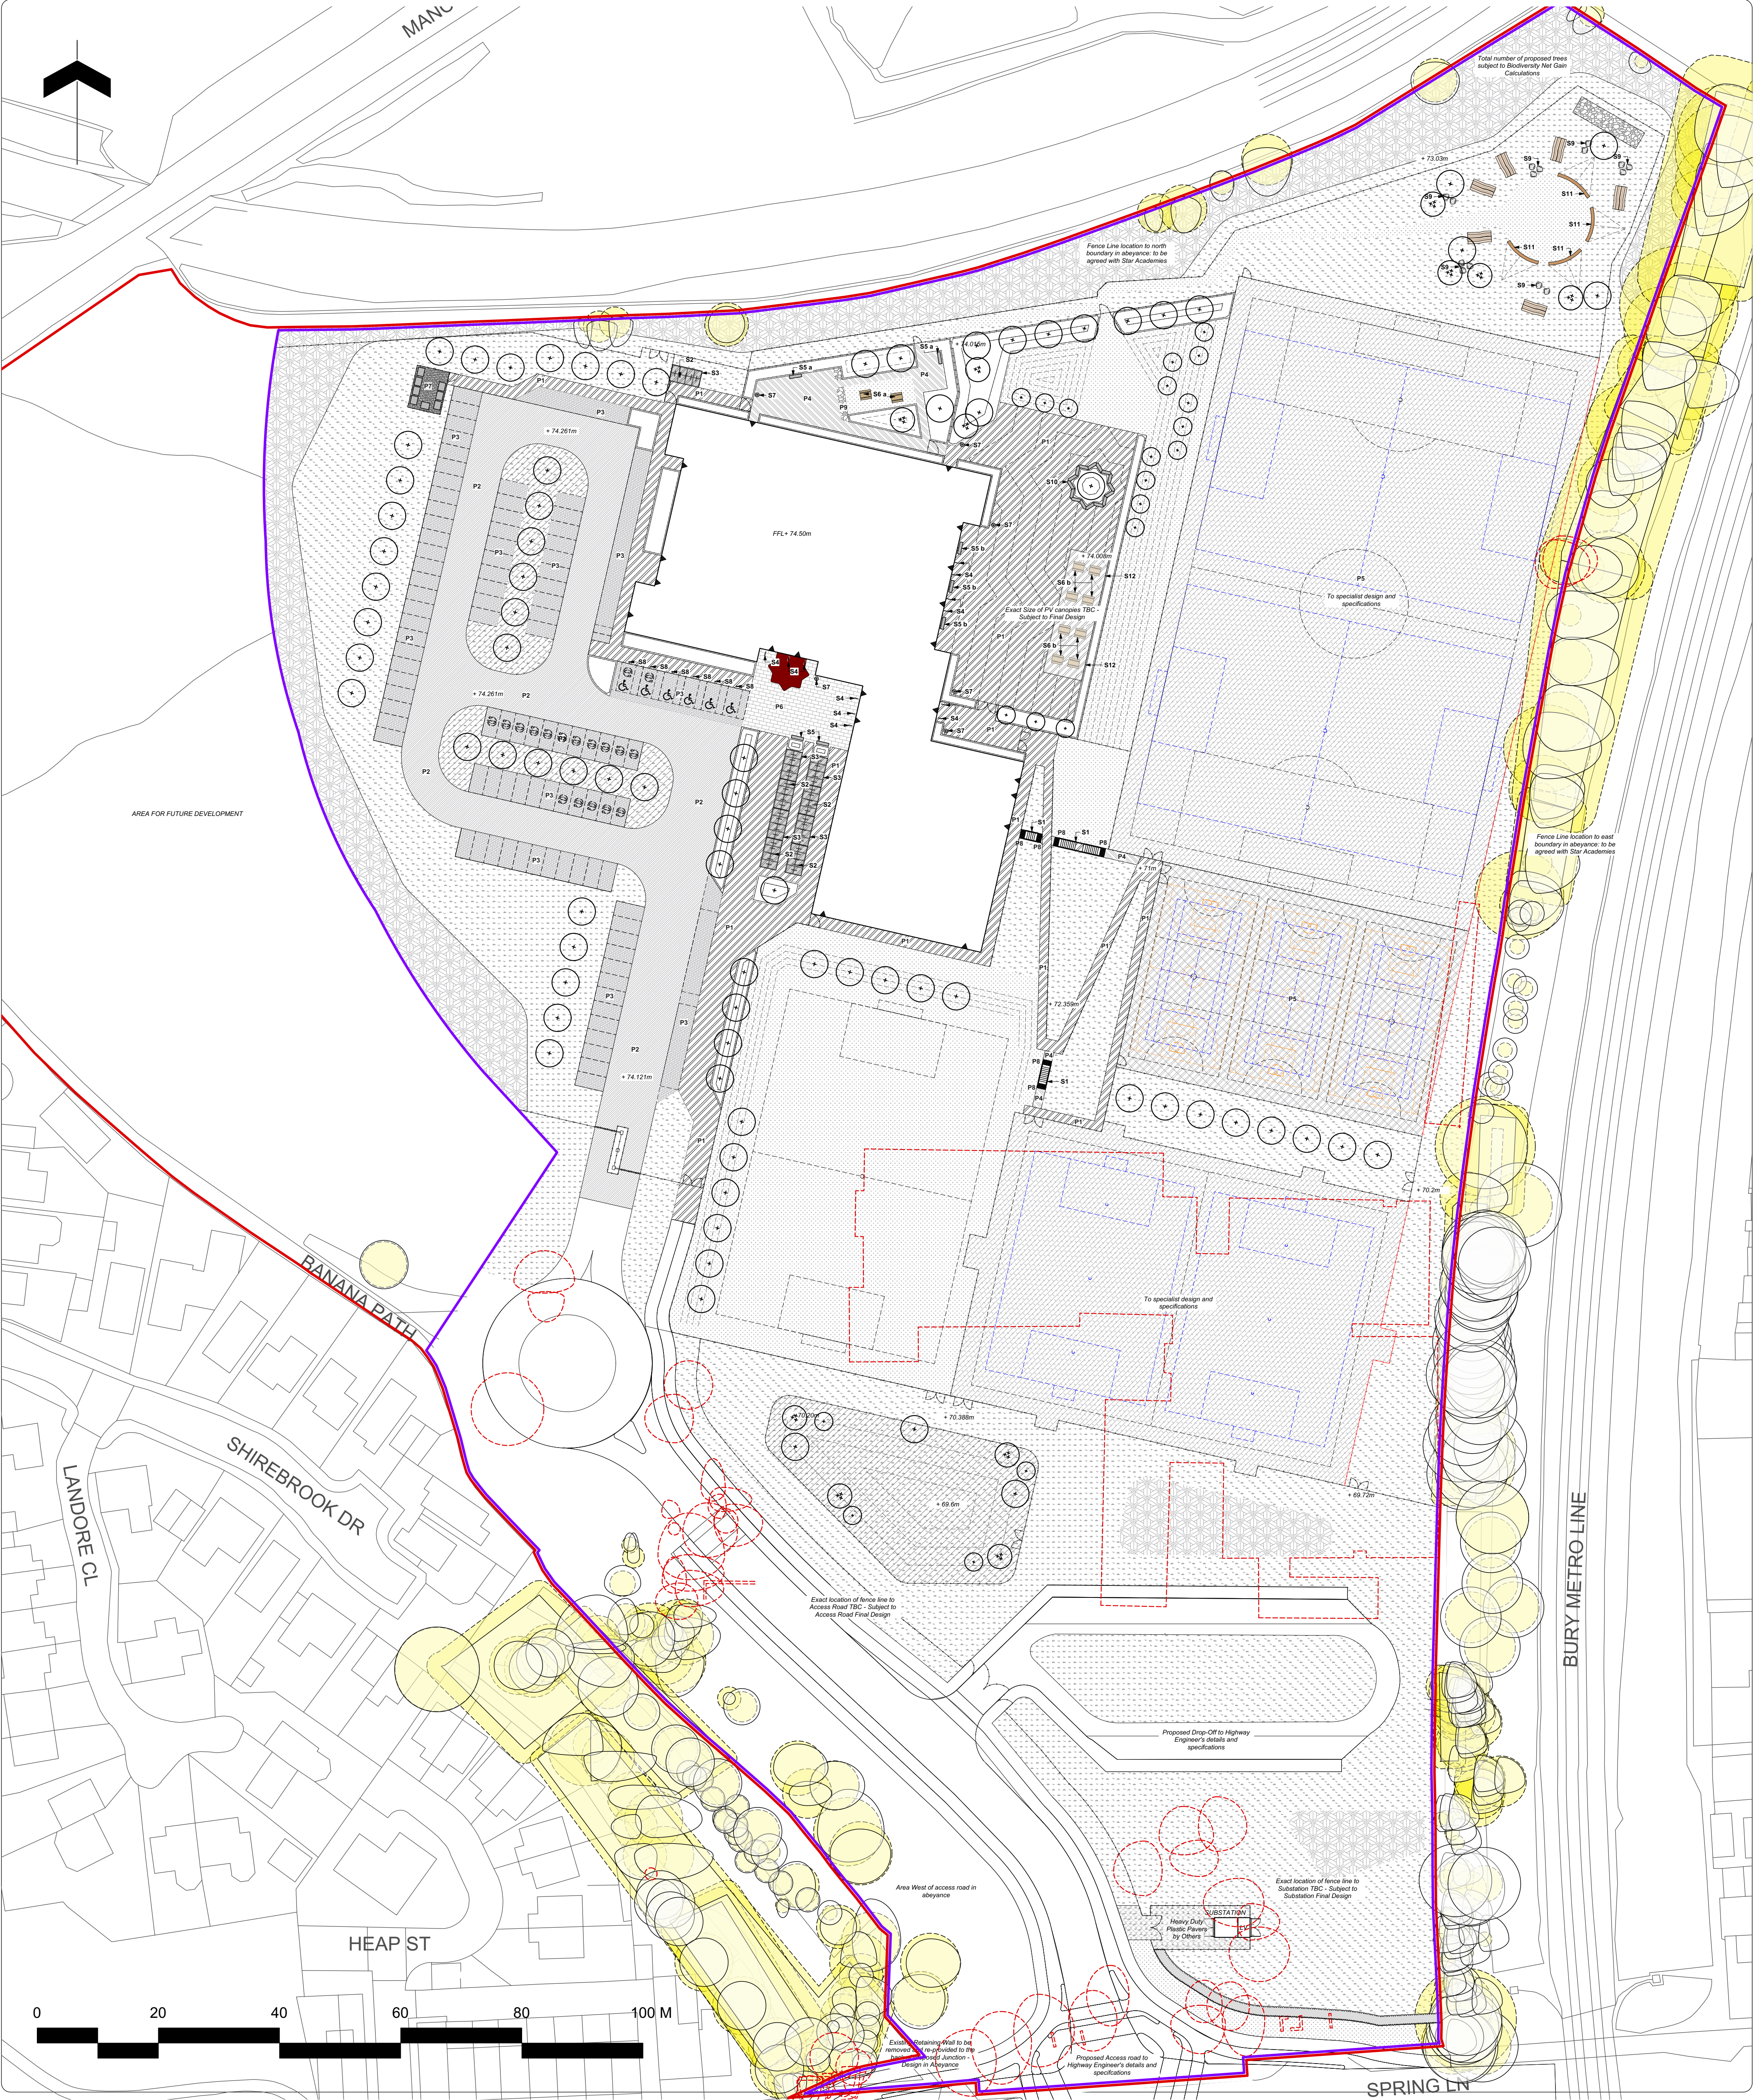

Note			
1. Do not scale from this drawing			
2. To be read in conjunction with Project Risk Register REF: FS1013-ALA-EX-XX-RR-L-00001			
3. To be read in conjunction with all other Landscape Architect's drawings			
4. To be read in conjunction with Outline Landscape Specification REF: FS1013-ALA-EX-XX-SP-L-0001			
1	Showering in dry retention basin	2	2.4m fencing. Dry user access restricted. Basin to be 800mm deep. Basin is dry except during a maintenance event. Retaining slope.
2	Falling on stairs while accessing sport pitches	3	Slipways in dry state. Road data provided at standard widths.
3	Collision between pedestrians and vehicles accessing amenity parking area	4	Slipways in dry state. Road data provided at standard widths.
4	Collision between pedestrians and vehicles in car park	5	Slipways in dry state. Road data provided at standard widths.
5	Collision between pedestrians and cyclists accessing cycle storage facilities	6	Slipways in dry state. Road data provided at standard widths.
6	Collision between pedestrians and open windows	7	Slipways in dry state. Road data provided at standard widths.
7	Falling from height - 1.5m guard rail to east of sports hall	8	Slipways in dry state. Road data provided at standard widths.
8	Collision between pedestrians and open windows	9	Slipways in dry state. Road data provided at standard widths.
RESIDUAL PROJECT RISKS			
ID	RISK	MITIGATION	DATE MITIGATED

KEY	
Site	
	Planning Application Boundary
	Extent of Works
	Proposed Building
	Existing Building to be demolished
	Existing Tree Retained
	Root Protection Area (RPA)
	Existing Tree to be removed
	Proposed Contours
Planting	
Details refer to Planting Plan	
	Proposed Tree
	Proposed Multi-stem Tree
	Grass Seed
	Amenity Planting
	Meadow Planting
	Swale Meadow Planting
	Woodland Planting
	Artificial Turf
	Hedge

Hard Surfaces	
	P1 Pedestrian Macadam To Engineer's Specification
	P2 Vehicular Macadam To Engineer's Specification
	P3 Permeable Concrete Block Paving Refer to School Specific Outline Specification for Details
	P4 Coloured Pedestrian Macadam To Engineer's Specification
	P5 MUGA Permeable Surface To Engineer's Specification
	P6 Concrete Block Paving Refer to School Specific Outline Specification for Details
	P7 Concrete Surfacing To Engineer's Specification
	P8 Corduroy Tactile Paving Refer to School Specific Outline Specification for Details
	P9 Sensory Trail Refer to School Specific Outline Specification for Details
Furniture	
	S1 Steps and Handrails Refer to School Specific Outline Specification for Details
	S2 Cycle Stands Refer to School Specific Outline Specification for Details
	S3 Cycle Shelter Refer to School Specific Outline Specification for Details
	S4 Door Protection Barrier Refer to School Specific Outline Specification for Details
	S5 Seating Bench Refer to School Specific Outline Specification for Details
	S6 Picnic Table Refer to School Specific Outline Specification for Details
	S7 Litter Bin Refer to School Specific Outline Specification for Details
	S8 Bollards Refer to School Specific Outline Specification for Details
	S9 Ecological Enhancement Features Refer to School Specific Outline Specification for Details
	S10 Bespoke Star Seating Refer to School Specific Outline Specification for Details
	S11 Seating to habitat area Refer to School Specific Outline Specification for Details
	S12 PV Canopy Refer to School Specific Outline Specification for Details
Fencing and Structures	
	Proposed Fencing & Gates Refer to Fencing General Arrangement for Details

DIE DESIGN DELIVERABLE REF:			
150			
DATE	REV	DESCRIPTION OF REVISION	DATE
22/12/2023	P06	Issued for Planning	MD8
07/12/2023	P05	Issued for Contractor's Proposals	BS
24/11/2023	P04	Issued for Draft CPs - Arboricultural survey to metro link added to plan - S5 pitch moved south to align MUGA - Additional gates added to pitch for emergency access - Gates for maintenance operation to east of pitches amended to be double leaves - Footpath to west of carpark removed - Additional notes added to drawings to areas TBC - 4no. additional picnic tables added to school yard - Existing substation removed from drawing and note regarding substation location added	BS
13/11/2023	P03	Staff Cycle shelter location revised. 2no. 7a-side bollard markings shown within 35 pitch, note added to key. Note added to Key regarding internal mini-bollard markings. Note added to Key regarding EV parking	BS
REVISIONS			
DATE	REV	DESCRIPTION OF REVISION	DATE

STATUS:	
S2 - FOR PLANNING	
CLINT: Morgan Sindall	
PROJECT TITLE: Star Radcliffe Academy, Bury	
DRAWING TITLE: Site Landscaping Plan - Overview	
DRAWING SCALE: 1:500	DRAWN BY: PH
PAPER SIZE: A1	APPROVED BY: BS
DRAWING NUMBER: FS1013-ALA-EX-ZZ-D-L-0004	STATUS: S2
DRAWN BY: MD8	APPROVED BY: BS
DATE: 06/07/2023	REVISION: P06