


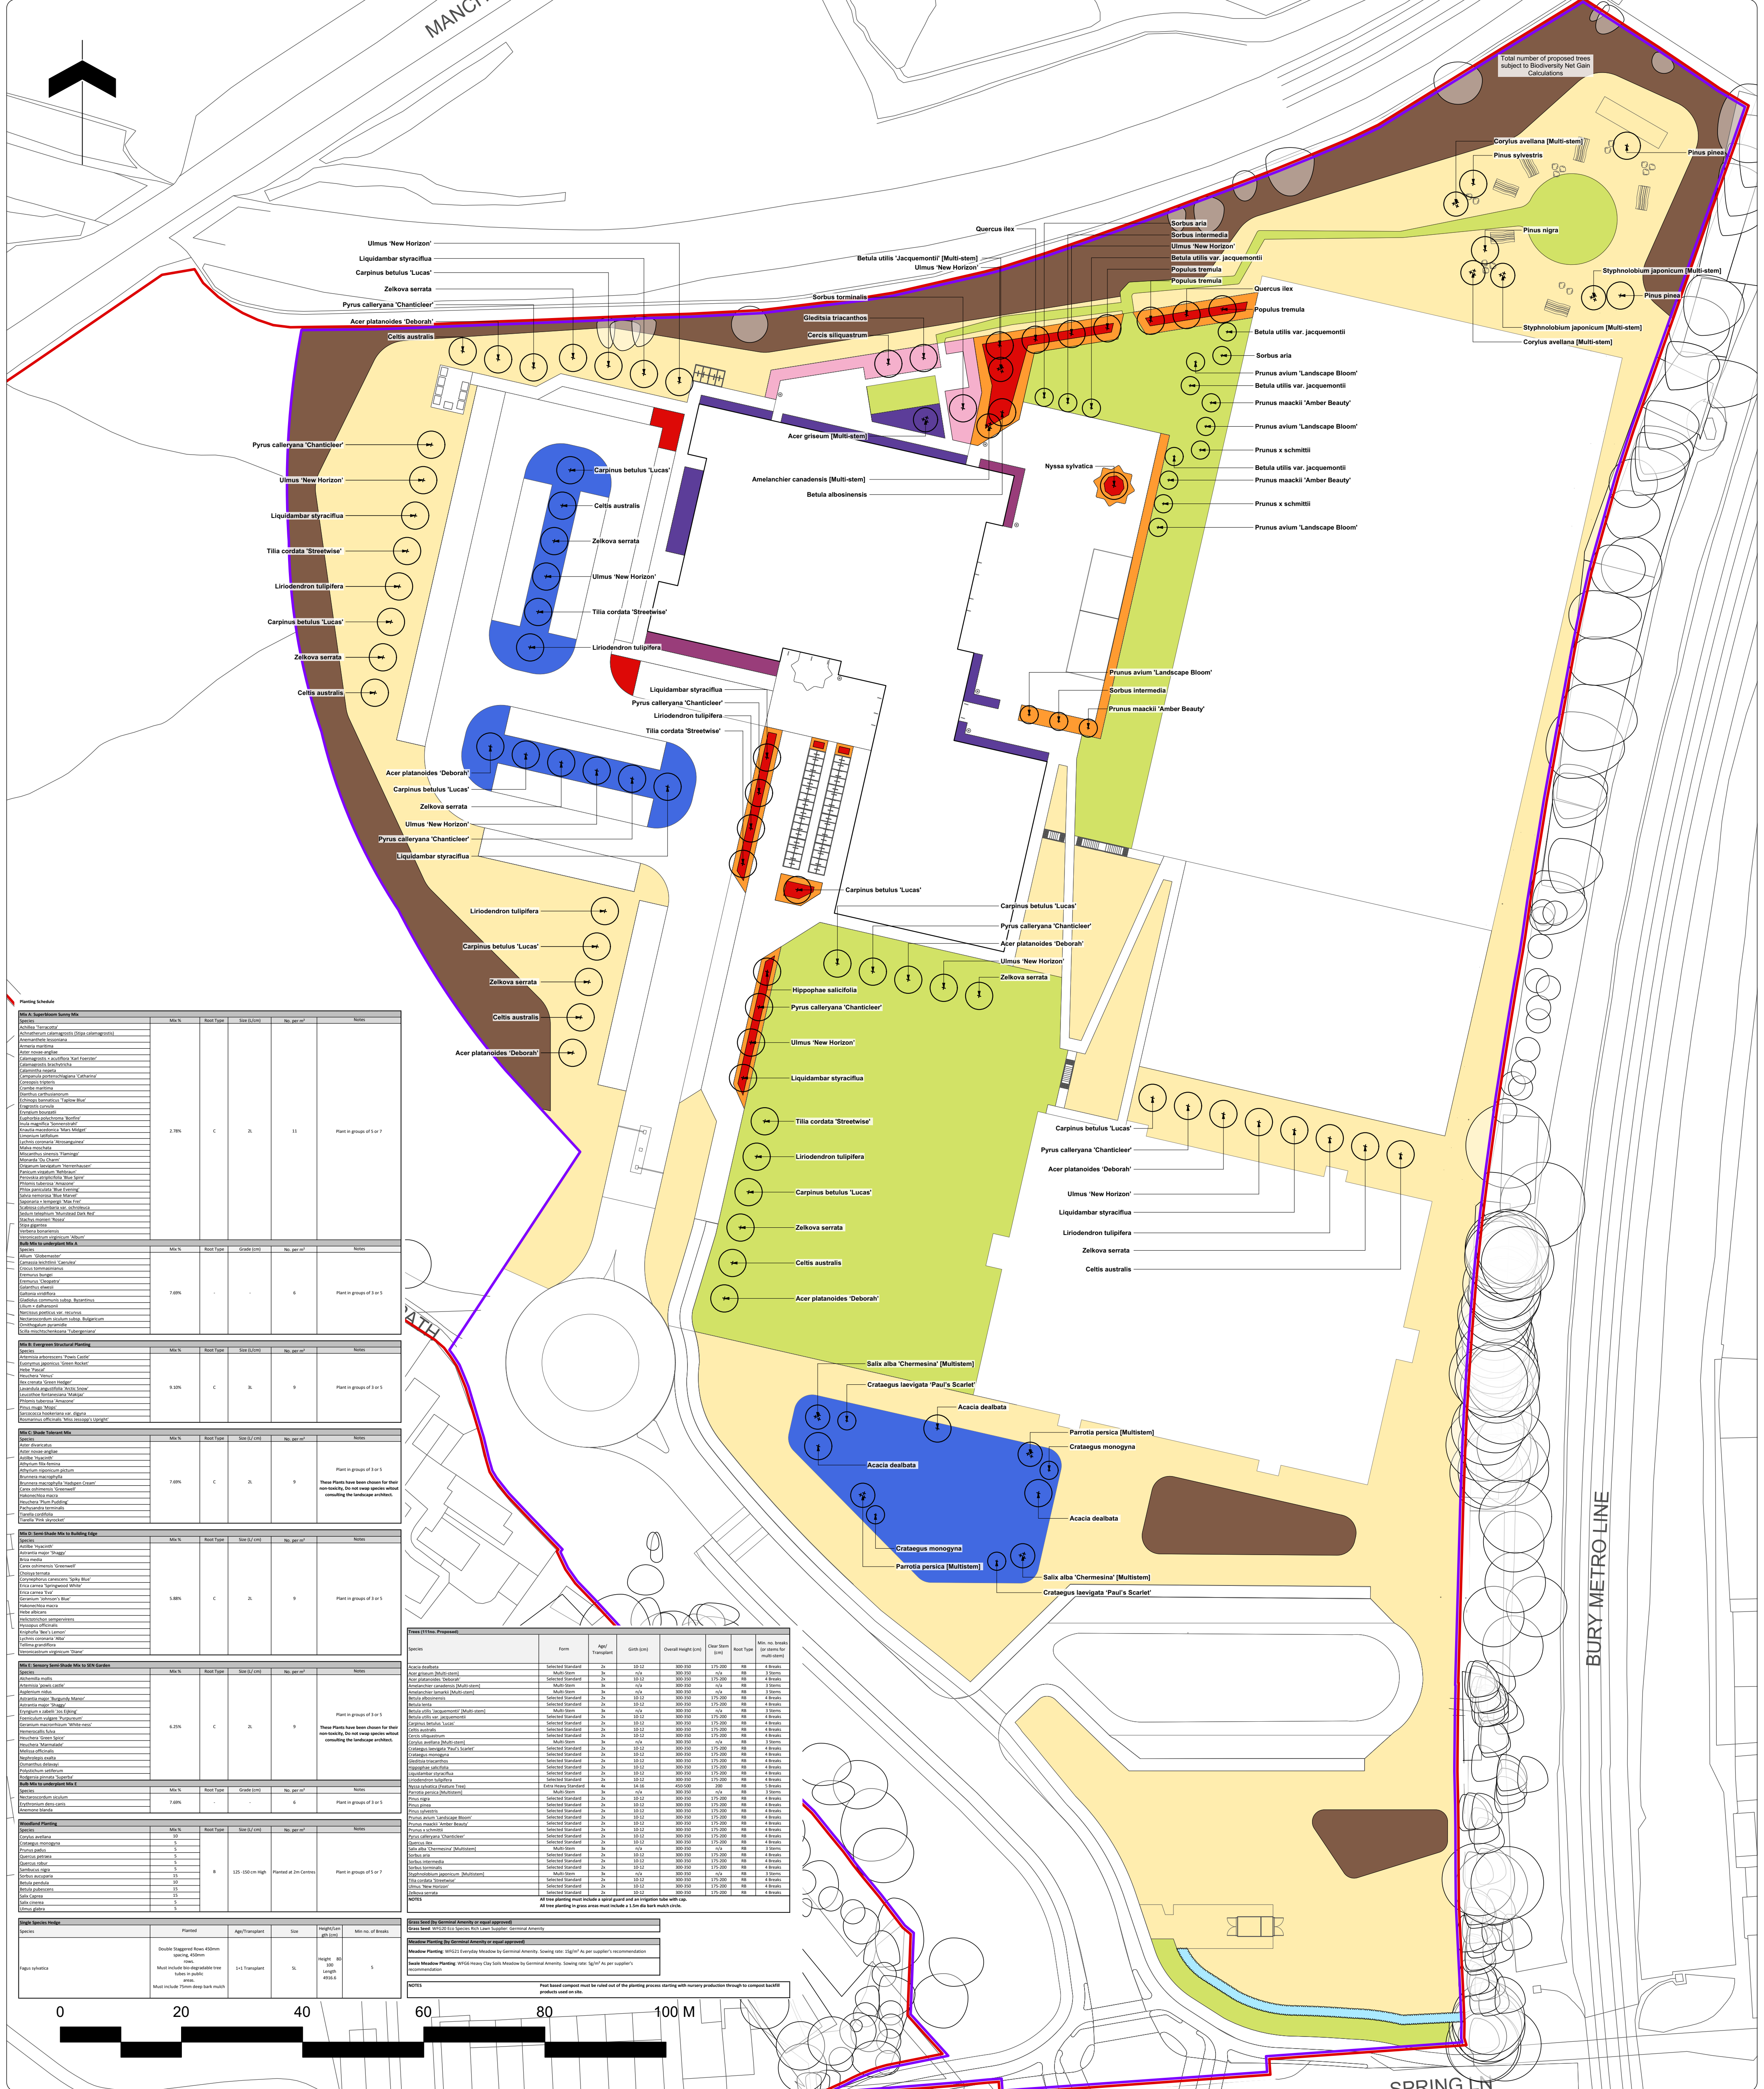

Note

- Do not scale from this drawing
- To be read in conjunction with Project Risk Register REF: FS1013-ALA-EX-XX-RR-L-00001
- To be read in conjunction with all other Landscape Architect's drawings
- To be read in conjunction with Outline Landscape Specification REF: FS1013-ALA-EX-XX-SPL-0001

ID	RISK	MITIGATION	DATE MITIGATED
1	Obstruction to sky reflection beam	2.4m fencing. End user access restricted. Beam to be 600mm deep. Beam to dry in ground during a maintenance event. Beam to be 600mm deep.	31.07.23
2	Falling on stairs while accessing sport pitches	Stairways to be in place. Hand rails provided at intervals of 1m.	31.07.23
3	Collision between pedestrians and vehicles accessing amenity parking area	Stairways to be in place. Hand rails provided at intervals of 1m.	31.07.23
4	Collision between pedestrians and vehicles in car park	Stairways to be in place. Hand rails provided at intervals of 1m.	31.07.23
5	Collision between pedestrians and cyclists accessing amenity parking area	Stairways to be in place. Hand rails provided at intervals of 1m.	31.07.23
6	Collision between pedestrians and cyclists accessing amenity parking area	Stairways to be in place. Hand rails provided at intervals of 1m.	31.07.23
7	Falling from height - 1.5m grassed bank to east of sports hall	Grassed bank to be in place. Hand rails provided at intervals of 1m.	31.07.23
8	Collision between pedestrians and open windows	Grassed bank to be in place. Hand rails provided at intervals of 1m.	31.07.23

RESIDUAL PROJECT RISKS

KEY

Site

- Planning Application Boundary
- Extent of Works
- Proposed Building
- Existing Tree Retained

Planting

Details refer to Planting Plan

- Proposed Tree Refer to Schedule
- Proposed Multi-stem Tree Refer to Schedule
- Grass Seed Refer to Schedule
- Meadow Planting Refer to Schedule
- Swale Meadow Planting Refer to Schedule
- Woodland Planting Refer to Schedule
- Amenity Planting MIX A Refer to Schedule
- Amenity Planting MIX B Refer to Schedule
- Amenity Planting MIX C Refer to Schedule
- Amenity Planting MIX D Refer to Schedule
- Amenity Planting MIX E Refer to Schedule
- Hedge Planting Refer to Schedule

D/E DESIGN DELIVERABLE REF: 150

DATE	REV	DESCRIPTION OF REVISION	DRAWN BY	APPROVED BY
22/12/2023	P06	Issued for Planning	MDG	BS
07/12/2023		Issued for Contractor's Proposals	BS	-
24/11/2023	P04	Issued for Draft CPs - Additional survey to metro link added to plan - 3G pitch moved south to align MUGA - Additional gates added to plan for emergency access - Gates for maintenance operation to east of pitches amended to be double leaves - Footpath to west of carpark removed - Additional notes added to drawings to areas TBC - 4m additional point taken added to school yard - Existing substation removed from drawing and note regarding substation location added	PH	BS
13/11/2023	P03	Staff Cycle shelter location revised. Trees affected moved to North of site.	PH	

REVISIONS

STATUS: S2 - FOR PLANNING

ares
LANDSCAPE ARCHITECTS

CLIENT: Morgan Sindall

PROJECT TITLE: Star Radcliffe Academy, Bury

DRAWING TITLE: Planting Plan

DRAWING NUMBER: FS1013-ALA-EX-ZZ-D-L-0010

STATUS: S2

REVISION: P06

Drawn By: PH

Approved By: BS

Drawn Date: 06/07/2023

ALA PROJECT CODE: ALA805

Drawn Date: 06/07/2023

ALA PROJECT CODE: ALA805