


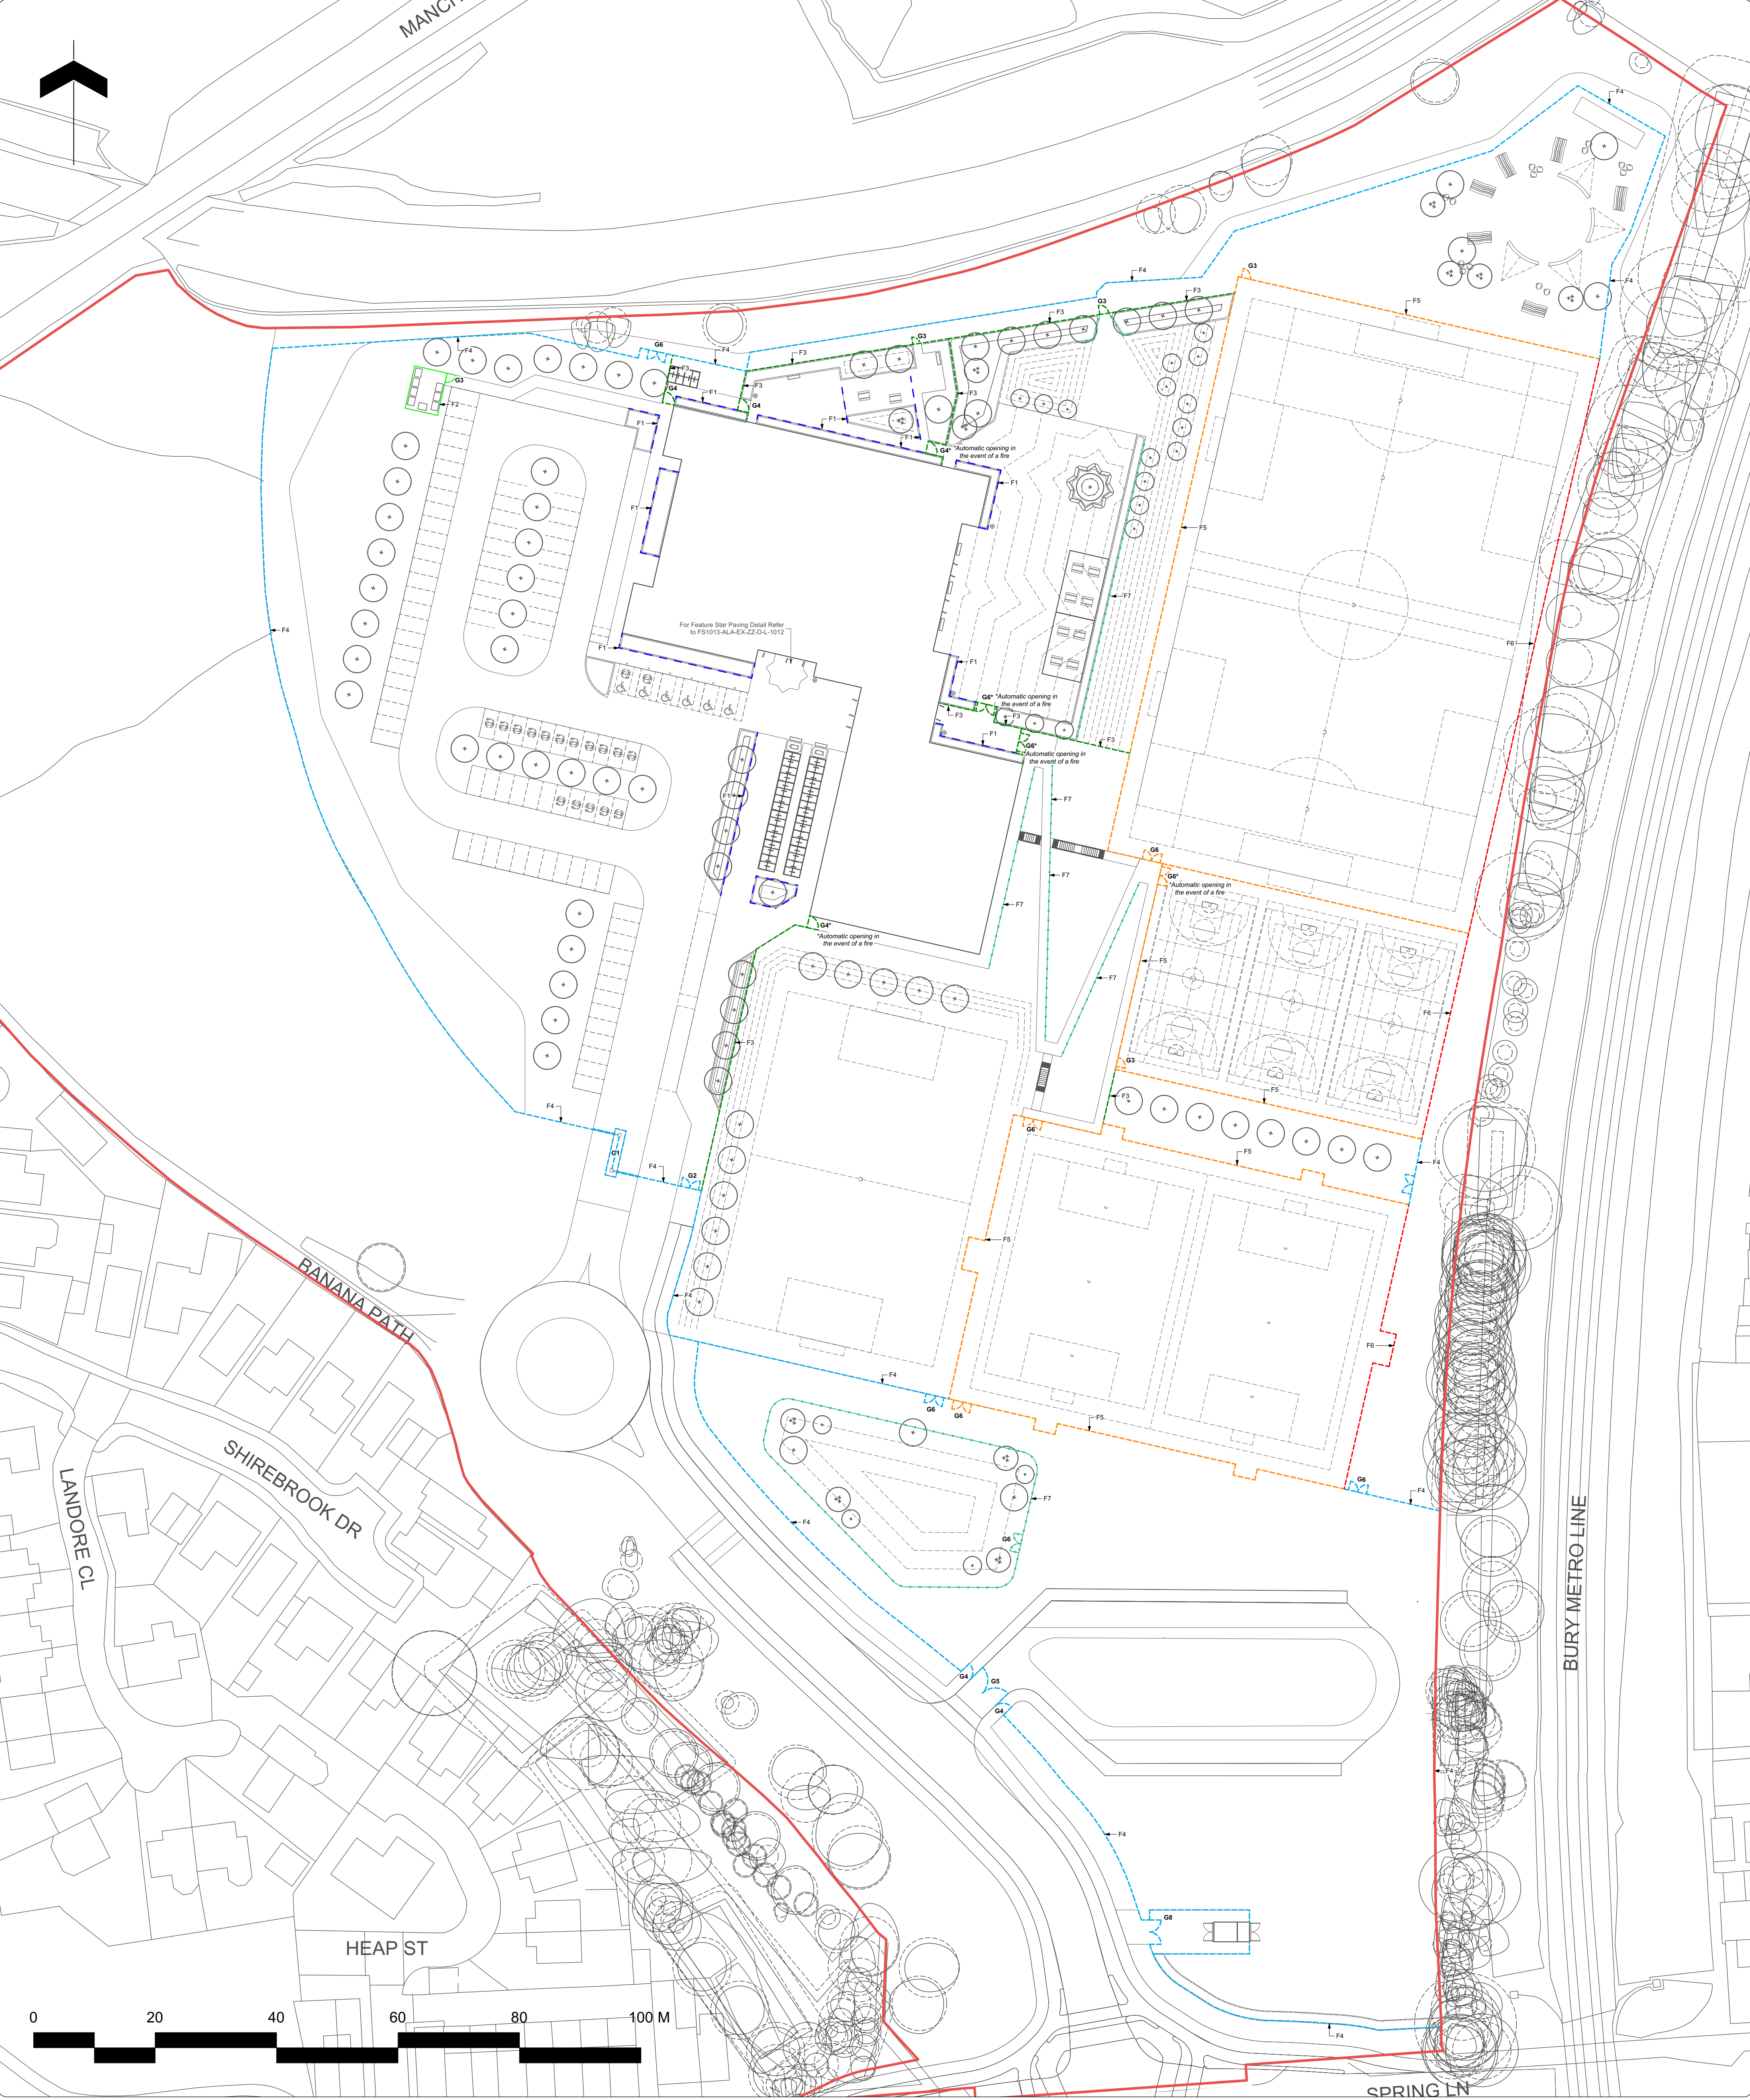

Note

1. Do not scale from this drawing
2. To be read in conjunction with Project Risk Register REF: FS1013-ALA-EX-XX-RR-L-00001
3. To be read in conjunction with all other Landscape Architect's drawings
4. To be read in conjunction with Outline Landscape Specification REF: FS1013-ALA-EX-XX-SP-L-0001

1	Obtaining in dry retention basin	2.4m fencing. End user across retention basin to be 800mm deep. Basin to dry in event of a downstream event. Retention basin.	31.07.23
2	Falling on stairs while accessing sport pitches	Stairways to be made of non-slip material. Hand rails provided at intervals.	31.07.23
3	Collision between pedestrians and vehicles accessing sports pitches	Stairways to be made of non-slip material. Hand rails provided at intervals.	31.07.23
4	Collision between pedestrians and vehicles in car park	Landscaping features to stop vehicles from leaving the road and parking areas. Road markings to clearly define parking.	31.07.23
5	Collision between pedestrians and cyclists accessing sports pitches	Stairways to be made of non-slip material. Hand rails provided at intervals.	31.07.23
6	Collision between pedestrians and open windows	Stairways to be made of non-slip material. Hand rails provided at intervals.	31.07.23

RESIDUAL PROJECT RISKS

KEY

- Fencing and Railing Types**
Specification refers to School Specific Outline Specification
- F0— Existing Fence
 - F1— Timber Knee Rail 0.6m Height
 - F2— Timber Close Board Fence 2.4m Height
 - F3— Weldmesh Fence Internal Security 1.8m Height
 - F4— Weldmesh Fence Perimeter Security 2.4m Height
 - F5— Weldmesh Fence Rebound MUGA Fencing 3.0m Height
 - F6— Weldmesh Fence Rebound MUGA Fencing with ball stop netting 3.0m Height Fence with 2.0m Ball stop Net atop Post Fencing 1.2m Height
 - F7—

- Gate Types**
- G1 Automated Sliding Gate 4.2m Width Automatic - Intercom System Double Leaf Gate
 - G2 3m Width Automatic - Intercom System
 - G3 Single Leaf Gate 1.5m Width Automatic / Manual Opening
 - G4 Single Leaf Gate 2.0m Width Manual Opening
 - G5 Double Leaf Gate 6.0m Width Manual Opening
 - G6 Double Leaf Gate 3m Width Automatic / Manual Opening

DIE DESIGN DELIVERABLE REF :
156

DATE	REV	DESCRIPTION OF REVISION	DRAWN BY	APPROVED BY
2012/2023	P06	Issued for Planning	MDS	BS
07/2023	P05	Issued for Contractor's Proposals	BS	-
2011/2023	P04	Issued for Draft CPs	ECJ	BS
13/11/2023	P03	Updated for Planning	BS	-

REVISIONS

STATUS :
S2 - FOR PLANNING

ares
LANDSCAPE ARCHITECTS

Client :
Morgan Sindall

PROJECT TITLE :
Star Radcliffe Academy, Bury

DRAWING TITLE :
Fencing General Arrangement

DRAWING SCALE : 1:500
PAPER SIZE : A1

DRAWN BY : PH
APPROVED BY : BS

DRAWING NUMBER : FS1013-ALA-EX-ZZ-D-L-0012
STATUS : S2

DRAWN DATE : 06/07/2023
ALA PROJECT CODE : ALA805

REVISION : P06