


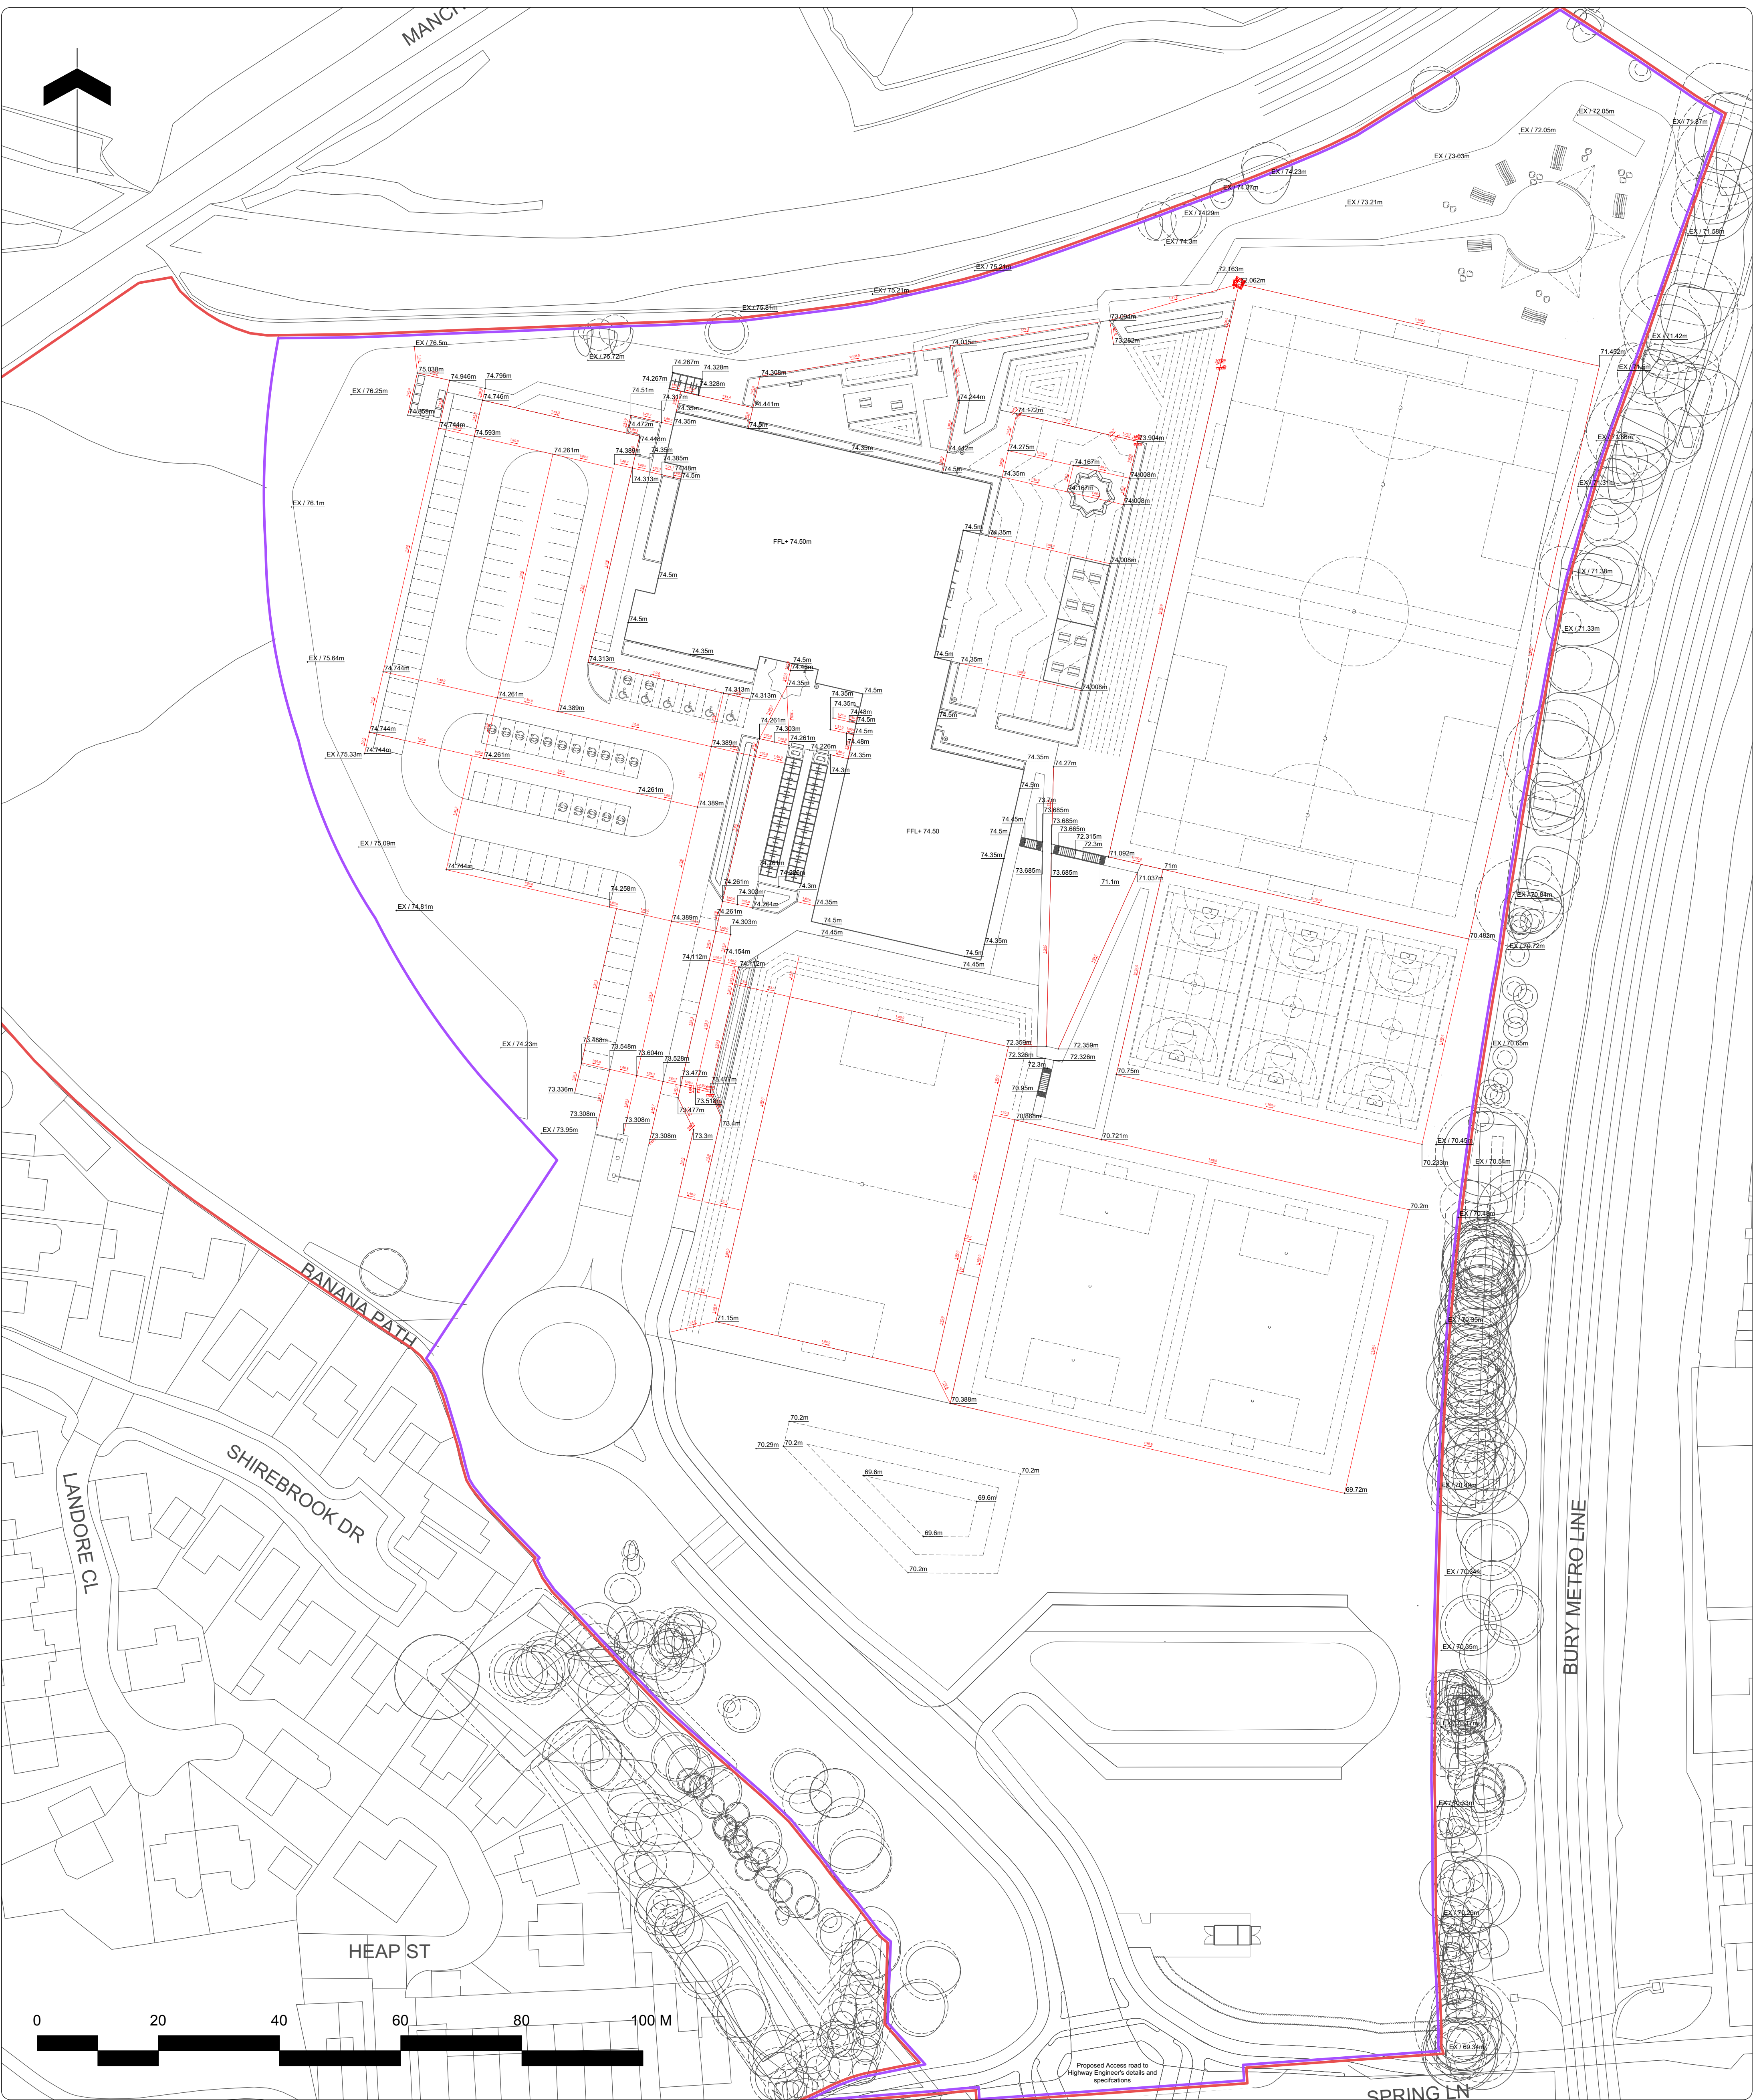

Note

1. Do not scale from this drawing
2. To be read in conjunction with Project Risk Register REF: FS1013-ALA-EX-XX-RR-L-00001
3. To be read in conjunction with all other Landscape Architect's drawings
4. To be read in conjunction with Outline Landscape Specification REF: FS1013-ALA-EX-XX-SP-L-0001

1	Drainage in dry retention basin	2.4m fencing. Dry cover across retention basin to be 600mm deep. Basin to dry out during a maintenance event. Retaining basin.	31.07.23
2	Falling on stairs while accessing sport pitches	Stairways to be wide. Hand rails provided at intervals.	31.07.23
3	Collision between pedestrians and vehicles accessing accessible parking spaces	Signpost to manage vehicle speed. Barriers added to lanes.	31.07.23
4	Collision between pedestrians and vehicles in car park	Landscaping features to stop vehicles from leaving car parks and parking areas. Street markings to clearly denote parking.	31.07.23
5	Collision between pedestrians and cyclists accessing cycle storage facilities	On-site pedestrian / cycle approach. School to manage speed on site. Clear signage.	31.07.23
6	Coming into contact with underground utilities and services	Tree pits to be located outside pavement edges. Vegetation planting also consider all of essential underground services.	31.07.23
7	Falling from height - 1.5m grassed bank to east of sports hall	Grassed banks designed to be in a gradient of 1:1. 1.5m grass and soil cover during installation.	31.07.23
8	Collision between pedestrians and open windows	Close soffits to window openings.	31.07.23

ID	RISK	MITIGATION	DATE MITIGATED
RESIDUAL PROJECT RISKS			

KEY

- Planning Application Boundary
- Extent of Works
- 75.038m Proposed Level
- EX / 76.5m Existing Level
- Gradient

DIE DESIGN DELIVERABLE REF :
150

DATE	REV	DESCRIPTION OF REVISION	DRAWN BY	APPROVED BY
22/12/2023	P06	Issued for Planning	MDS	BS
07/12/2023	P05	Issued for Contractor's Proposals	BS	-
23/11/2023	P04	Issued for Draft CPs - Arboricultural survey to metro link added to plan - 3G pitch moved south to align MUGA - Additional gates added to pitch for emergency access - Gates for maintenance operation to east of pitches amended to be double leaves - Footpath to west of carpark removed - Additional notes added to drawings to areas TBC - 4no. additional picnic tables added to school yard - Existing substation removed from drawing and note regarding substation location added	ECJ	BS
13/11/2023	P03	Staff Cycle shelter location revised. 2No. 7a-side football markings shown within 3G pitch, note added to key. Note added to Key regarding informal mini-football markings. Note added to Key regarding EV parking	BS	-

REVISIONS

STATUS :
S2 - FOR PLANNING

ares
LANDSCAPE ARCHITECTS

Ares Landscape Architects LTD
Gatcliffe, 51 Eyre Lane
Sheffield
S1 4RB
t: 0114 276 2000
e: hello@aresdesign.co.uk
w: ares.eu.com

CLIENT :
Morgan Sindall

PROJECT TITLE :
Star Radcliffe Academy, Bury

DRAWING TITLE :
Levels Plan - Overview

DRAWING SCALE :
1:500

DRAWN BY :
PH

PAPER SIZE :
A1

APPROVED BY :
BS

DRAWING NUMBER :
FS1013-ALA-EX-ZZ-D-0013

STATUS :
S2

REVISION :
P06