


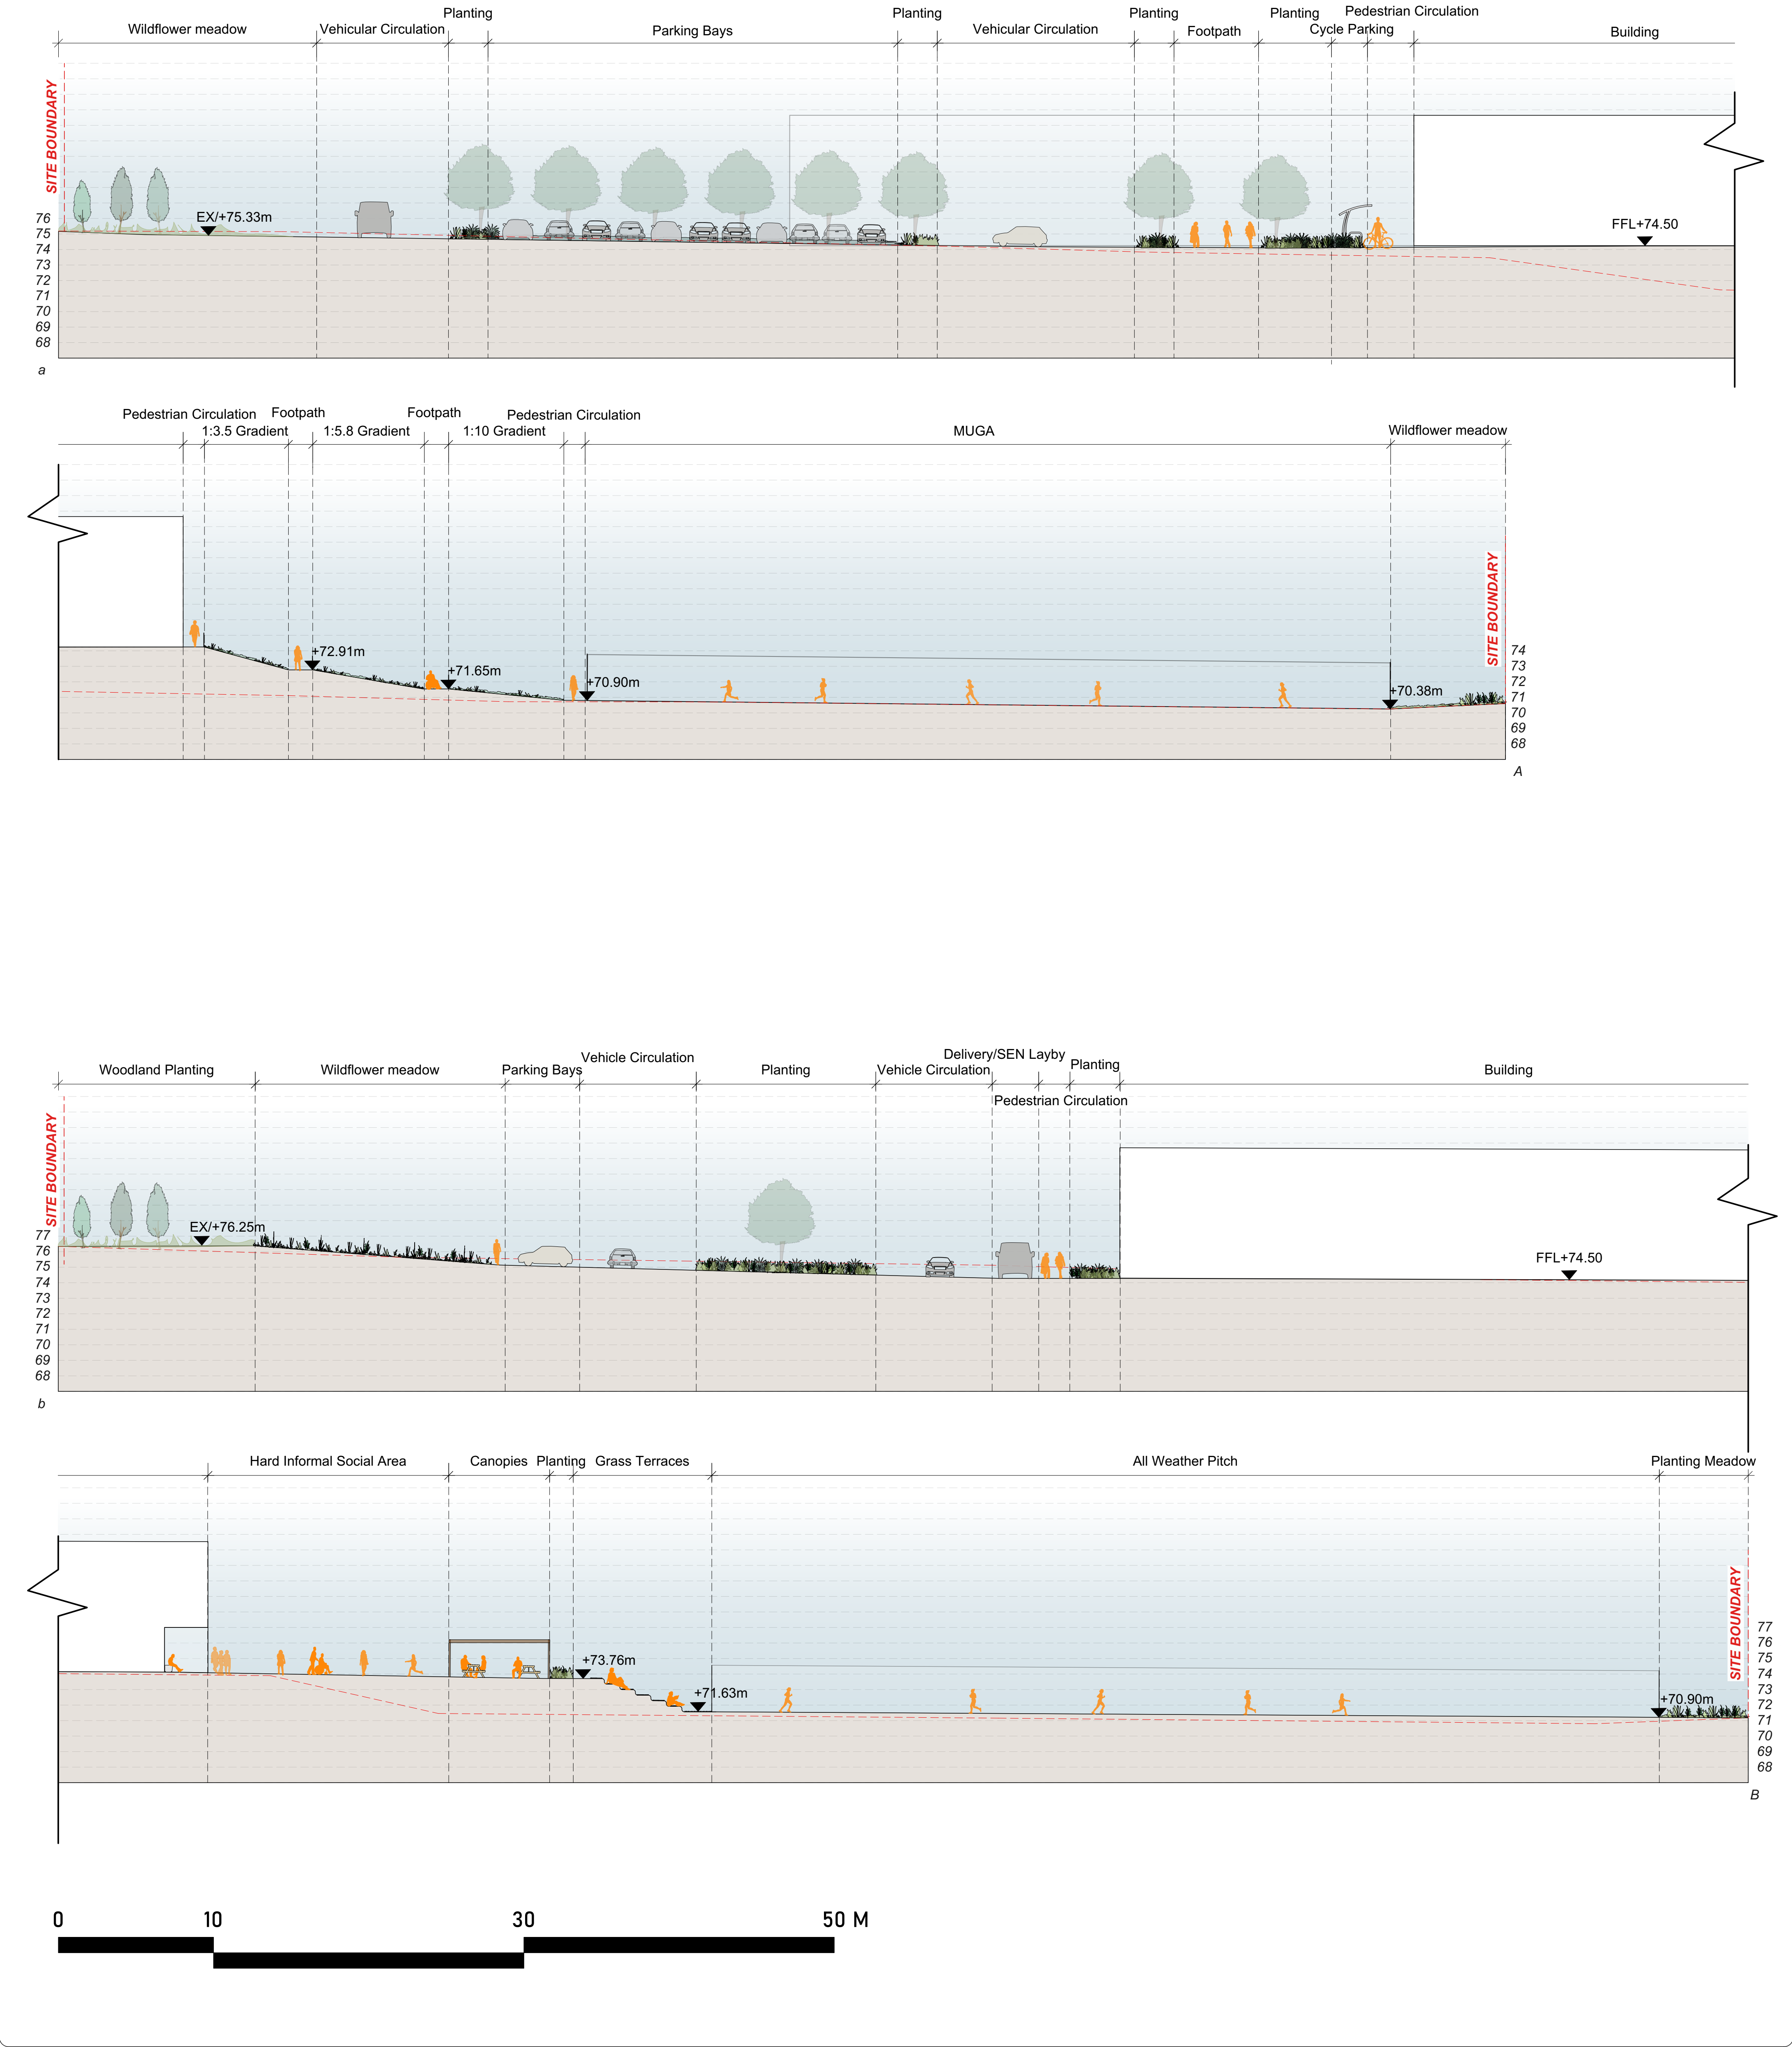


Note

1. Do not scale from this drawing
2. To be read in conjunction with Project Risk Register REF: FS1013-ALA-EX-XX-RR-L-00001
3. To be read in conjunction with all other Landscape Architect's drawings
4. To be read in conjunction with Outline Landscape Specification REF: FS1013-ALA-EX-XX-SP-L-0001

1	Obstructing in dry retention basin	2.4m fencing. End user access restricted. Basin to be 800mm deep. Basin to dry out during a maintenance event. Retaining slope.	31.07.23
2	Falling on stairs while accessing sport pitches	Stairways to be wide. Hand rails provided at intervals.	31.07.23
3	Collision between pedestrians and vehicles accessing sports pitches	Stairways to be wide. Hand rails provided at intervals.	31.07.23
4	Collision between pedestrians and vehicles in car park	Stairways to be wide. Hand rails provided at intervals.	31.07.23
5	Collision between pedestrians and cyclists accessing cycle storage facilities	Stairways to be wide. Hand rails provided at intervals.	31.07.23
6	Collision between pedestrians and open windows	Stairways to be wide. Hand rails provided at intervals.	31.07.23
7	Falling from height - 1.5m guard rail to east of sports hall	Stairways to be wide. Hand rails provided at intervals.	31.07.23
8	Collision between pedestrians and open windows	Stairways to be wide. Hand rails provided at intervals.	31.07.23

RESIDUAL PROJECT RISKS

KEY

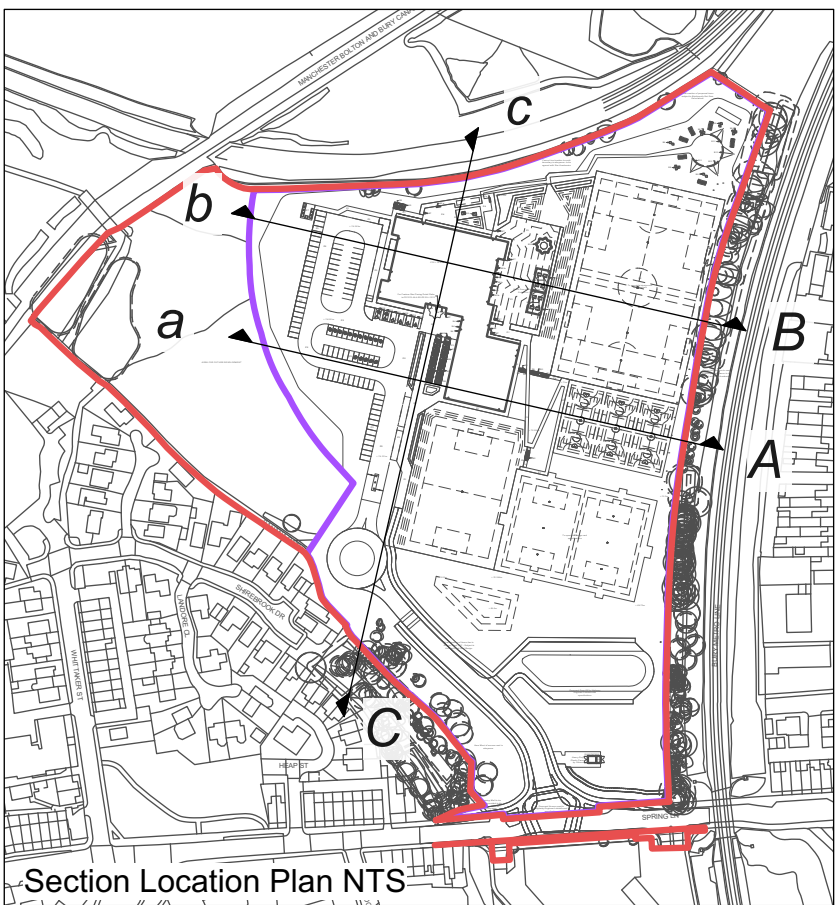

D/E DESIGN DELIVERABLE REF :
180

DATE	REV	DESCRIPTION OF REVISION	DRAWN BY	APPROVED BY
22/12/2023	P05	Issued for Planning	MDS	BS
07/12/2023	P04	Issued for Contractor's Proposals	BS	-
24/11/2023	P03	Issued for Draft CPs - Arboricultural survey to metro link added to plan - 30 pitch moved south to adjoin MUGA - Additional gates added to pitch for emergency egress - Gates for maintenance operation to east of pitches amended to be double leaves - Footpath to west of carpark removed - Additional notes added to drainage to areas TBC - 4no. additional picnic tables added to school yard - Existing substation removed from drawing and note regarding substation location added	BS	-
07/09/2023	P02	Issued for Planning	PH	BS

REVISIONS

STATUS :
S2 - FOR PLANNING

ares
LANDSCAPE ARCHITECTS

CLIENT :
Morgan Sindall

PROJECT TITLE :
Star Radcliffe Academy, Bury

DRAWING TITLE :
Site Sections 1 of 2

DRAWING NUMBER :
FS1013-ALA-EX-ZZ-D-L-0019

STATUS :
S2

REVISION :
P05