


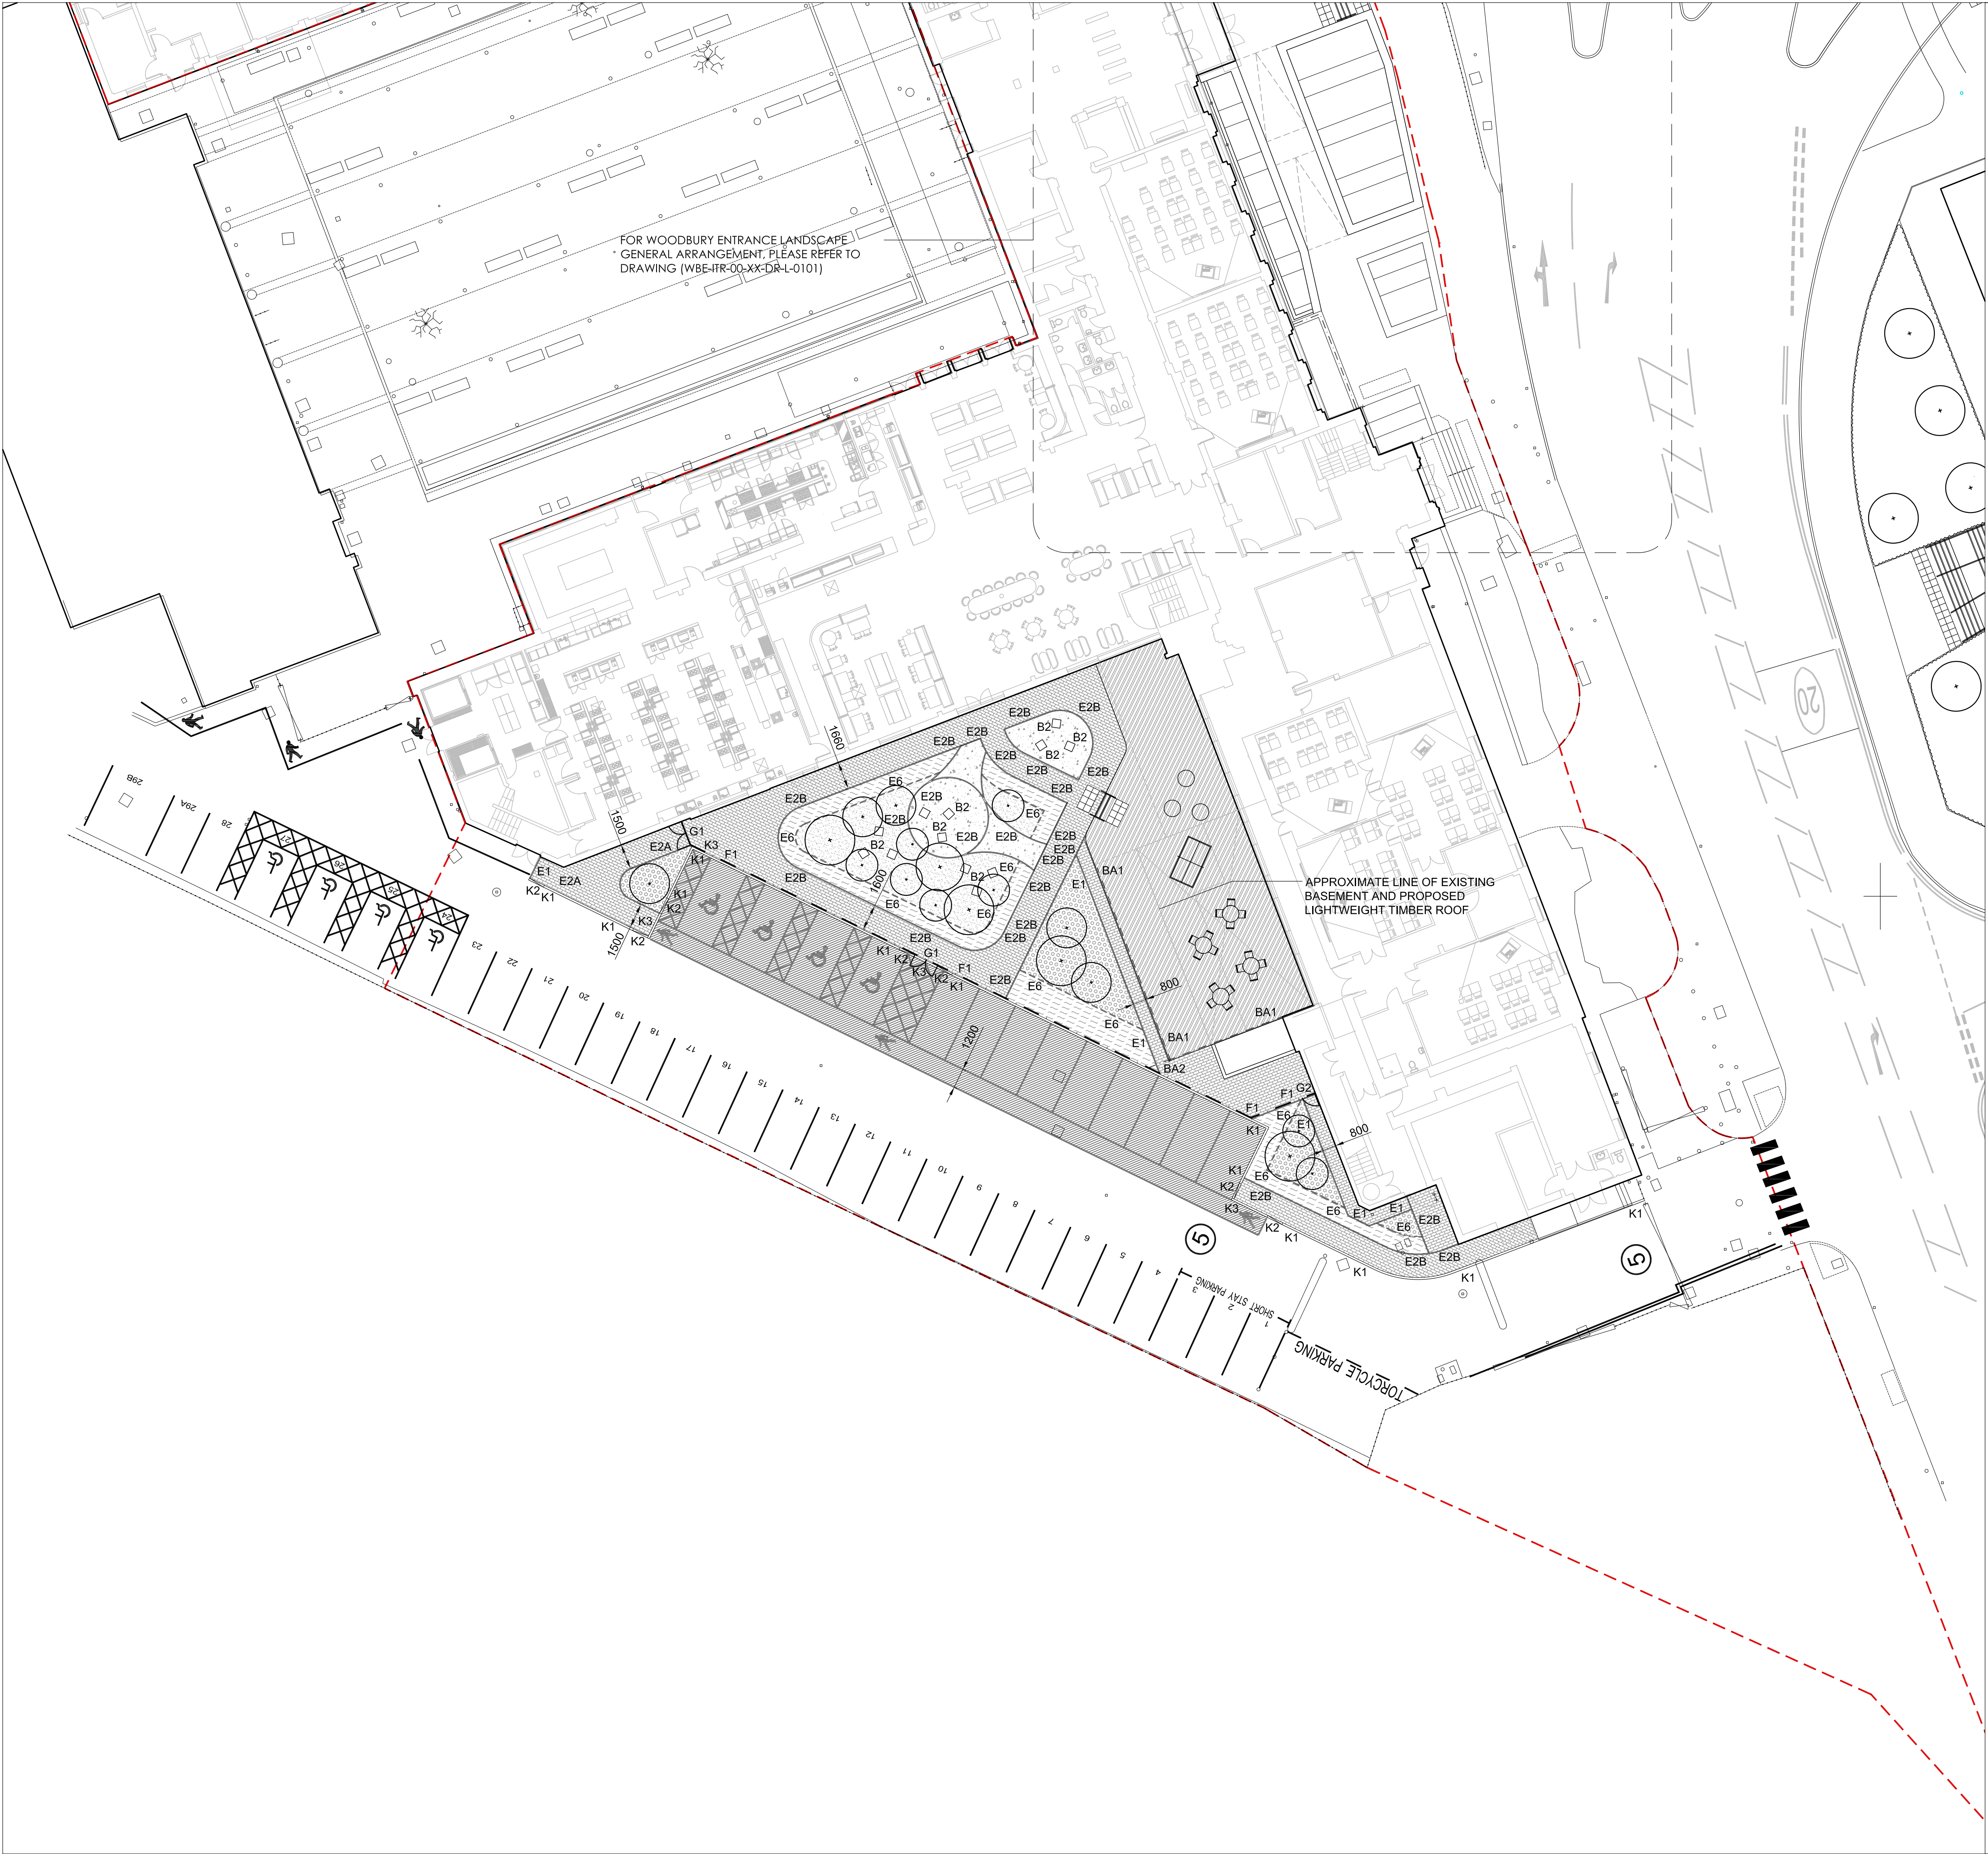

- Key
- Site Boundary
 - Pre-cast Concrete Upstand Kerb to Q10/110
 - Pre-cast Concrete Transition Kerb to Q10/110
 - Pre-cast Concrete Flush Kerb to Q10/110
 - Pre-cast concrete edging kerb to Q10/110
 - Metal Edging with 50mm upstand to Q10/200J
 - Metal Edging - Flush to Q10/200J
 - Timber Edging to Q10/114J
 - Vehicular Asphalt to Engineers Details
 - Granite Aggregate Concrete Paving Type 2 to Q25/337
 - Resin Bound Aggregate to Q23/225
 - Tactile Paving to Q25/320A / Q55/410
 - Composite Decking to Q55/110
 - Steps to Decked Area to Q55/110
 - Species Rich Lawn to Q30
 - Proposed Tree to Q31 - Source to be Confirmed
 - Planting Type 3 to Q31
 - Planting Type 4 to Q31
 - Black Timber Hit & Miss Fence (1800mm High)
 - Gate in Black Timber Hit & Miss Fence (1500mm wide)
 - Gate in Black Timber Hit & Miss Fence (800mm wide)
 - Balustrade (1100mm High) to Decking Area to Q41/241
 - Balustrade (1800mm High) to Q41/241
 - Handrail to Decking Steps to Q41/240A
 - Seat Cube to Q50/225
 - External Table Tennis To Client Supply
 - Loose Furniture To Client Supply
 - White Lining - By Others to Q10/395
 - Linear Drainage Channel to Q10/170 and Engineers Details

NOTES:

DO NOT SCALE. Use figured dimensions only. The contractor is requested to check all dimensions before the work is put in hand. Copyright of this drawing belongs solely to Iteriad Ltd. This drawing must only be used for the purpose for which it is supplied and its contents must not be reproduced for any purpose without written permission. Areas indicated, or areas calculated from this drawing should be used for valuation purposes or as the basis for development contracts. Iteriad Ltd is a limited liability company registered in England and Wales. Number 7966573

TO BE READ IN CONJUNCTION WITH:

Woodbury Entrance Drawings:
WBE-ITR-00-XX-DR-L-0001 - Landscape Masterplan
WBE-ITR-00-XX-DR-L-0002 - Landscape Strategy Plan
WBE-ITR-00-XX-DR-L-0003 - External Levels Strategy
WBE-ITR-00-XX-DR-L-0101 - Landscape GA

Woodbury South Drawings:
WBS-ITR-00-XX-DR-L-0001 - Landscape Masterplan
WBS-ITR-00-XX-DR-L-0002 - Landscape Strategy Plan
WBS-ITR-00-XX-DR-L-0003 - External Levels Strategy
WBS-ITR-00-XX-DR-L-0101 - Landscape GA

Woodbury Documents:
WBS-ITR-VV-XX-SP-L-2300 - Woodbury South External Landscape NBS Specification

P06	PEDESTRIAN ROUTE AMENDED TO BC STANDARD	MS	KH	14.11.23
P05	UPDATED TO INCLUDE BOUNDARY FENCE TO COURTYARD SPACE	MS	KH	08.11.23
P04	UPDATED FOLLOWING FINAL STAGE 4 COORDINATION	MS	KH	17.07.23
P03	STAGE 4 ISSUE	MS	KH	03.07.23
P02	ISSUED FOR COORDINATION	MS	KH	05.06.23
P01	FIRST ISSUE - STAGE 3	MS	KH	20.03.23
REV	DETAILS	DRAWN BY	CHECKED BY	CHECKED DATE

DRAWING RECORD

STATUS
FOR INFORMATION

CLIENT

BURY COLLEGE

MASTERPLANNERS/LANDSCAPE ARCHITECTS

(iteriad)

Studio
2 Chagwood Cottages,
Ecclestone,
Cumbria
LA23 1LQ
T: (+44) 15394 43018
E: studio@iteriad.com
W: www.iteriad.com

PROJECT TITLE BURY COLLEGE - WOODBURY SOUTH		
DRAWING TITLE LANDSCAPE GENERAL ARRANGEMENT		
SCALE 1:200@A1	DRAWN BY MS	DATE MAR '23
JOB/DRAWING NUMBER WBS-ITR-00-XX-DR-L-0101	REVISION P06	

