



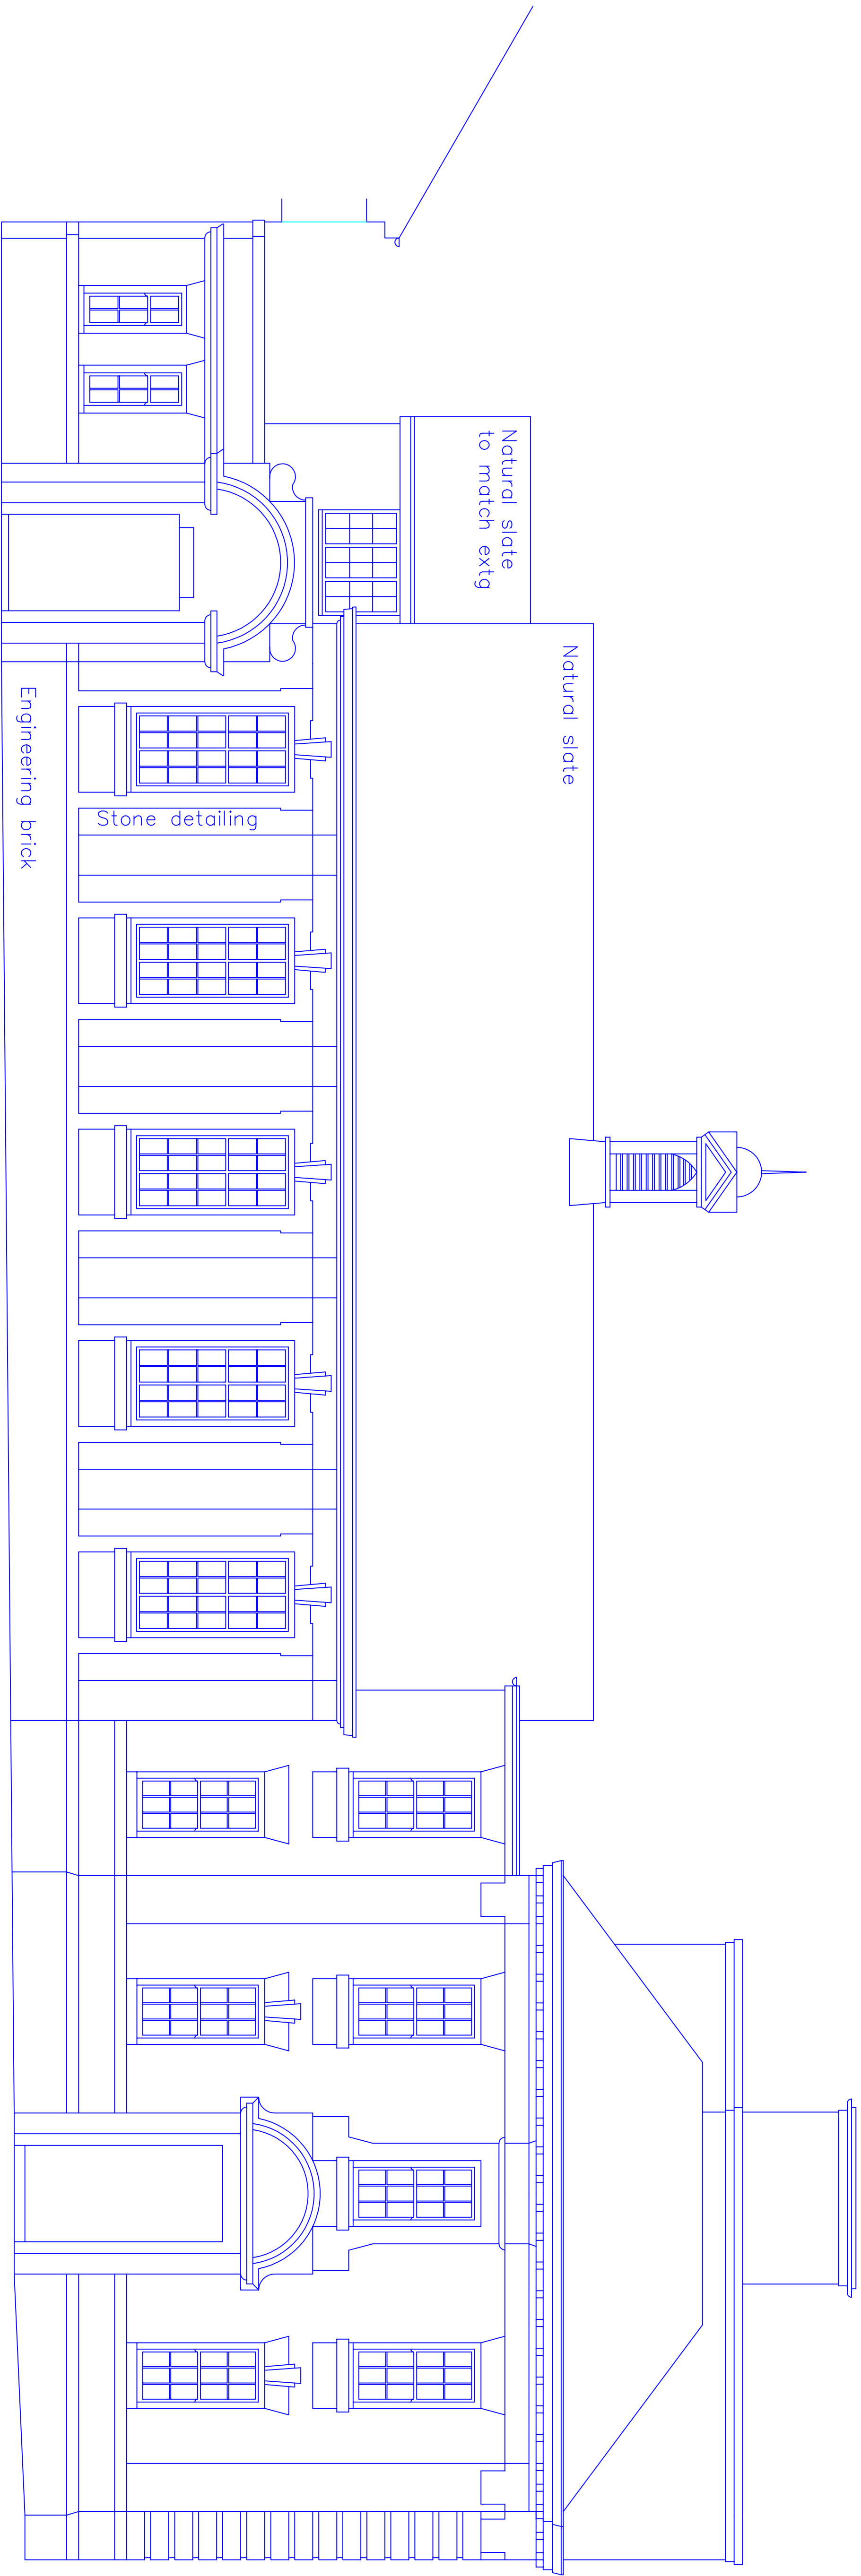

PROPOSED SIDE ELEVATION
along Tenderden Street

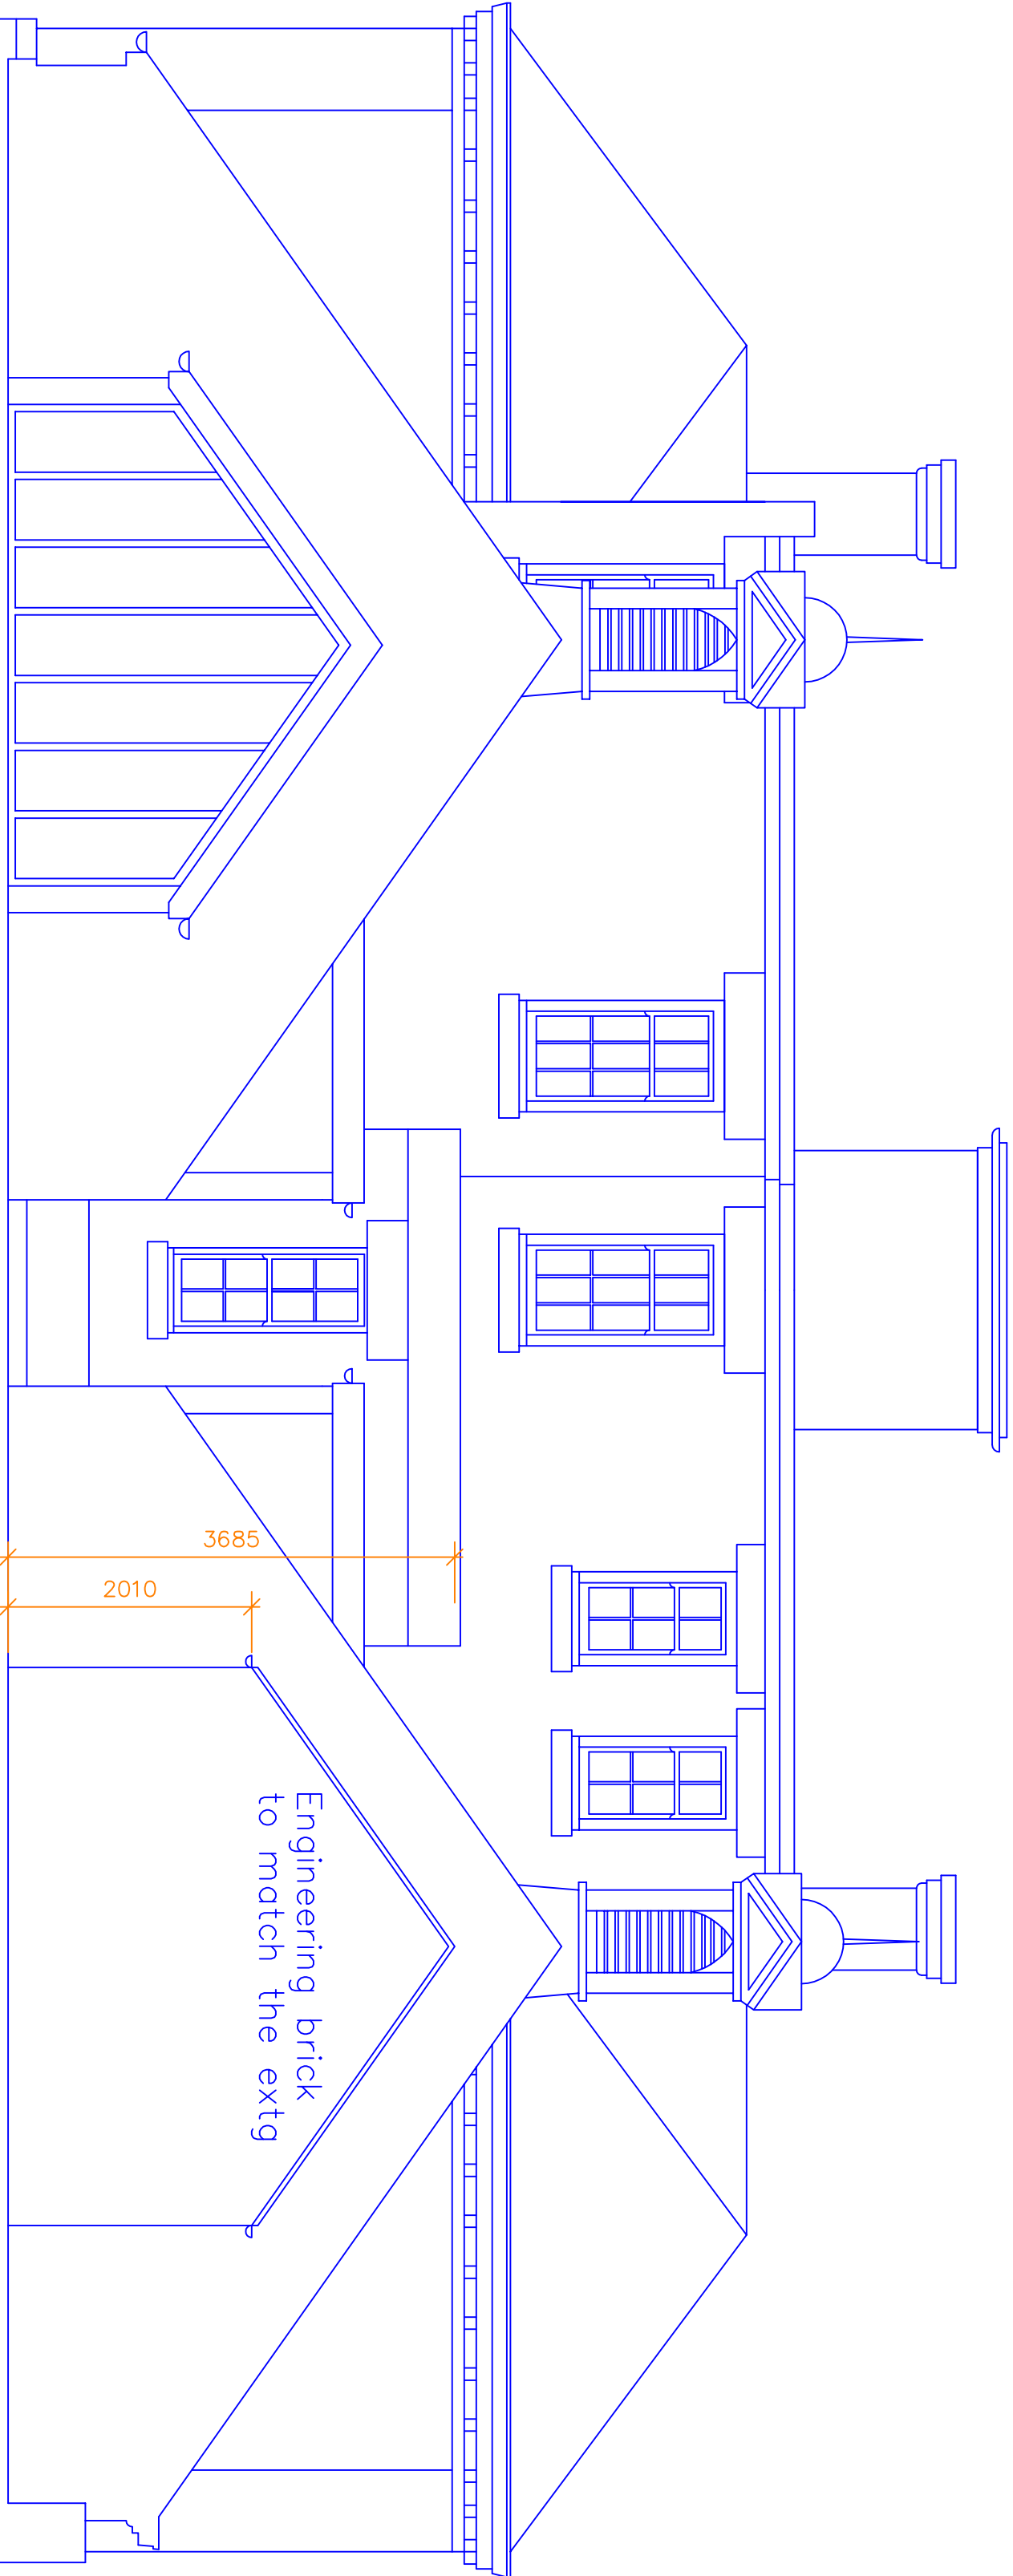

PROPOSED REAR SECTION/ELEVATION

This drawing and design concept is the property of PPV design. It should not be reproduced without written permission

3 The Old Courthouse
Tenderden Street
Bury
BL9 0AL
scale 1:50 at A1
September 2022
Proposed Elevations

PPV design Ltd

2 Helmshore Road, Holcombe Village
Ramsbottom, Lancashire BL8 4PA
Gary Dearden (AKA hons) DipArch RIBA
garr@ppv-design.co.uk www.ppv-design.co.uk
T. 0706 822751 M. 07712 669482