


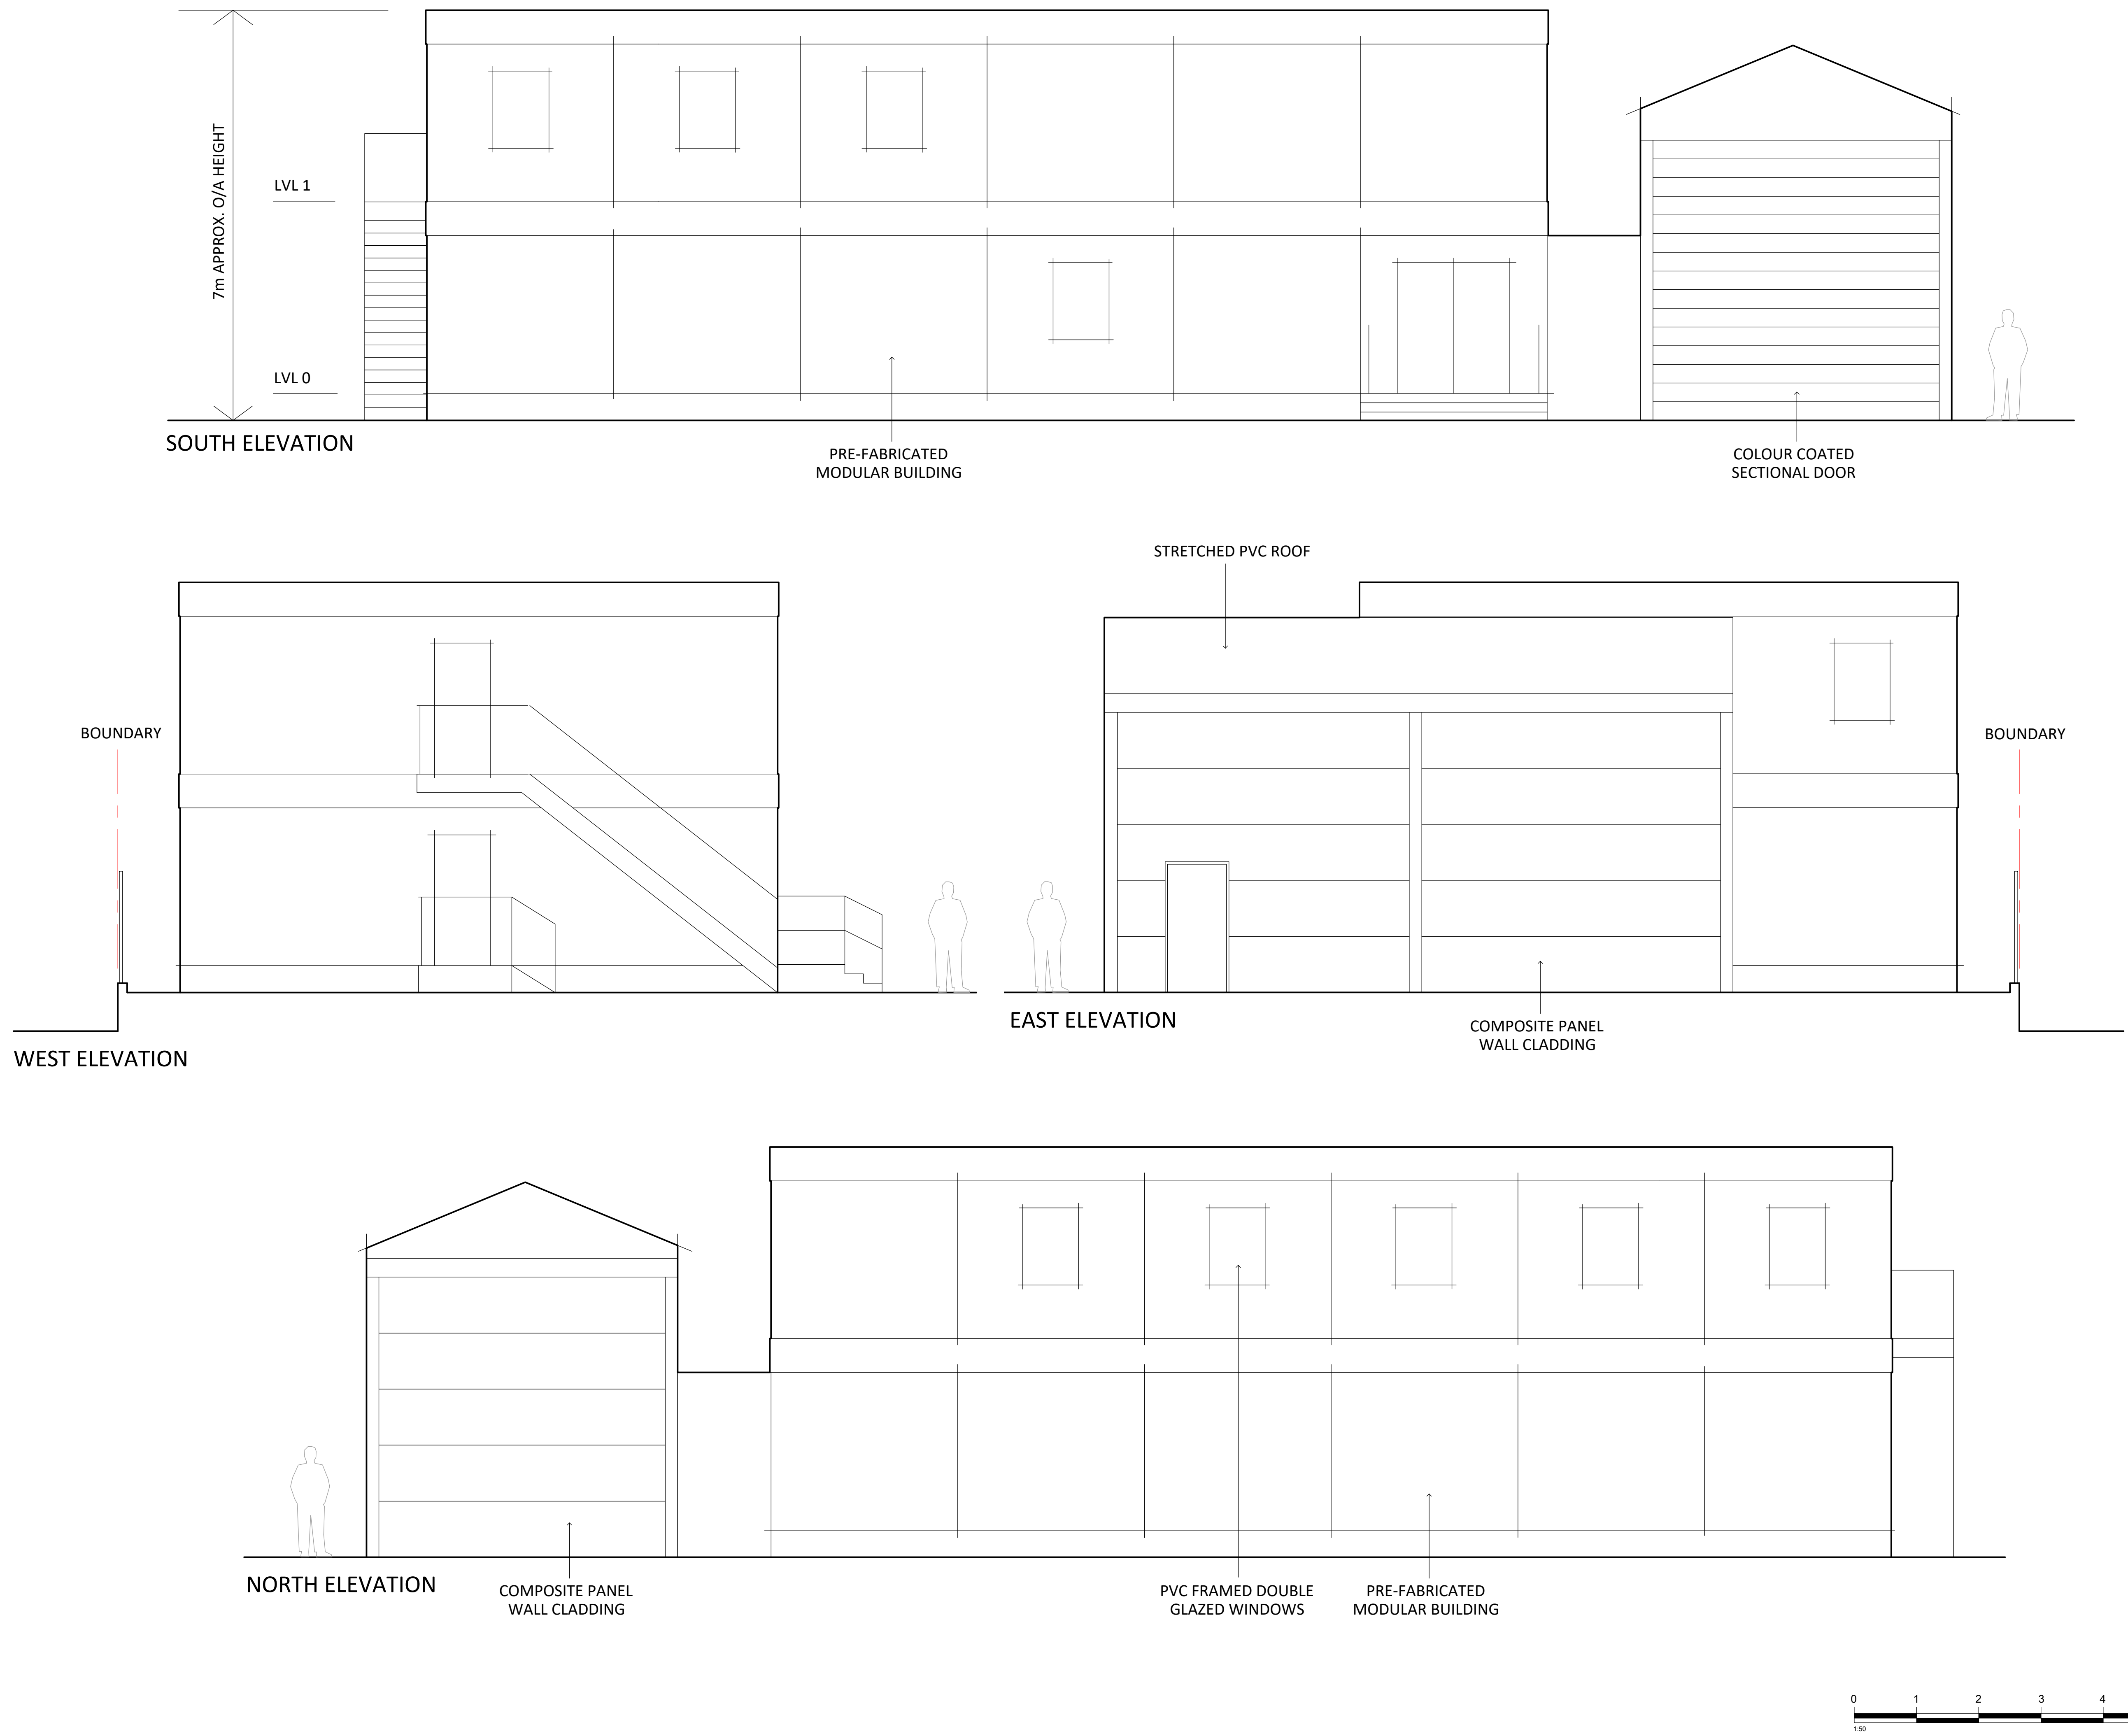

status

PLANNING

This drawing is ©Bradshaw Gass & Hope LLP and is not to be copied, reproduced or re-distributed either in whole or in part without the prior written permission of the originator.

The originator shall have no responsibility for any liability, loss, cost, damage or expense arising from or relating to any use of this document other than for its intended purpose on this project.

This drawing shall be read in conjunction with all other relevant drawings, specifications and associated documentation. Any discrepancies, errors or omissions are to be reported to the originator before proceeding with work.

All dimensions are to be checked on site by the contractor prior to proceeding with any work.

Hazard Identification

ref

hazard

date

Pt

FIRST ISSUE

ST

21.04.23

ref

revision

by

date

BGH

Architects  
Consulting Engineers  
Quantity Surveyors

21 Silverwell Street  
Bolton  
BL1 1PR  
t: 01204 525321  
email@bghbolton.co.uk  
www.bghbolton.co.uk

Bradshaw Gass & Hope LLP

client

GREATER MANCHESTER  
COMBINED AUTHORITY

project

NEW FIRE STATIONS  
FEASIBILITY STUDIES

drawing

WHITEFIELD FIRE STATION  
PROPOSED ELEVATIONS  
TEMPORARY FIRE STATION

drawn by

ST

date

APR 23

checked by

scale

1:50

dwg no

1978.35.4453

rev

A1