

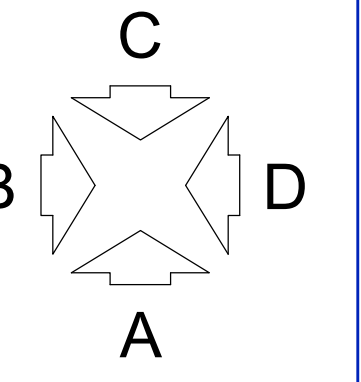
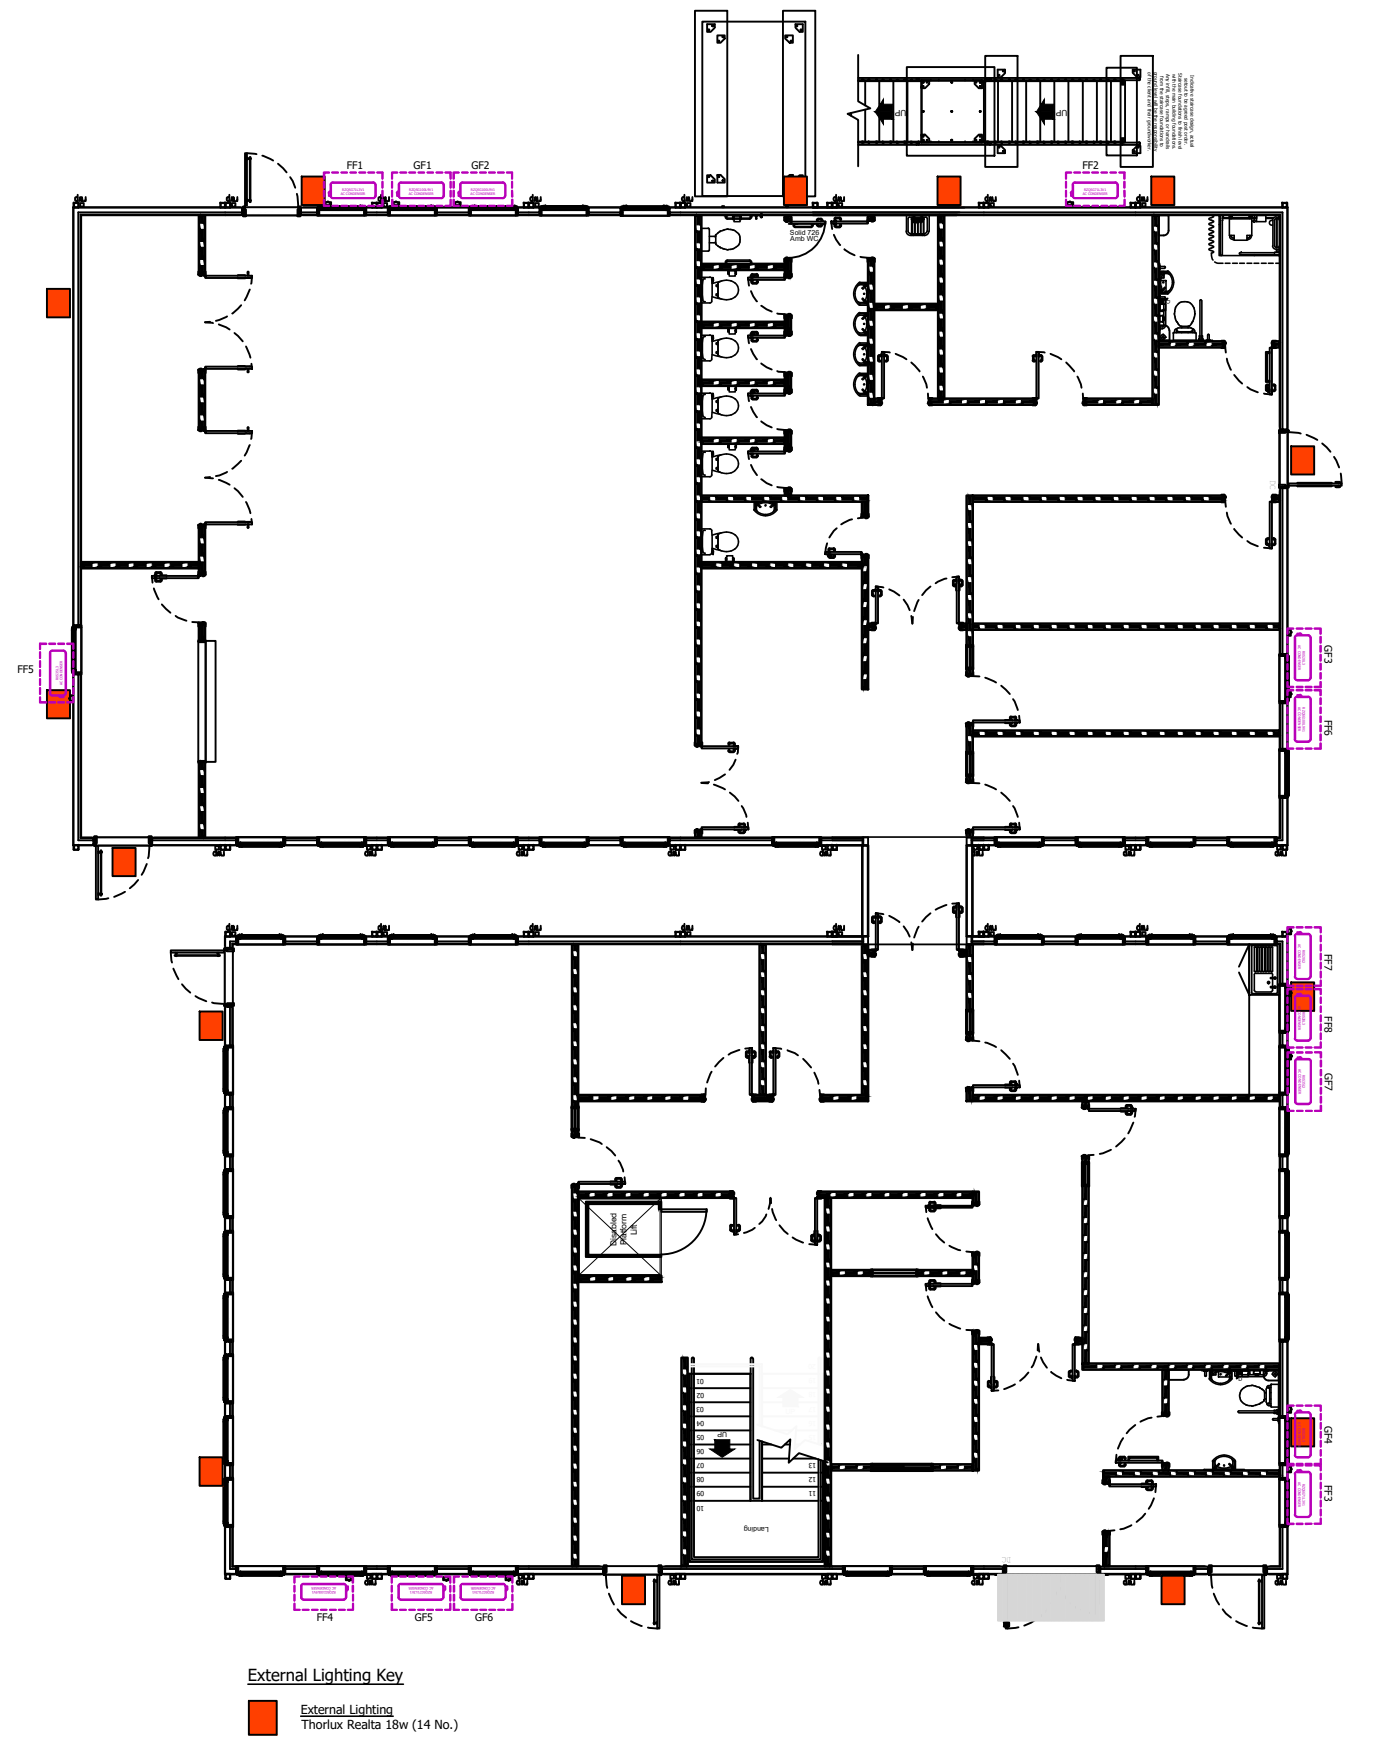
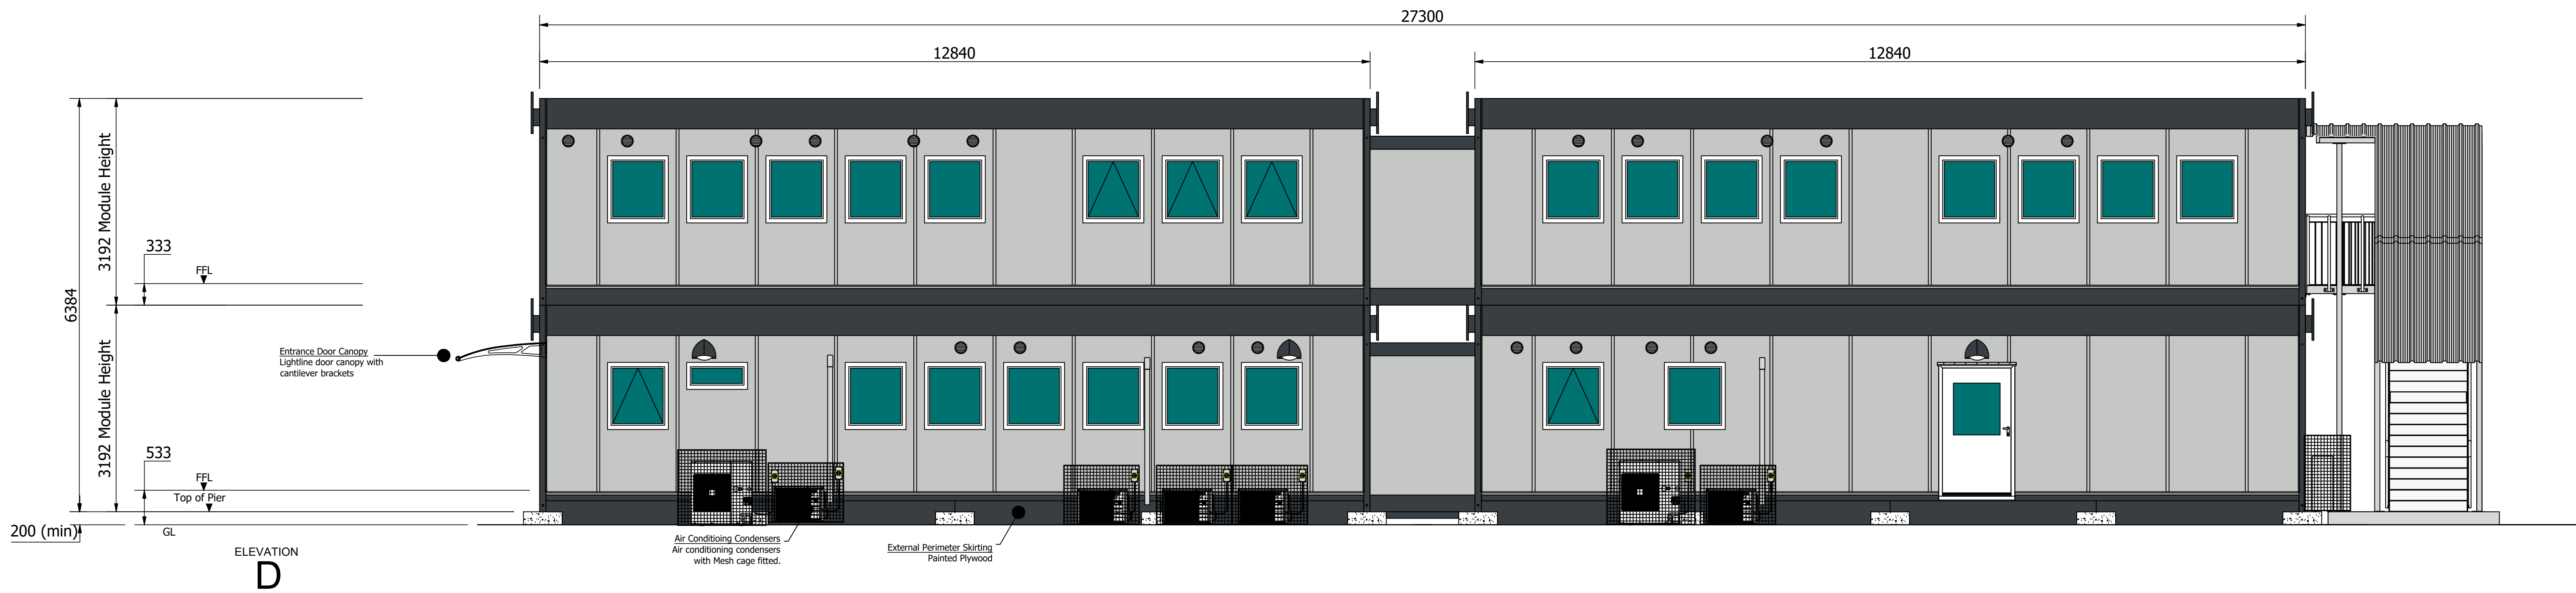
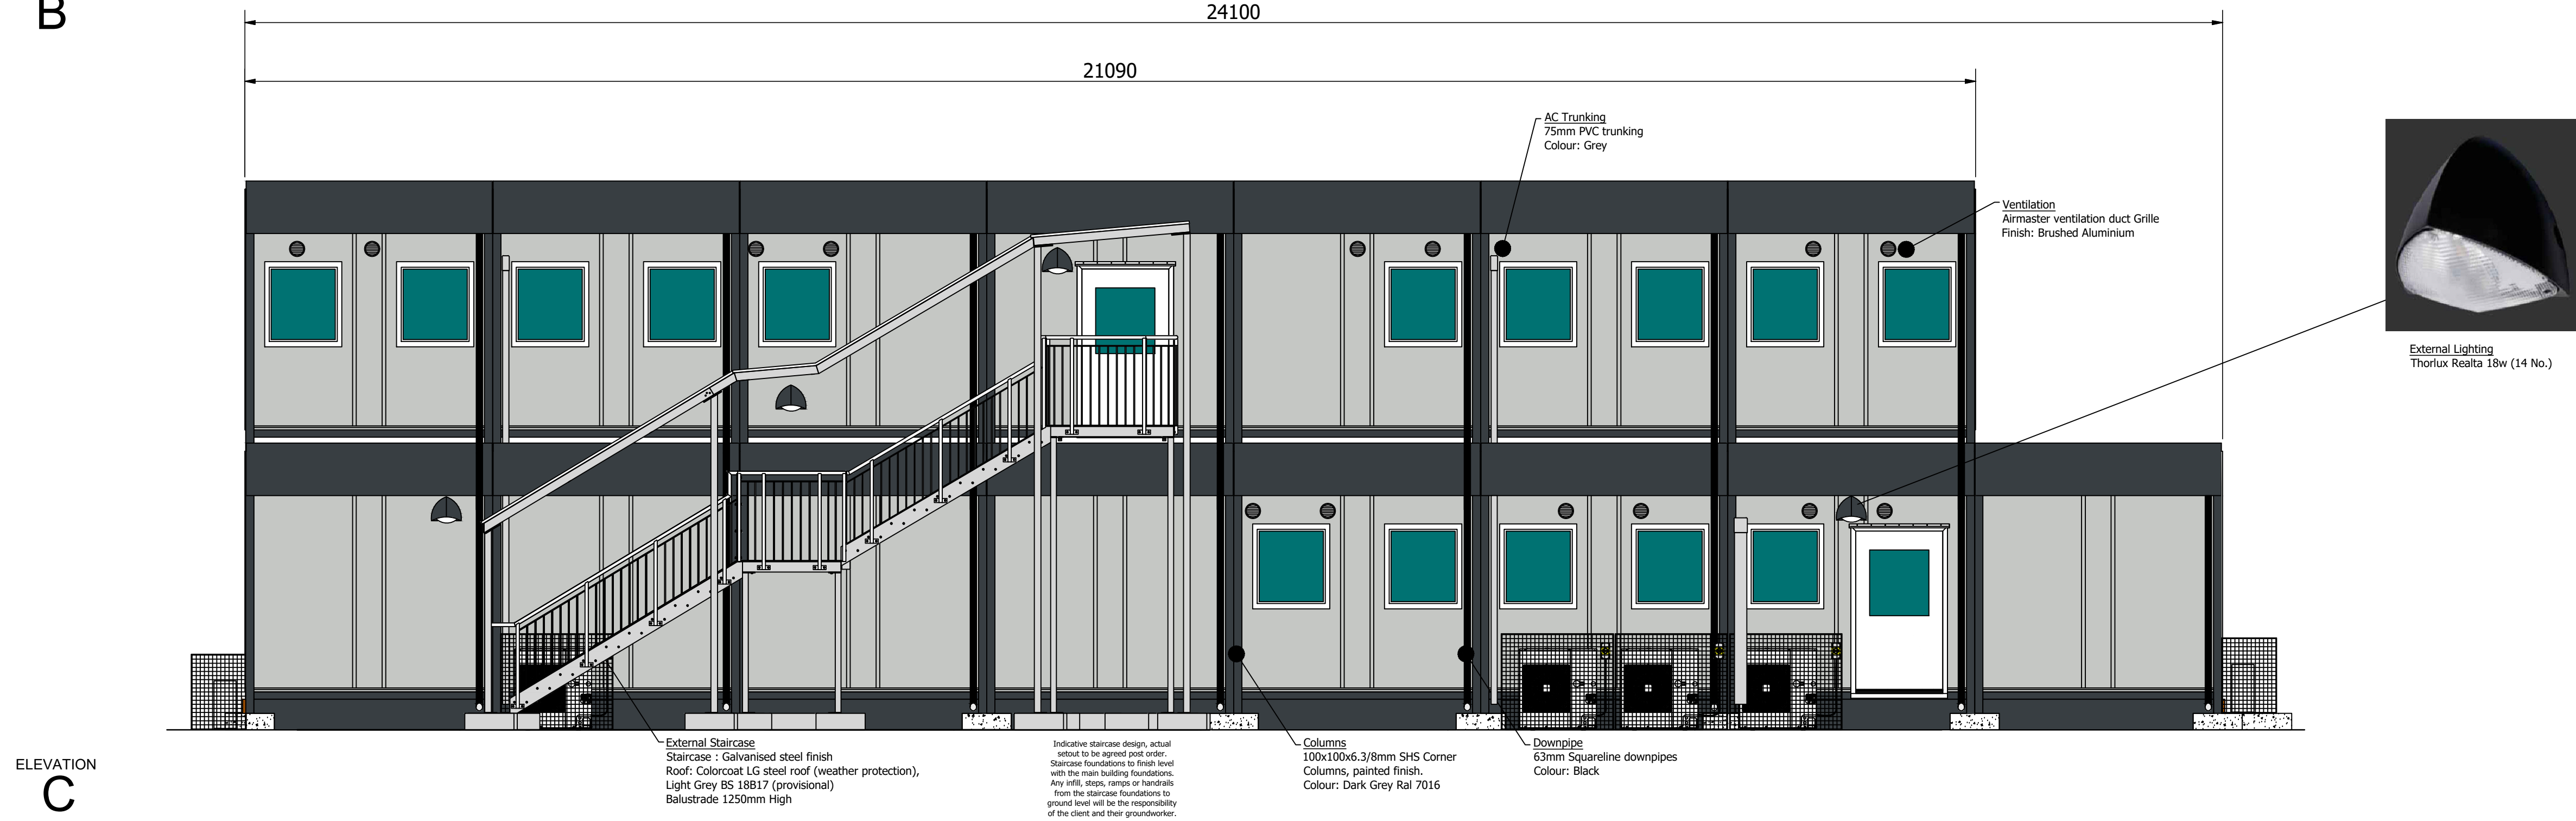


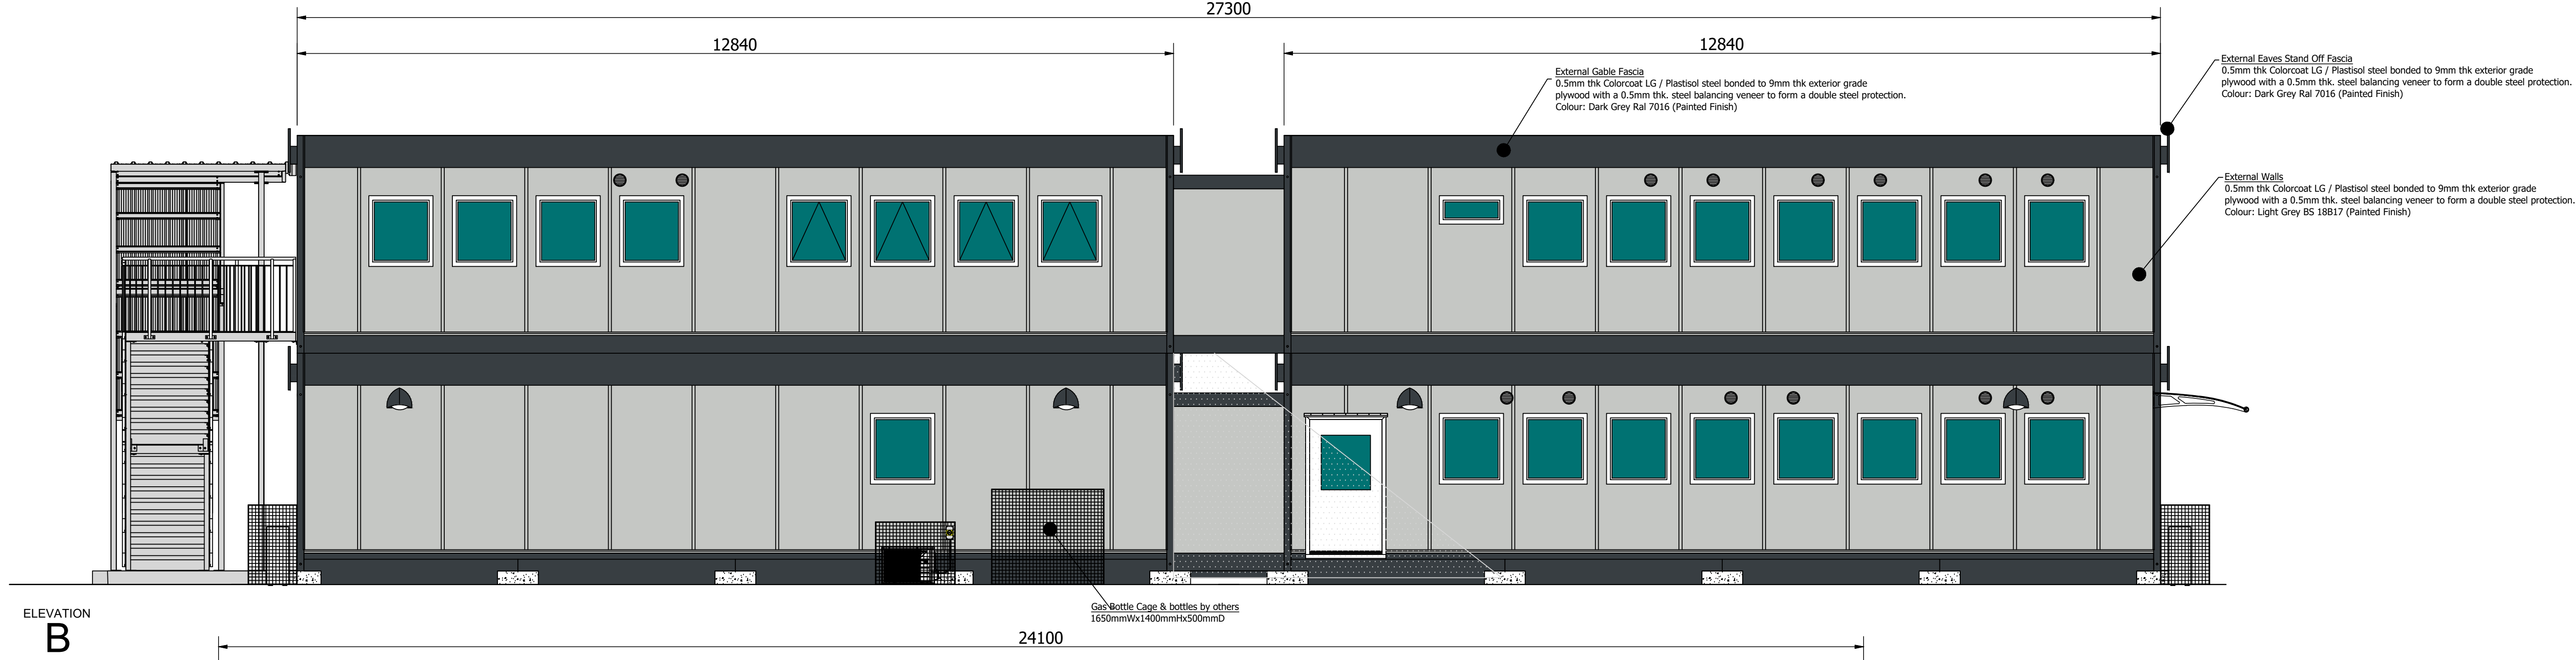

REFERENCE FOR EXTERNAL VIEWS OF THE BUILDING

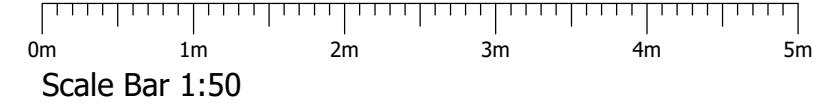

Project Name	Temporary School Accommodation
Client	Morgan Sindell Construction & Infrastructure Ltd
Project	Star Academy
Series	2000 - Project No. L230147
Drawn By	EL
Drawn Date	28.07.23
Checked By	BJP
Checked Date	28.07.23
Scale	1:50
Sheet No.	A0
Sheet Count	1 of 1
Drawing Title	29 No. Bays 12.0 x 3.0m 2.4m Ceiling Height Elevations
Drawing Number	FS1013-ALG-02-XX-D-O-0301
Rev	P01