


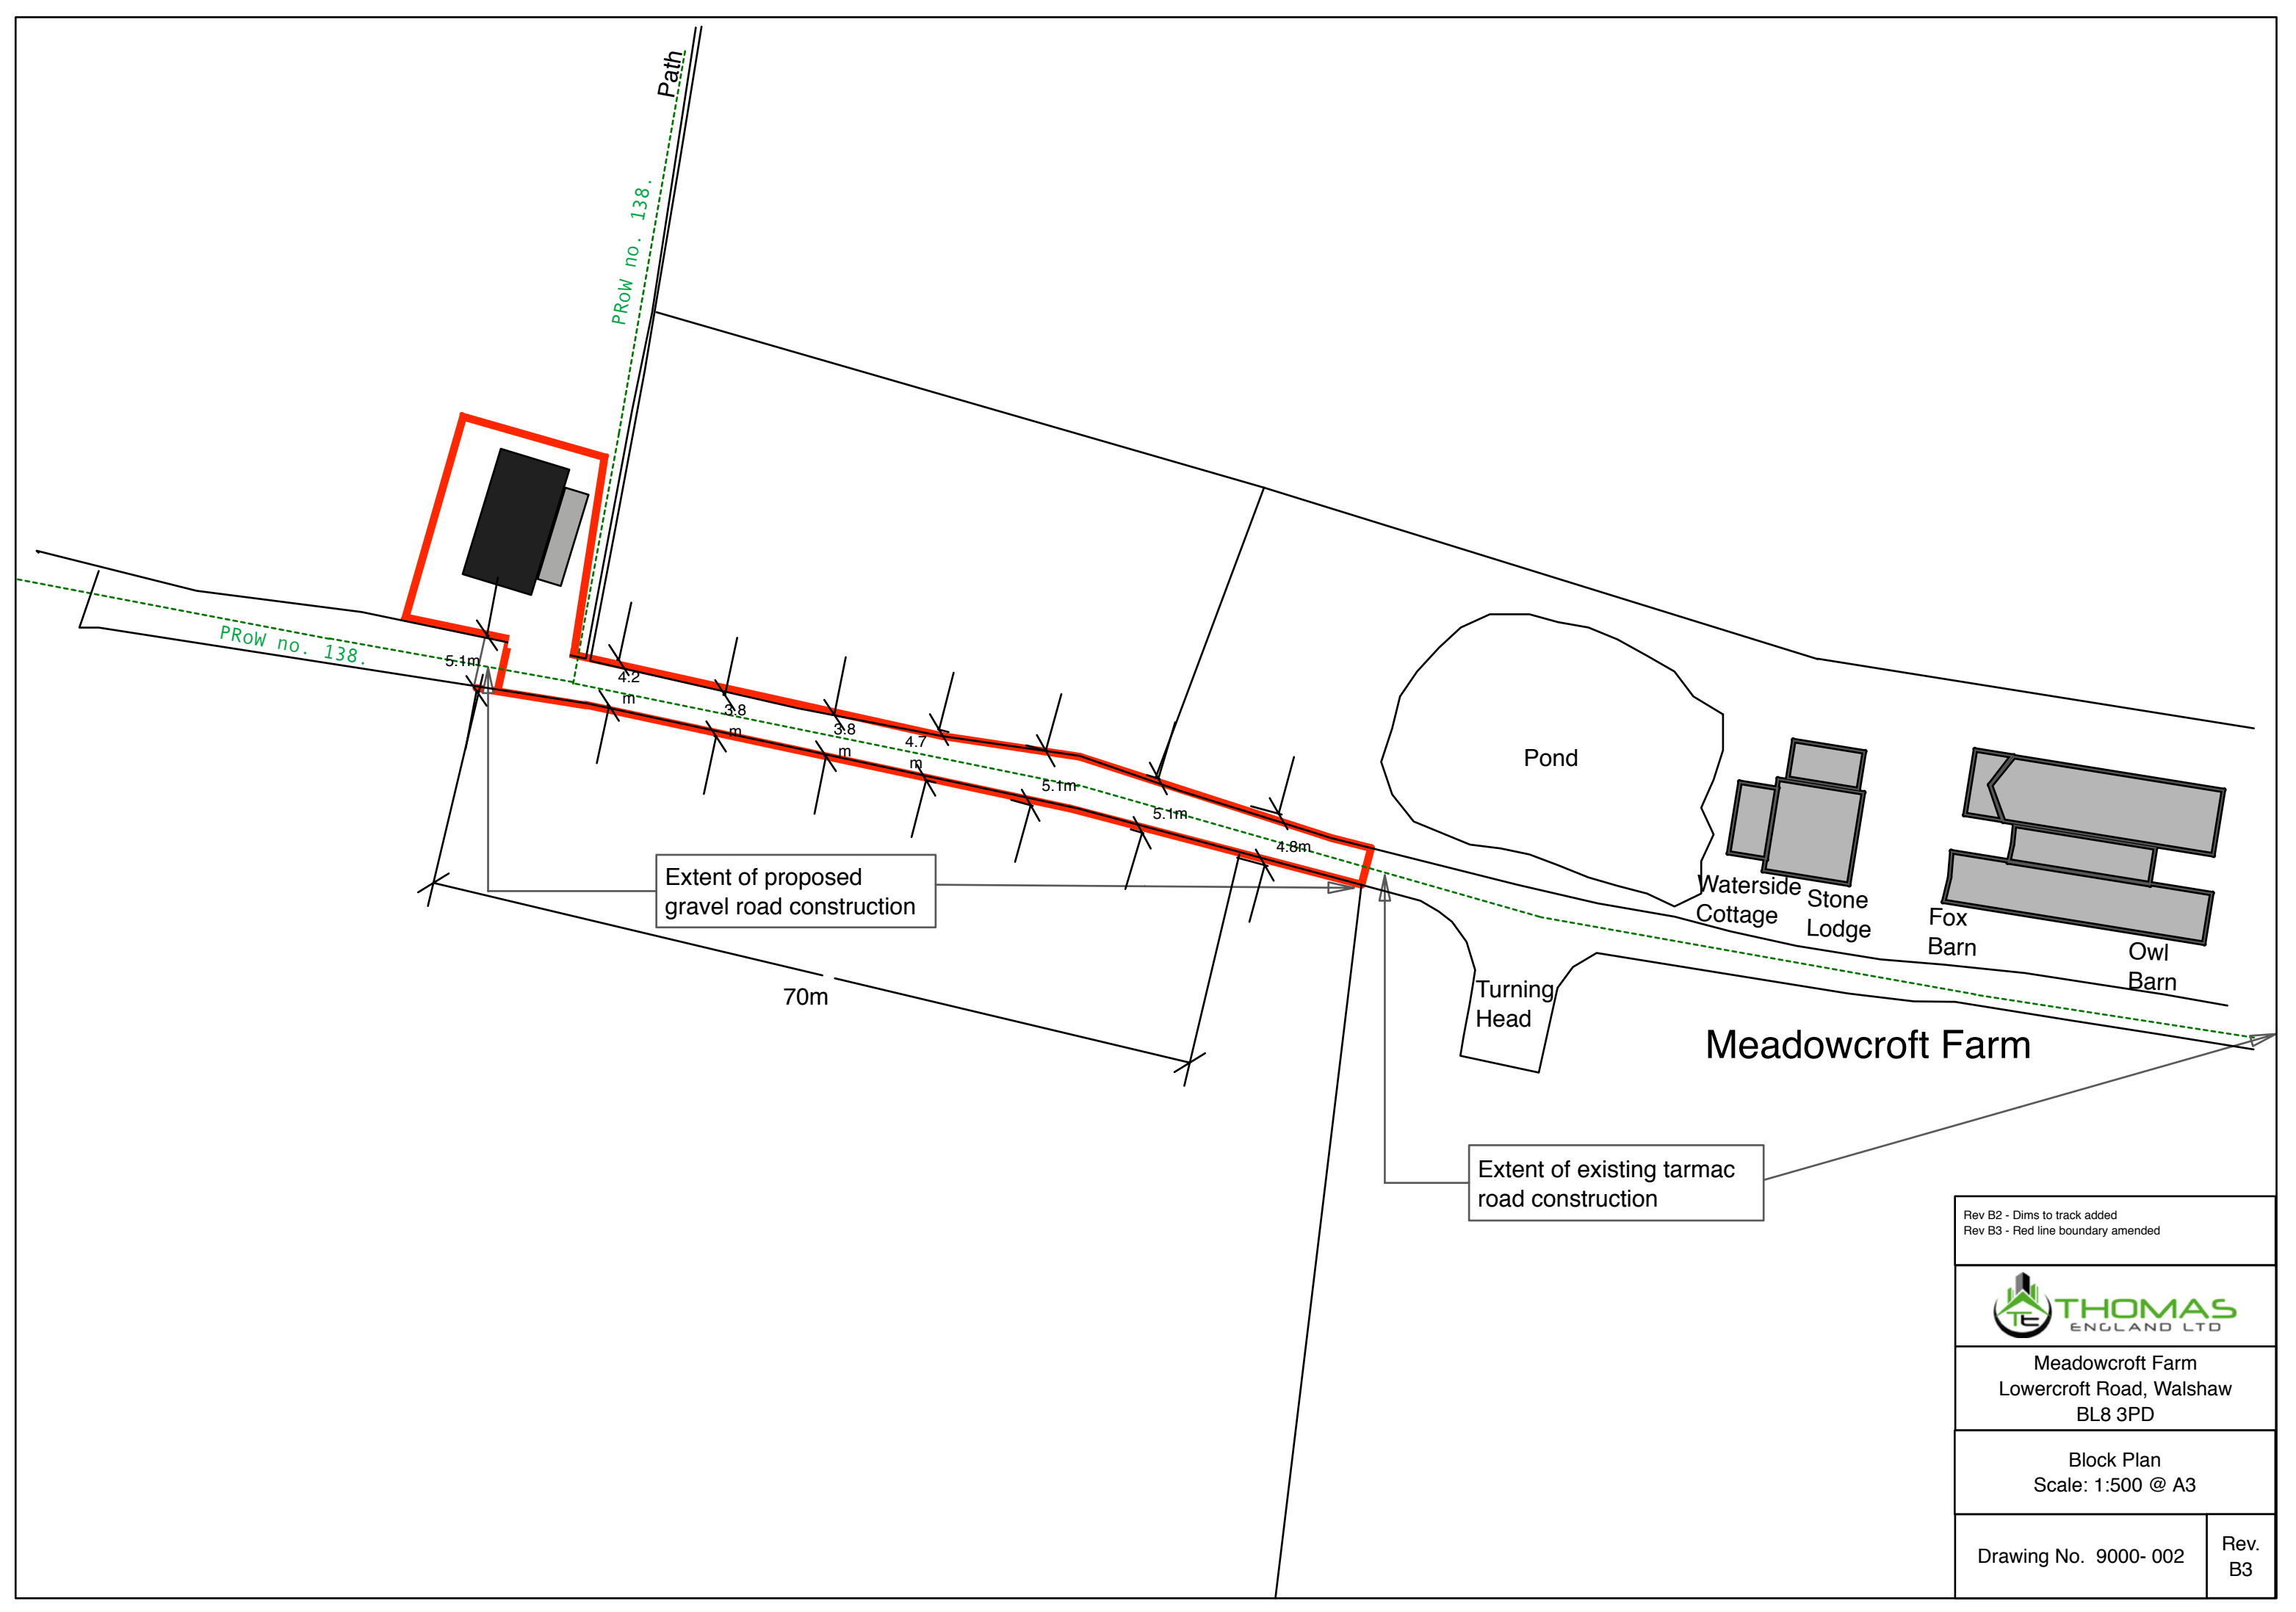

Rev B2 - Dims to track added
Rev B3 - Red line boundary amended

**THOMAS**
ENGLAND LTD

Meadowcroft Farm
Lowercroft Road, Walshaw
BL8 3PD

Block Plan
Scale: 1:500 @ A3

Drawing No. 9000- 002

Rev.
B3