



ABBREVIATIONS

[illegible]


NOTES

PLAN GRID IS LOCAL BASED UPON O.S. NATIONAL GRID
SITE CENTRED ON SURVEY STATION PSL1. SCALE FACTOR=1

ALL LEVELS RELATE TO ORDNANCE DATUM, (OSGM15)
ESTABLISHED USING THE O.S. NATIONAL ACTIVE GPS NETWORK

00	Original issue	CD	KM	26/10/2017
Issue	Details	By	Chk'd	Date

SHEET LAYOUT

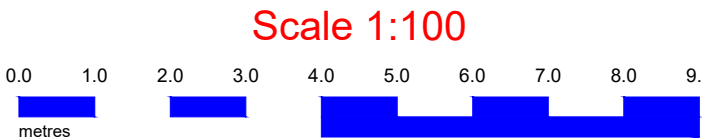

SURVEYED BY CD/AS	DRAWN BY CD	SCALE 1:100
DATE OF ISSUE	OCTOBER 2021	@ A1

TITLE

COCKEY MOOR ROAD
BURY
BL8 2HB

STREET SCENE

DRAWING No.	ISSUE
PS-2172-SS	00
SHEET 1 OF 1	

PARAGON SURVEYS
Chartered Surveyors
GEOMATICS: Land & Engineering Surveyors

8 Carr House Lane
Wrightington
Wigan
Greater Manchester
WN6 9SH



Northern Office: Gosforth Lodge, Gosforth, Seascale, Cumbria. CA20 1AS