


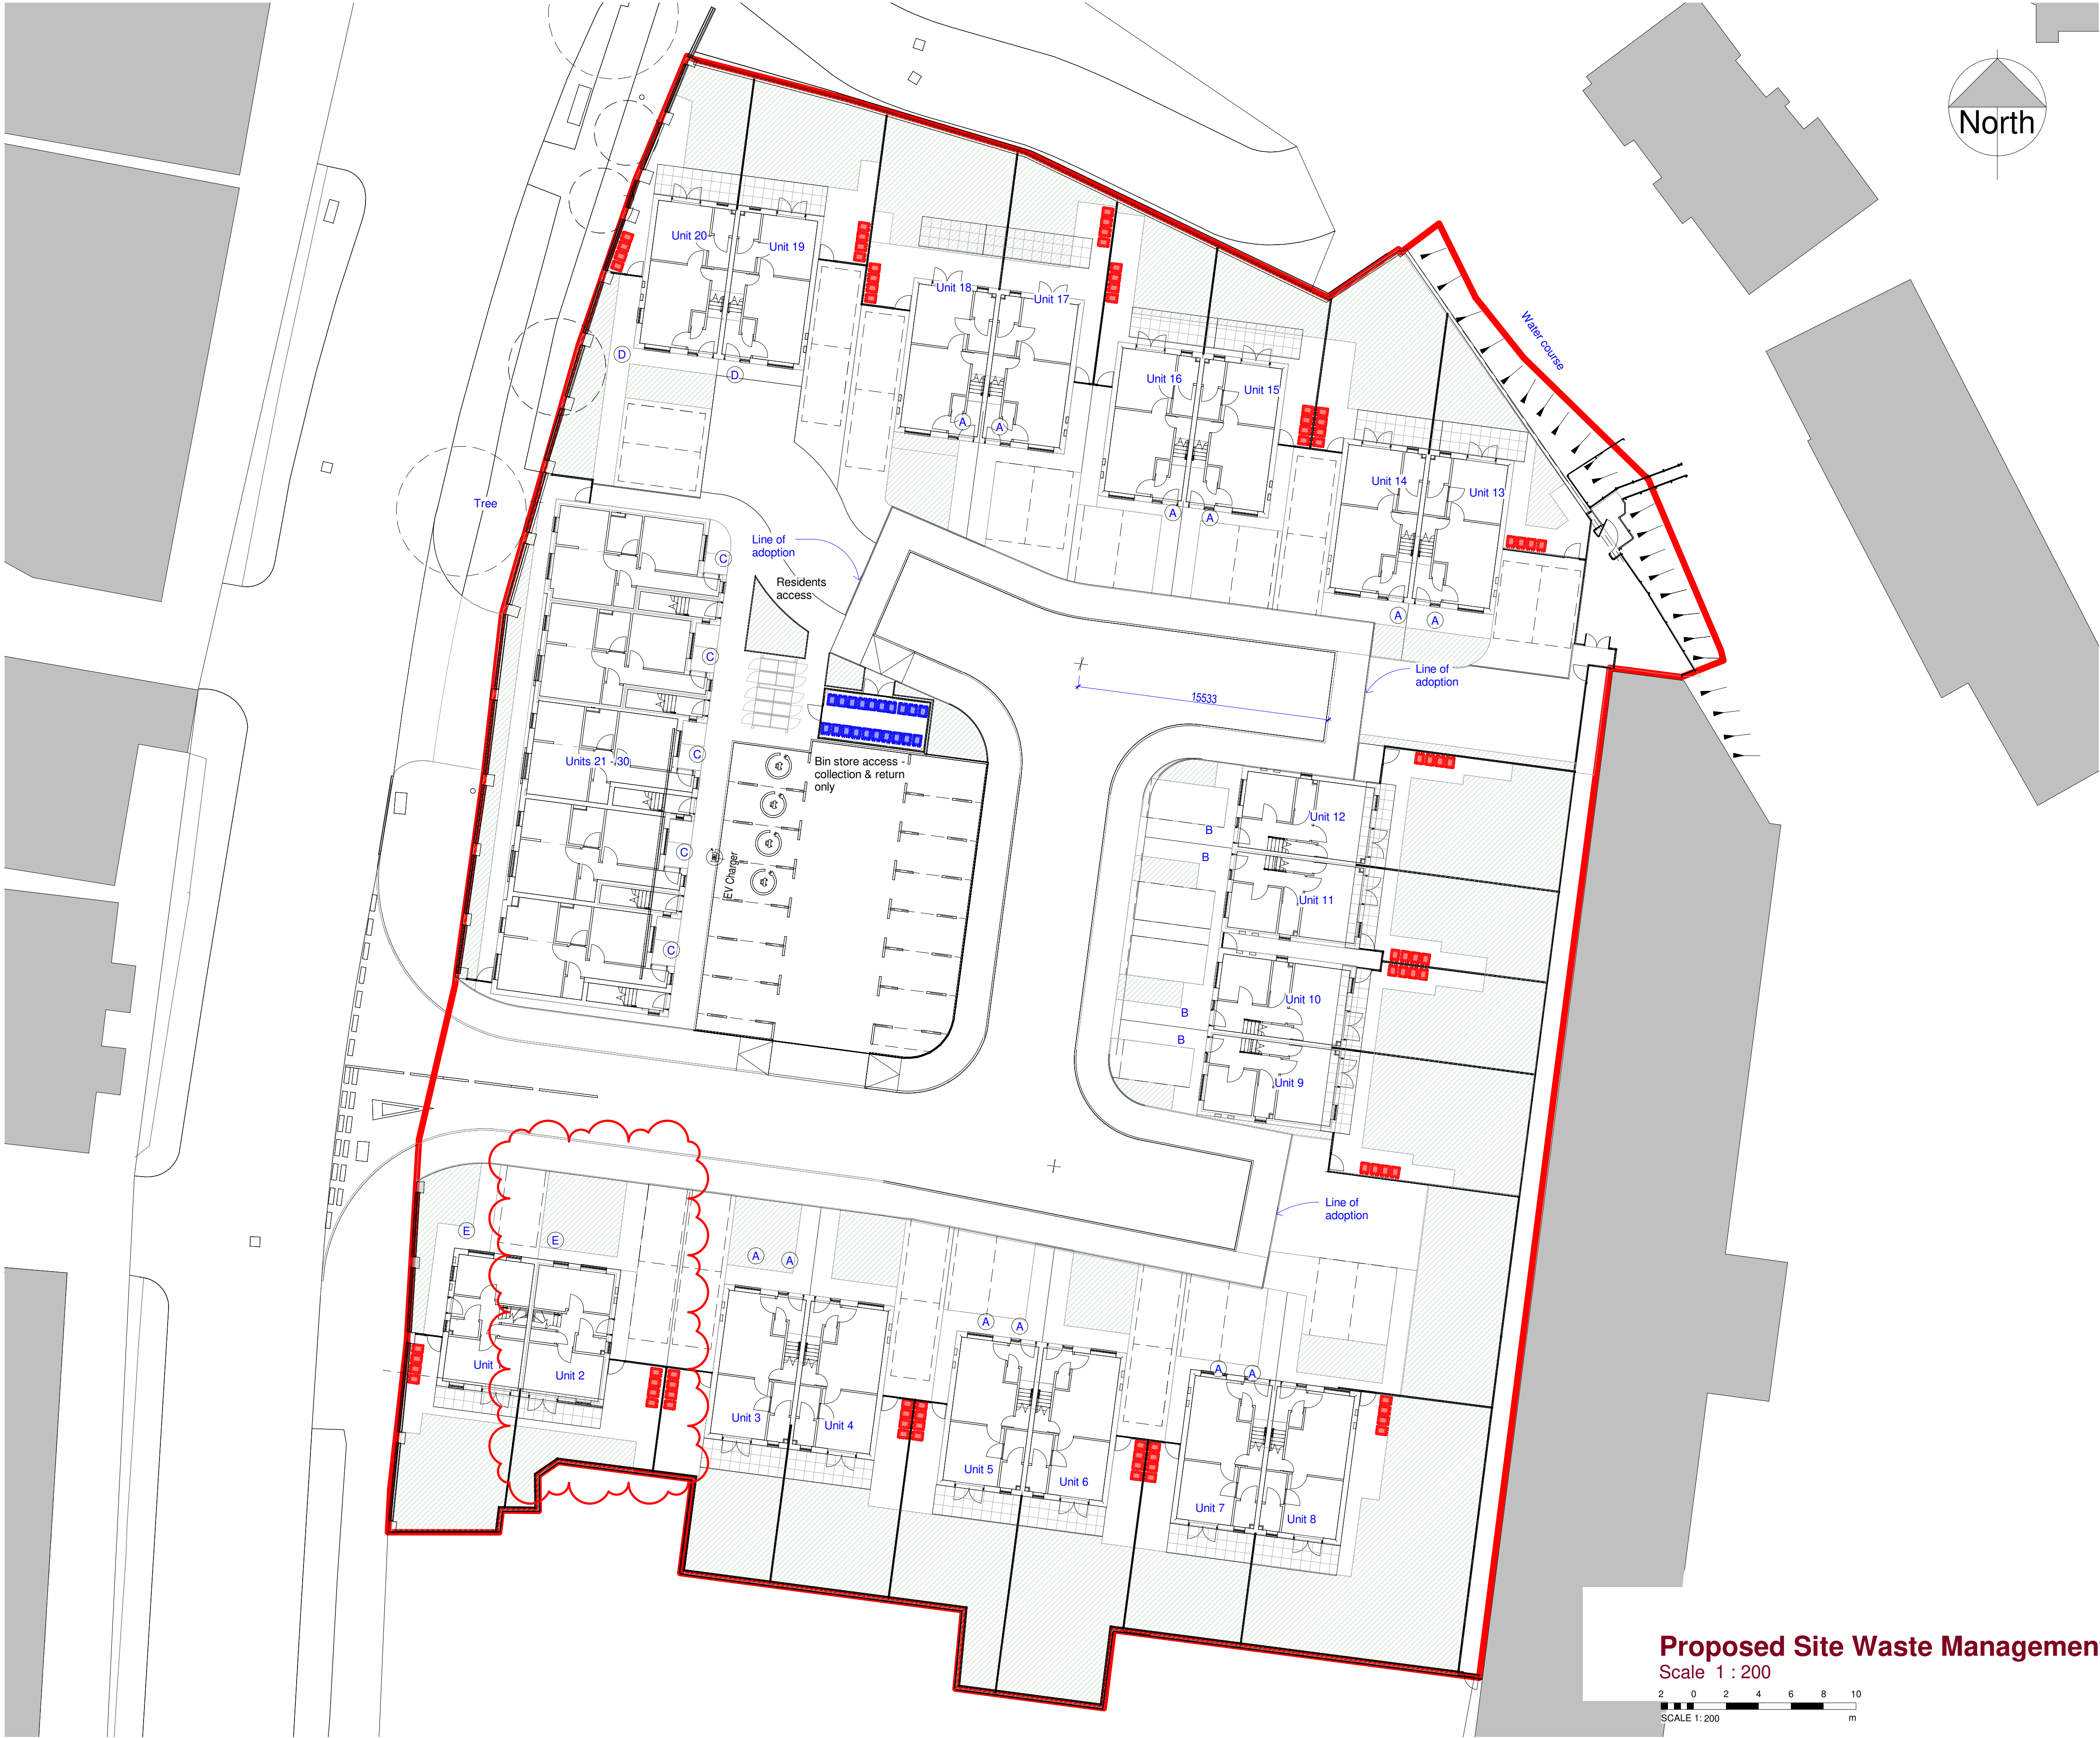

© This Drawing & Design is the copyright of Jenkins Design Services Ltd and should not be reproduced without written consent.

Contractors are to check all levels & dimensions on site prior to site works commencing & report discrepancies to the Designers.

DO NOT SCALE FROM THIS DRAWING

PLANNING

270 Litre Bins per household:

- 1 no Blue recycling
- 1 no Grey rubbish
- 1 no Brown recycling
- 1 no Green recycling

Bins stored in private gardens with access to driveways

270 Litre Bins to Block C 10 no. 1 bed flats:

- 5 no Blue recycling
- 5 no Grey rubbish
- 5 no Brown recycling
- 5 no Green recycling

Bins shared.
Bins stored in fenced area with lockable gates.

Employers Requirements:
Communal bins to flats shall be located in accessible locations so that refuse collections will be made by the local authority without the need for bins to be moved by residents on collection day.

D	Unit 2 layout changed to match Unit 1 in response to planners' comments dated 02.08.23.	AL	TR	03.08.23
C	Existing brook access revised in response to GMEU's comment. Units 3-8 & 15-18 repositioned to maximise the distance between rear of building to face of fencing. Dropped crossing to bin store added.	AL	TR	04.07.23
B	Shared drive width reduced to 4.8m in response to comments received from the Planning Officer	CM	TR	05.06.23
A	Length of units 3-8 and 13-20 increased.	AL	TR	10.03.23
Rev	Description	By	Chk	Date

Project:	Station works Bury Road, Radcliffe, M26 2UA			
Title:	Proposed Site Waste Management Plan			
Client:	Paul Cook Developments/ Jigsaw Homes			
Drawn By:	NM	Checked By:	TR	on 03.08.23
Original Size:	A1	Project Number:	22049	
Drawing Number:	SI-00-DR-A-1006			REV D



JENKINS DESIGN SERVICES LTD
100, Bury Road, Radcliffe, M26 2UA
Tel: 0161 275 7779
Email: info@jenkinsdesign.co.uk