



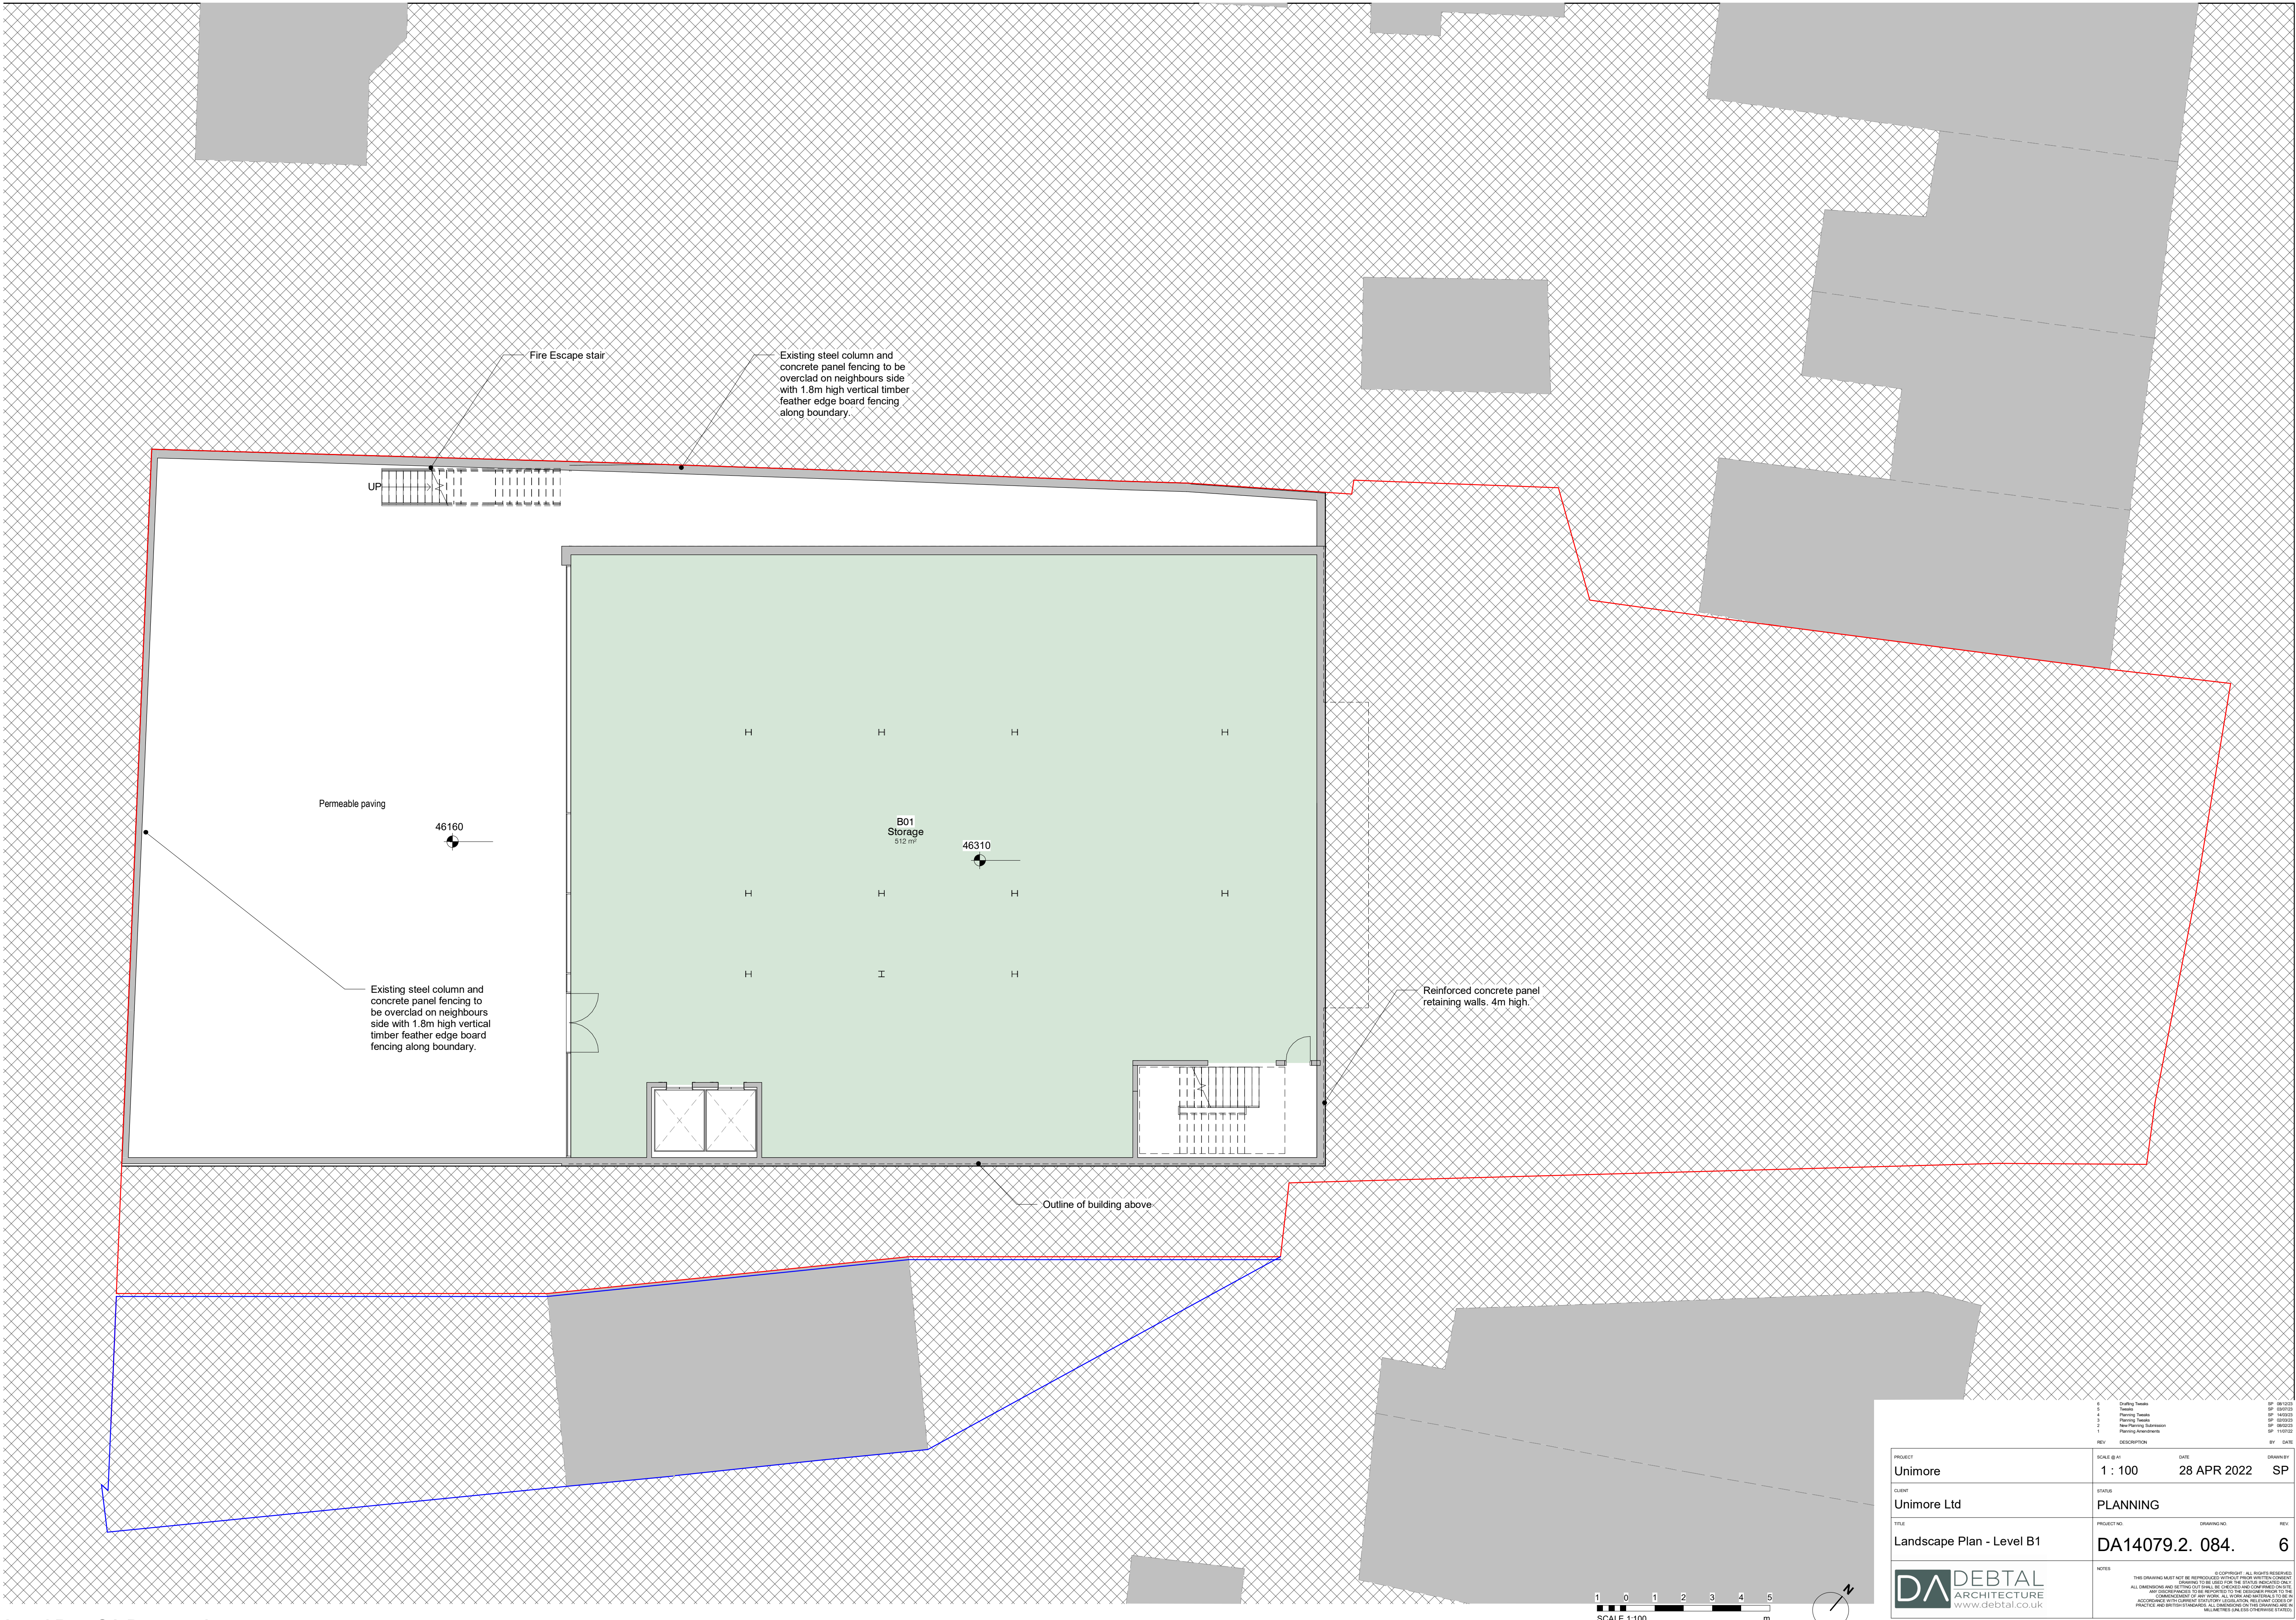

1. Level B1 - GA Proposed
1 : 100

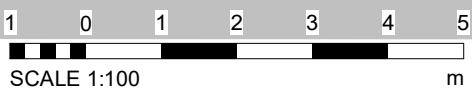

PROJECT	Unimore	SCALE @ A1	1 : 100	DATE	28 APR 2022	DRAWN BY	SP
CLIENT	Unimore Ltd	STATUS	PLANNING	PROJECT NO.	DA14079.2.	DRAWING NO.	084.
TITLE	Landscape Plan - Level B1	REV.	6	NOTES	DISCLAIMER: ALL RIGHTS RESERVED. THIS DRAWING MUST NOT BE REPRODUCED WITHOUT WRITTEN CONSENT. ALL DIMENSIONS AND MATERIALS TO BE USED FOR THE DESIGN AND CONSTRUCTION OF THE PROJECT SHALL BE IN ACCORDANCE WITH THE LATEST VERSIONS OF THE BRITISH STANDARDS AND SPECIFICATIONS. 