



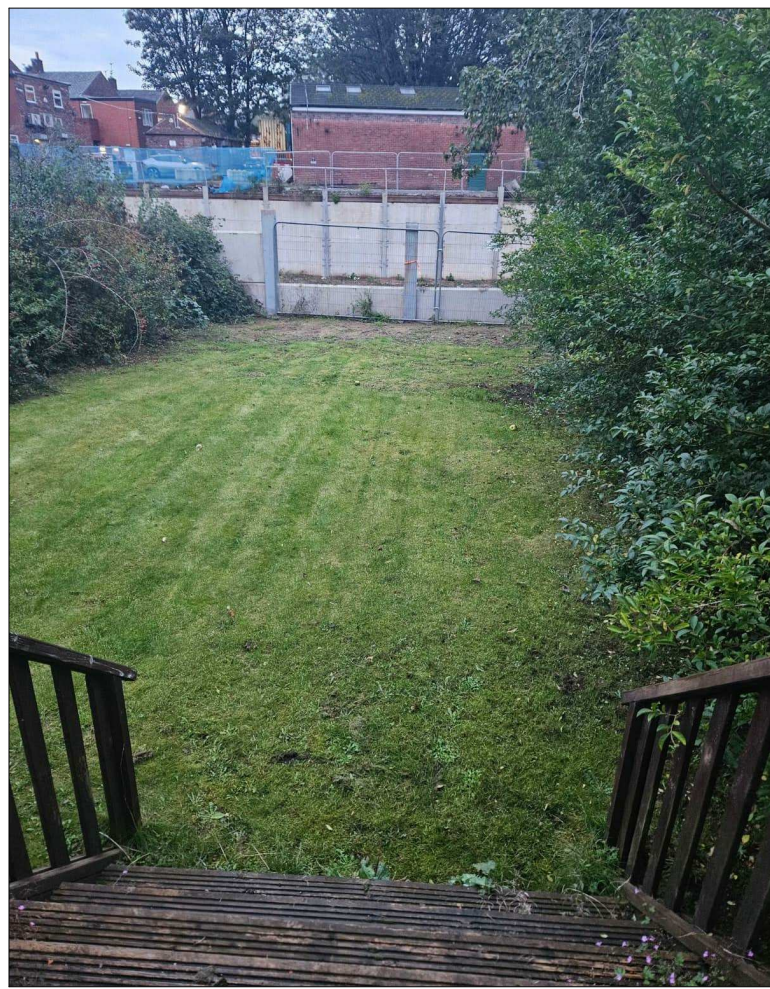

Photograph 2

Photograph 3

Photograph 4

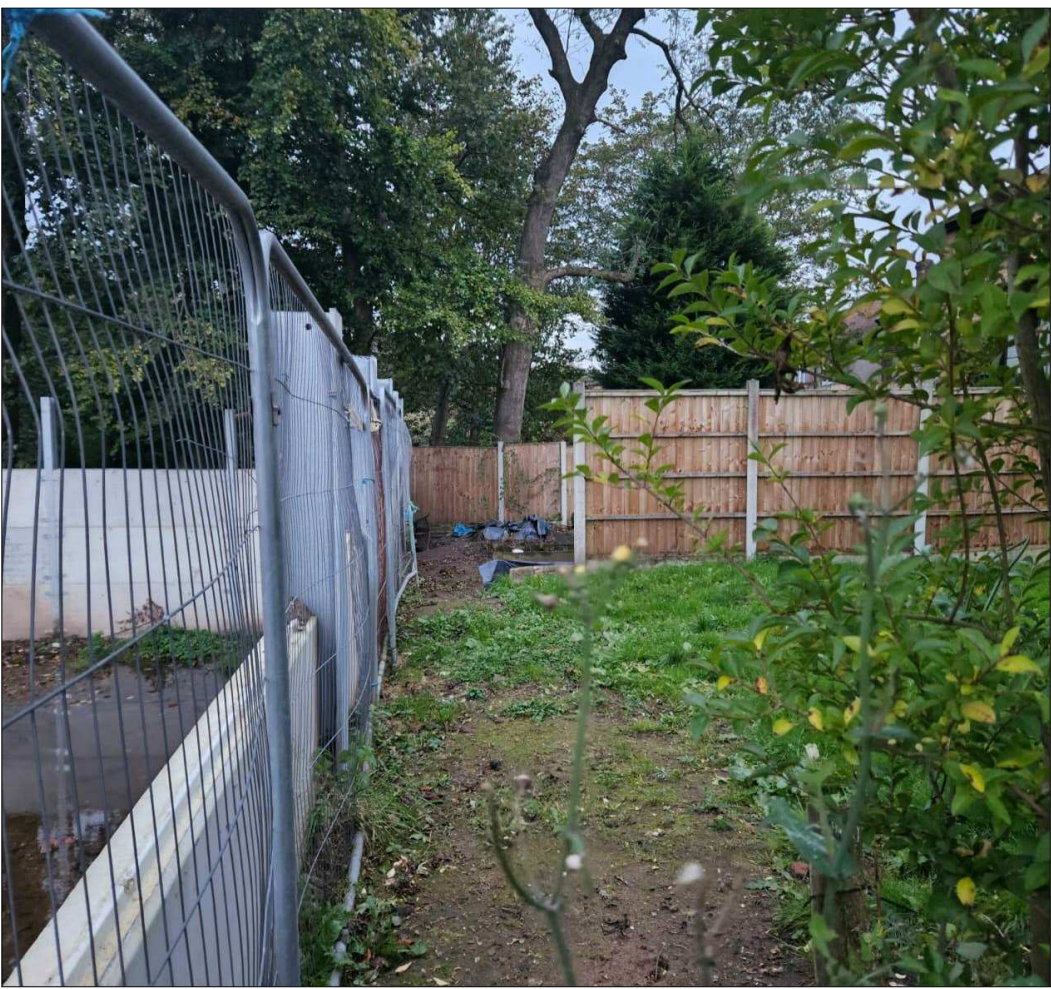

Photograph 1



Fire escape stair from basement outdoor level


Extent of boundary on neighbours side to have planting and shrubbery.

Lifts to have security-certified shutters

Doors to have security access control


1. Level 0 - Landscaping - Illustrated

1 : 200

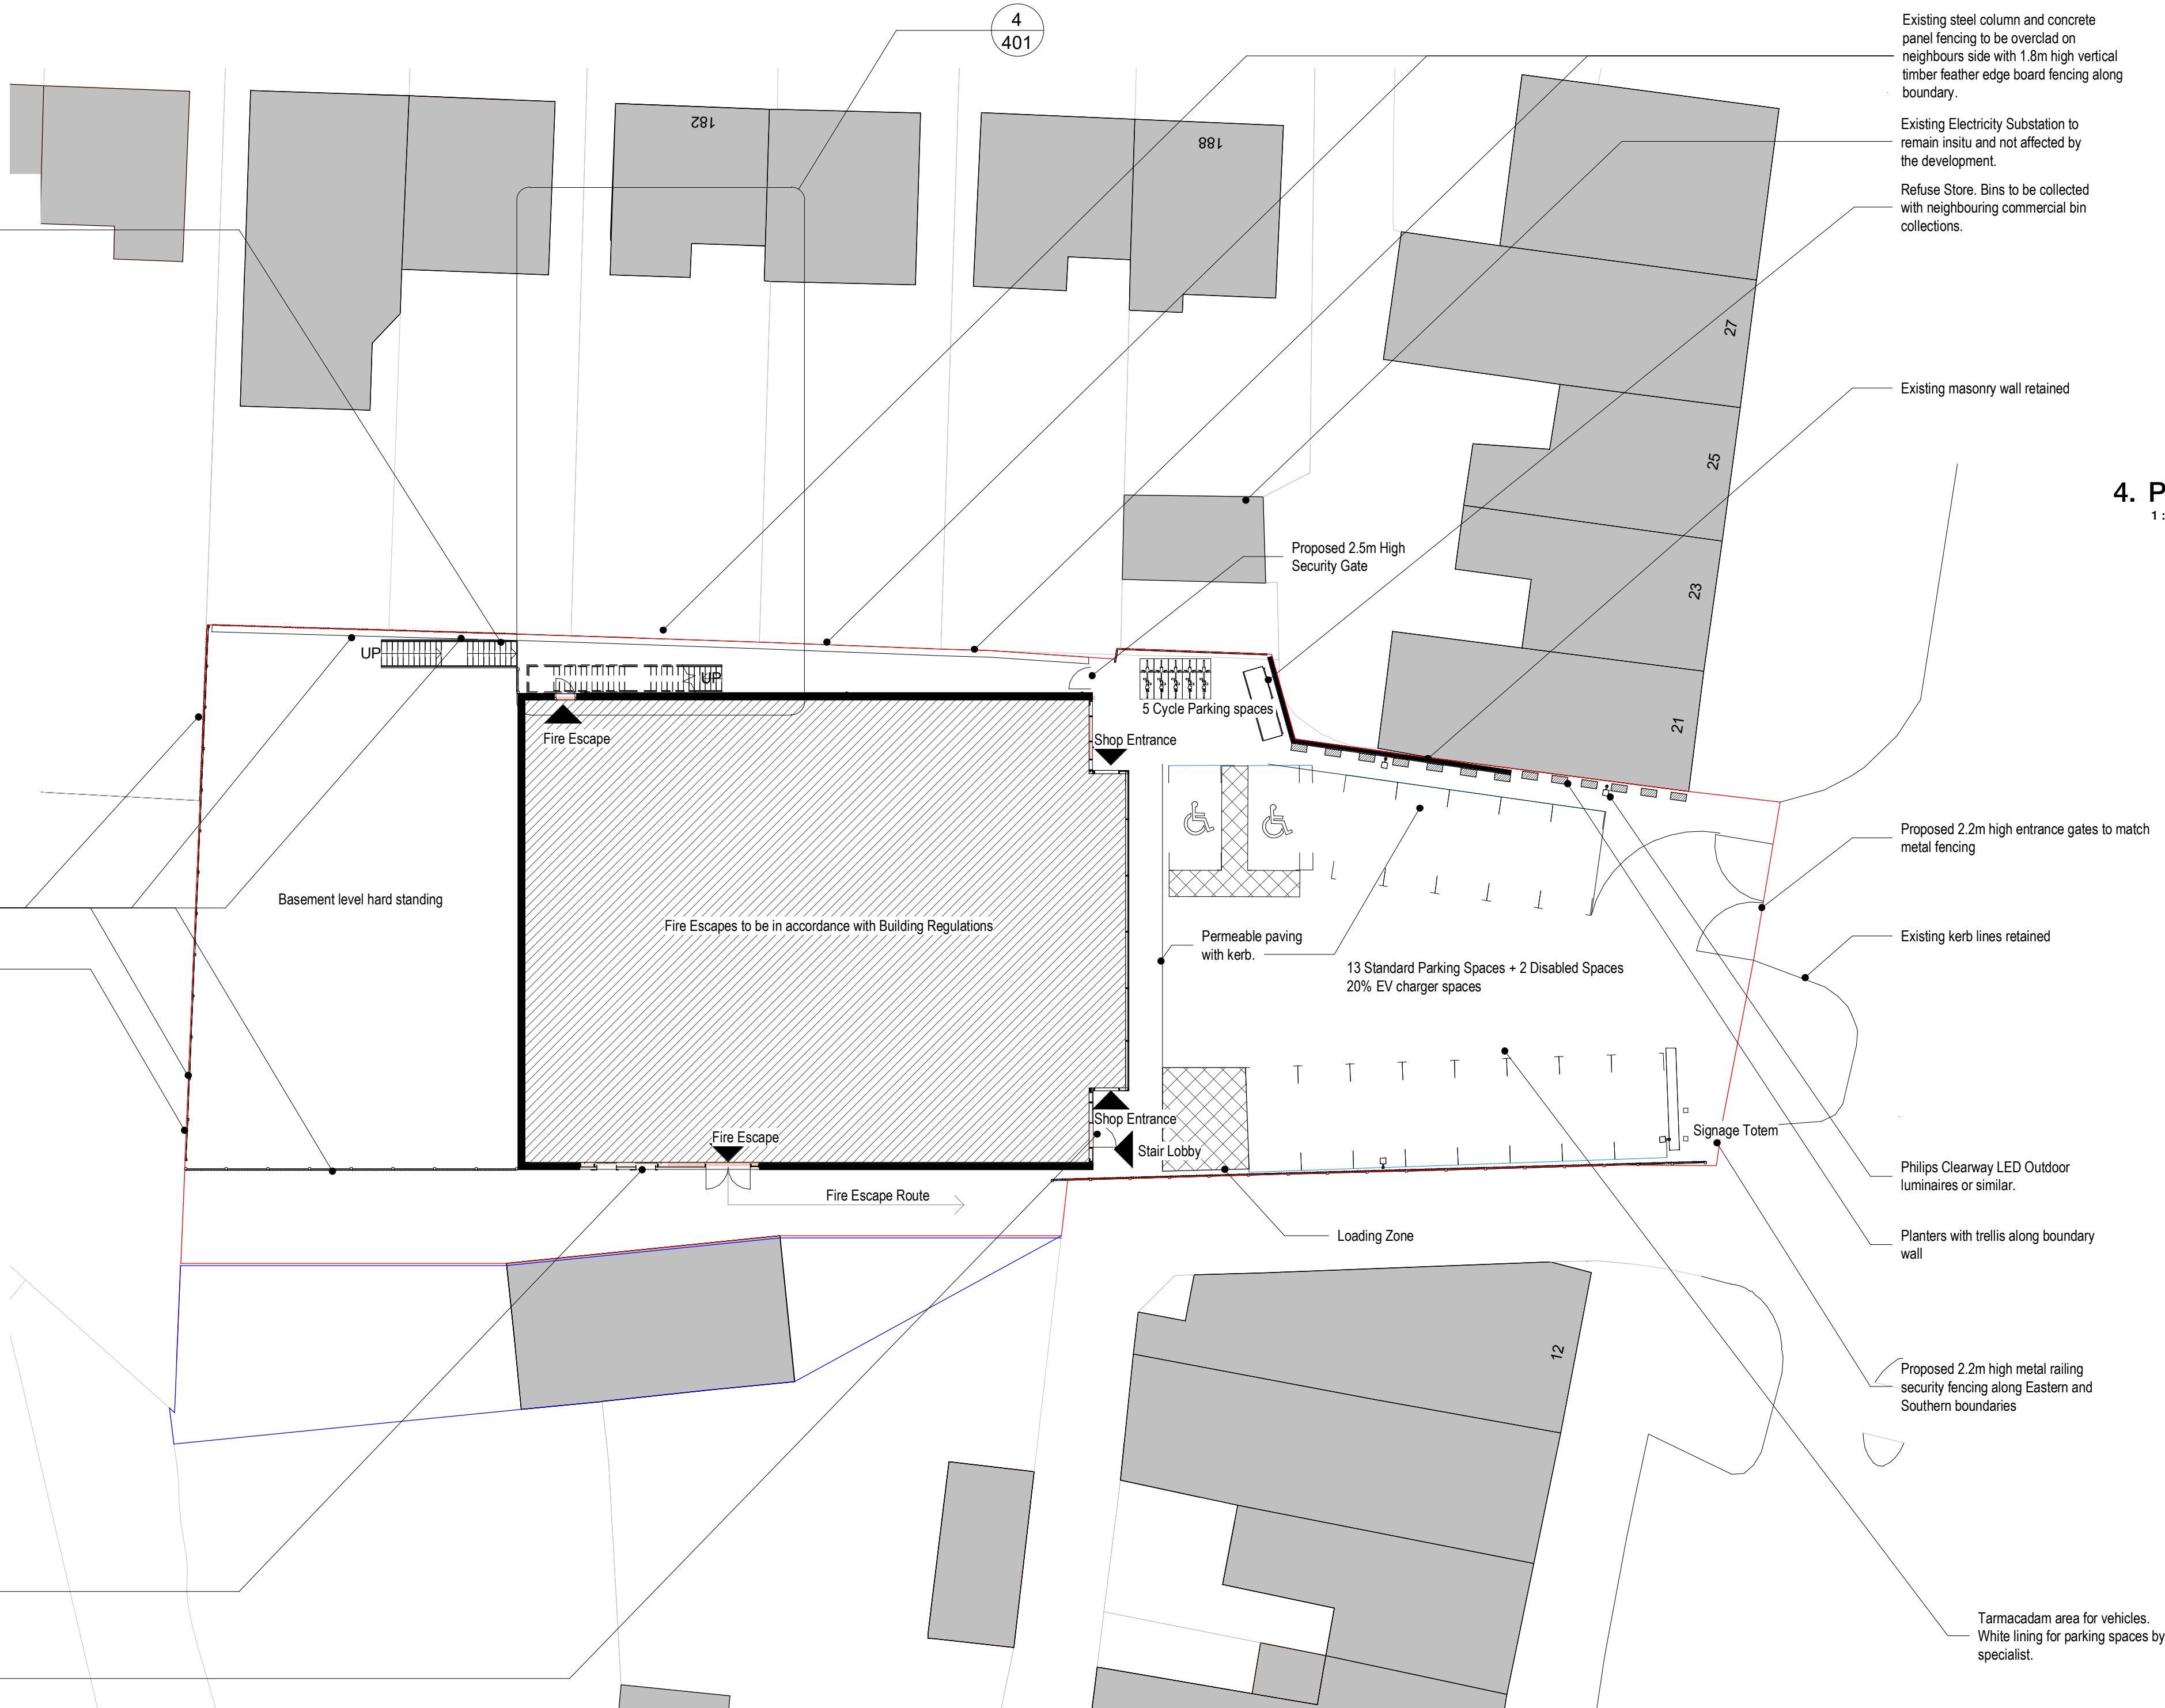

4. Photograph Key Plan

1 : 100

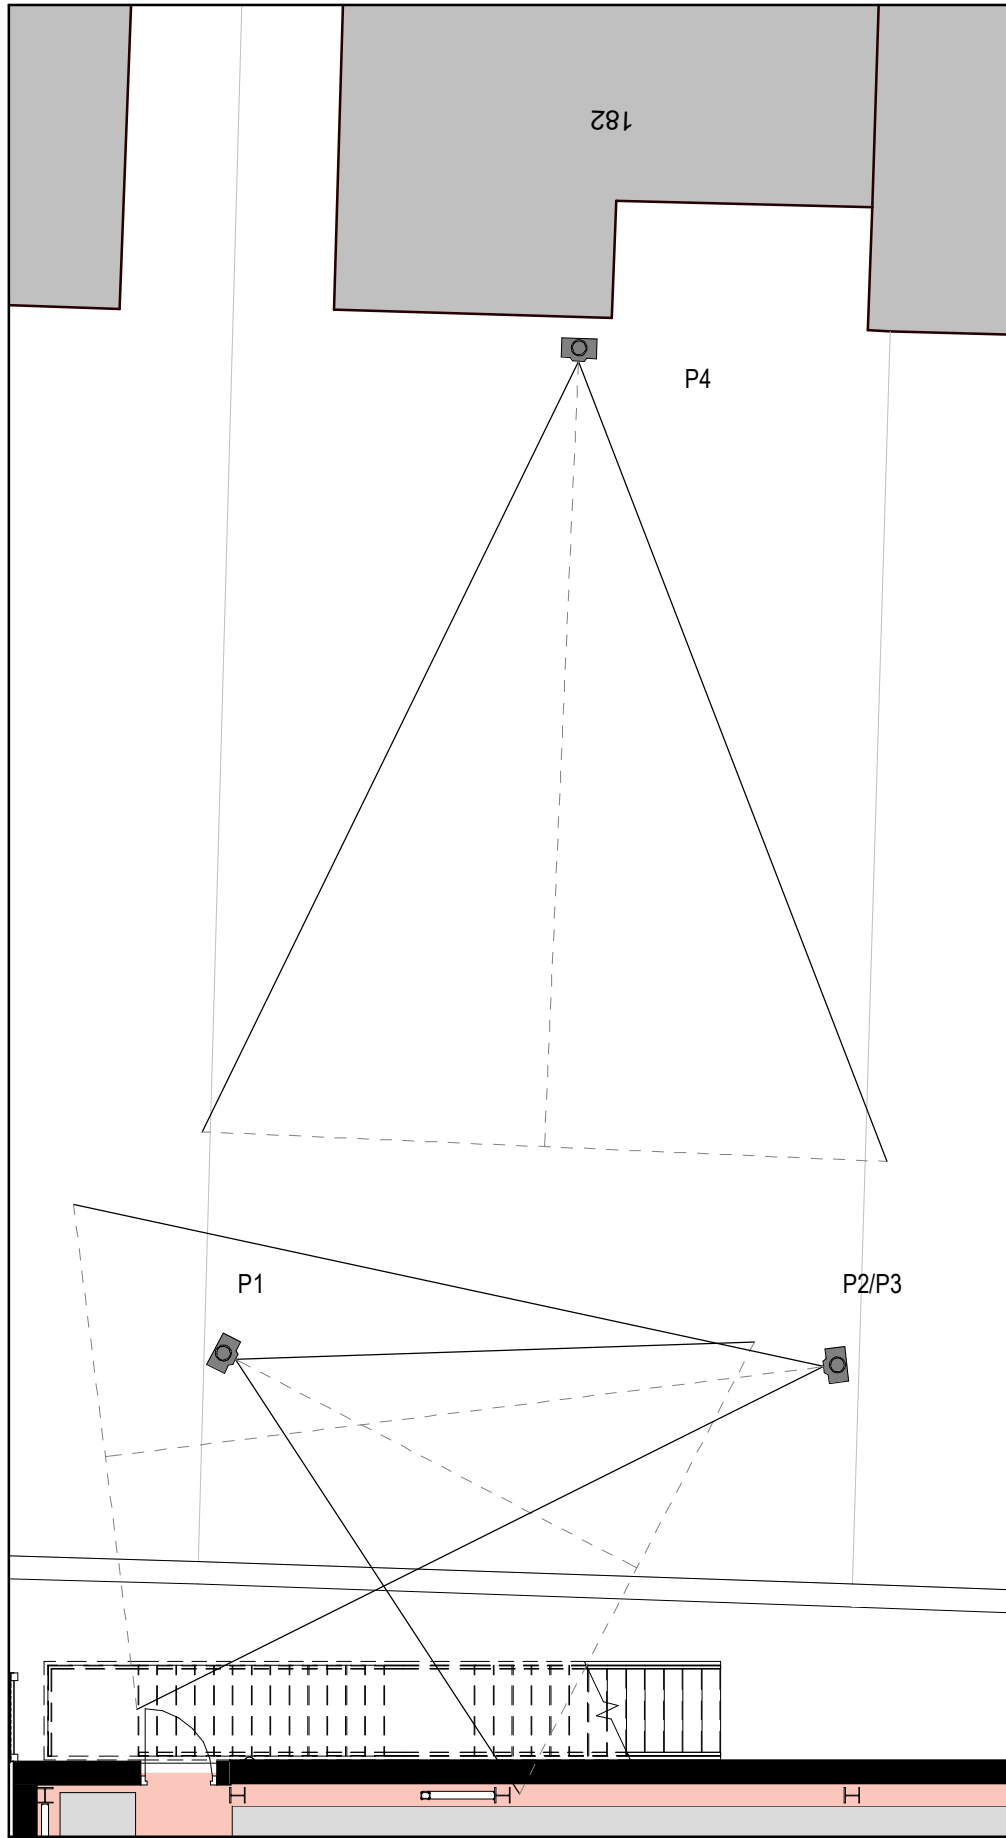

4	Drafting Details	SP	08/10/23
3	Planning Details	SP	08/10/23
2	Client Review	SP	01/10/23
1	Security Review Address	SP	30/11/23
REV	DESCRIPTION	BY	DATE
PROJECT	Unimore	SCALE @ A1	DATE
CLIENT	Unimore Ltd	As Indicated	03 NOV 2023
TITLE	Landscaping Plan - Illustrated	STATUS	SP
		PLANNING	
PROJECT NO.	DA14079.2. 401.	DRAWING NO.	
REV			4
NOTES	DISCLAIMER: ALL RIGHTS RESERVED. THIS DRAWING MUST NOT BE REPRODUCED WITHOUT WRITTEN CONSENT. ALL OWNERSHIP AND INTELLECTUAL RIGHTS ARE RESERVED AND WILL REMAIN THE PROPERTY OF DEBTAL ARCHITECTURE. ANY UNAUTHORIZED USE OR REPRODUCTION OF THIS DRAWING WILL BE PROSECUTED TO THE FULL EXTENT OF THE LAW. THE DRAWING IS PROVIDED AS A GUIDE ONLY AND DOES NOT CONSTITUTE A CONTRACT. THE CLIENT SHALL BE RESPONSIBLE FOR OBTAINING ALL NECESSARY PERMITS AND APPROVALS. 