



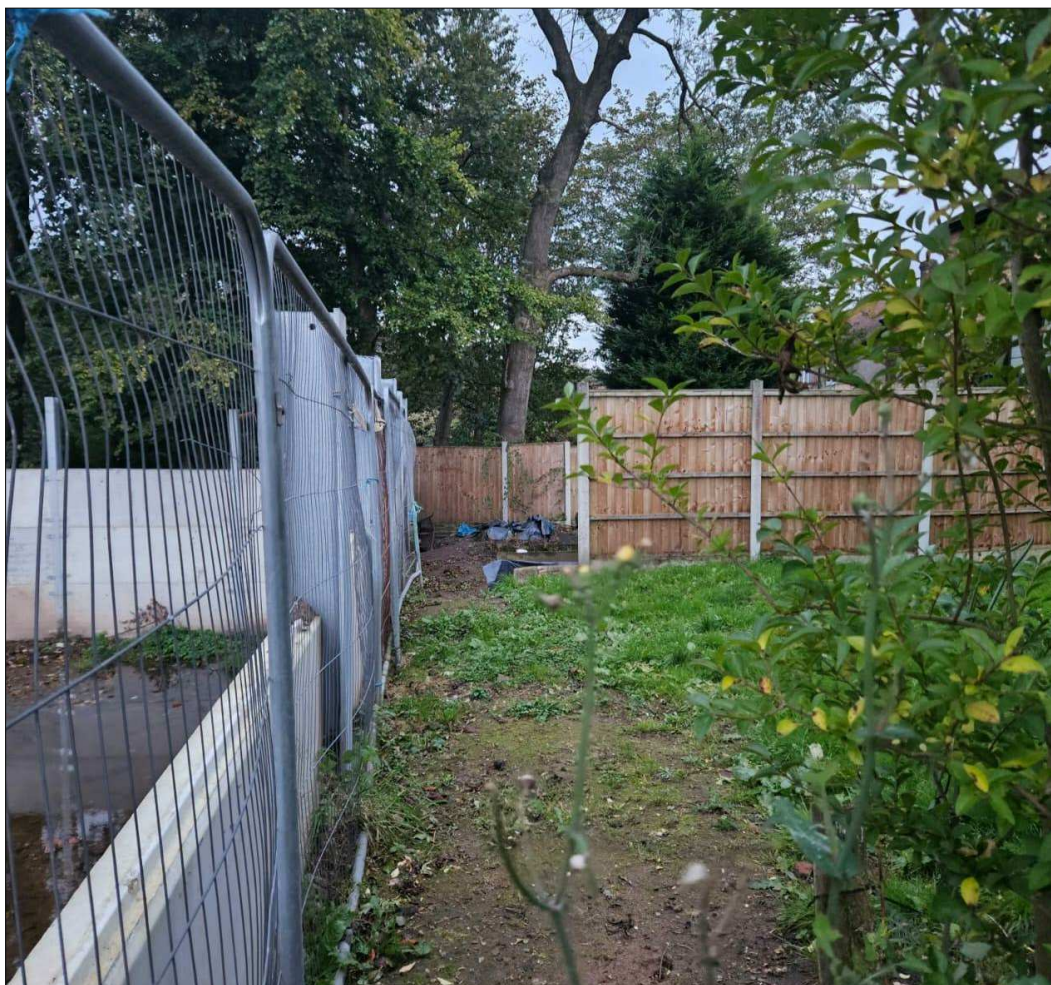

Photograph 2

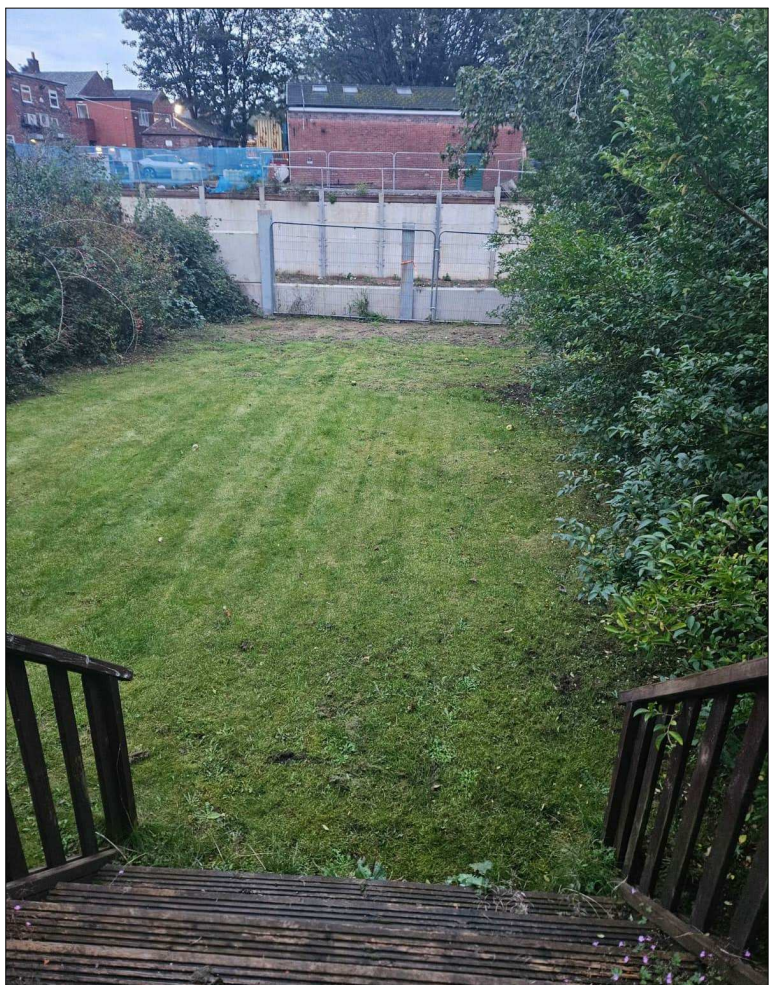


Photograph 3



Photograph 4

National Trust Glamis Bat Box to be installed under eaves of roof overhang. Exact location to be agreed.

Fire escape stair from basement outdoor level

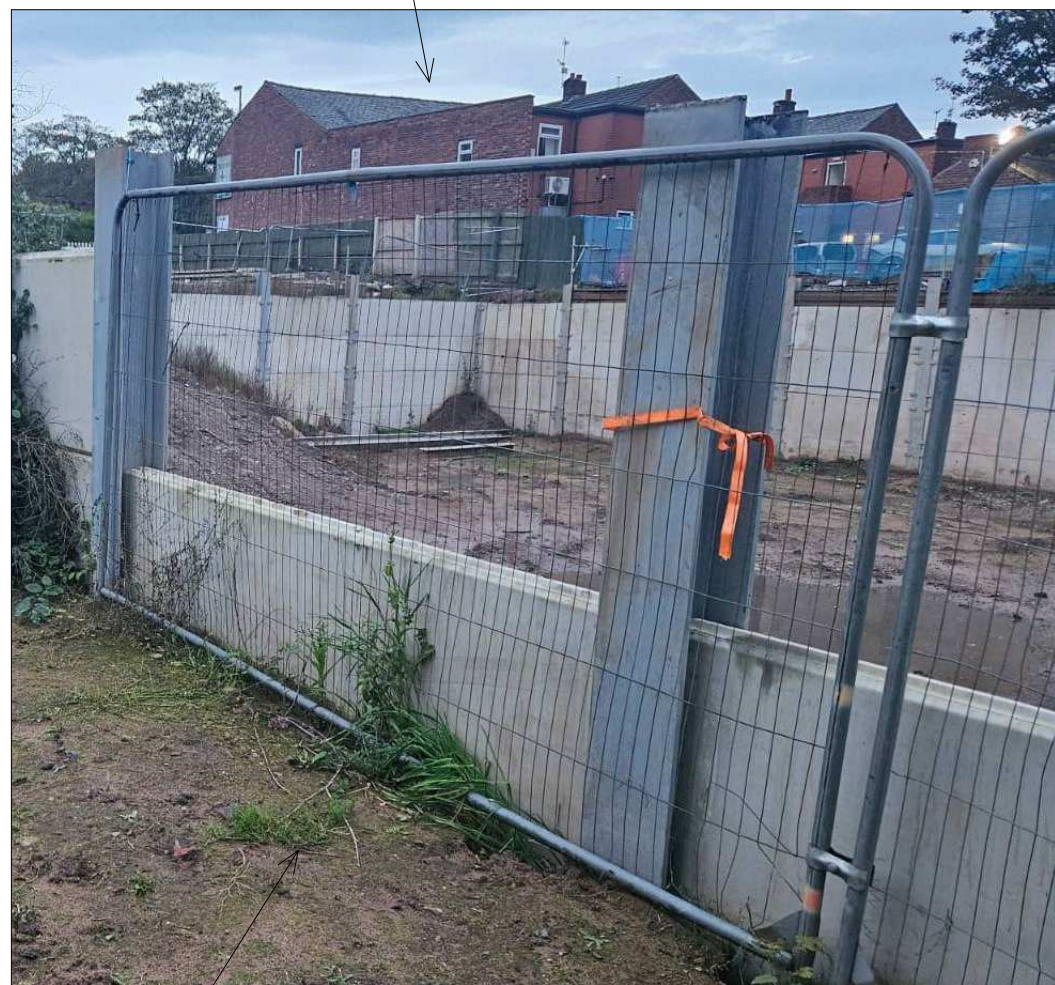

Photograph 1

Existing steel column and concrete panel fencing to be overlaid on both sides with 1.8m high vertical timber feather edge board fencing along boundary.

Extent of boundary on neighbours side to have planting and shrubbery.




Lifts to have security-certified shutters

Doors to have security access control

1. Level 0 - Landscaping - Illustrated

1 : 200

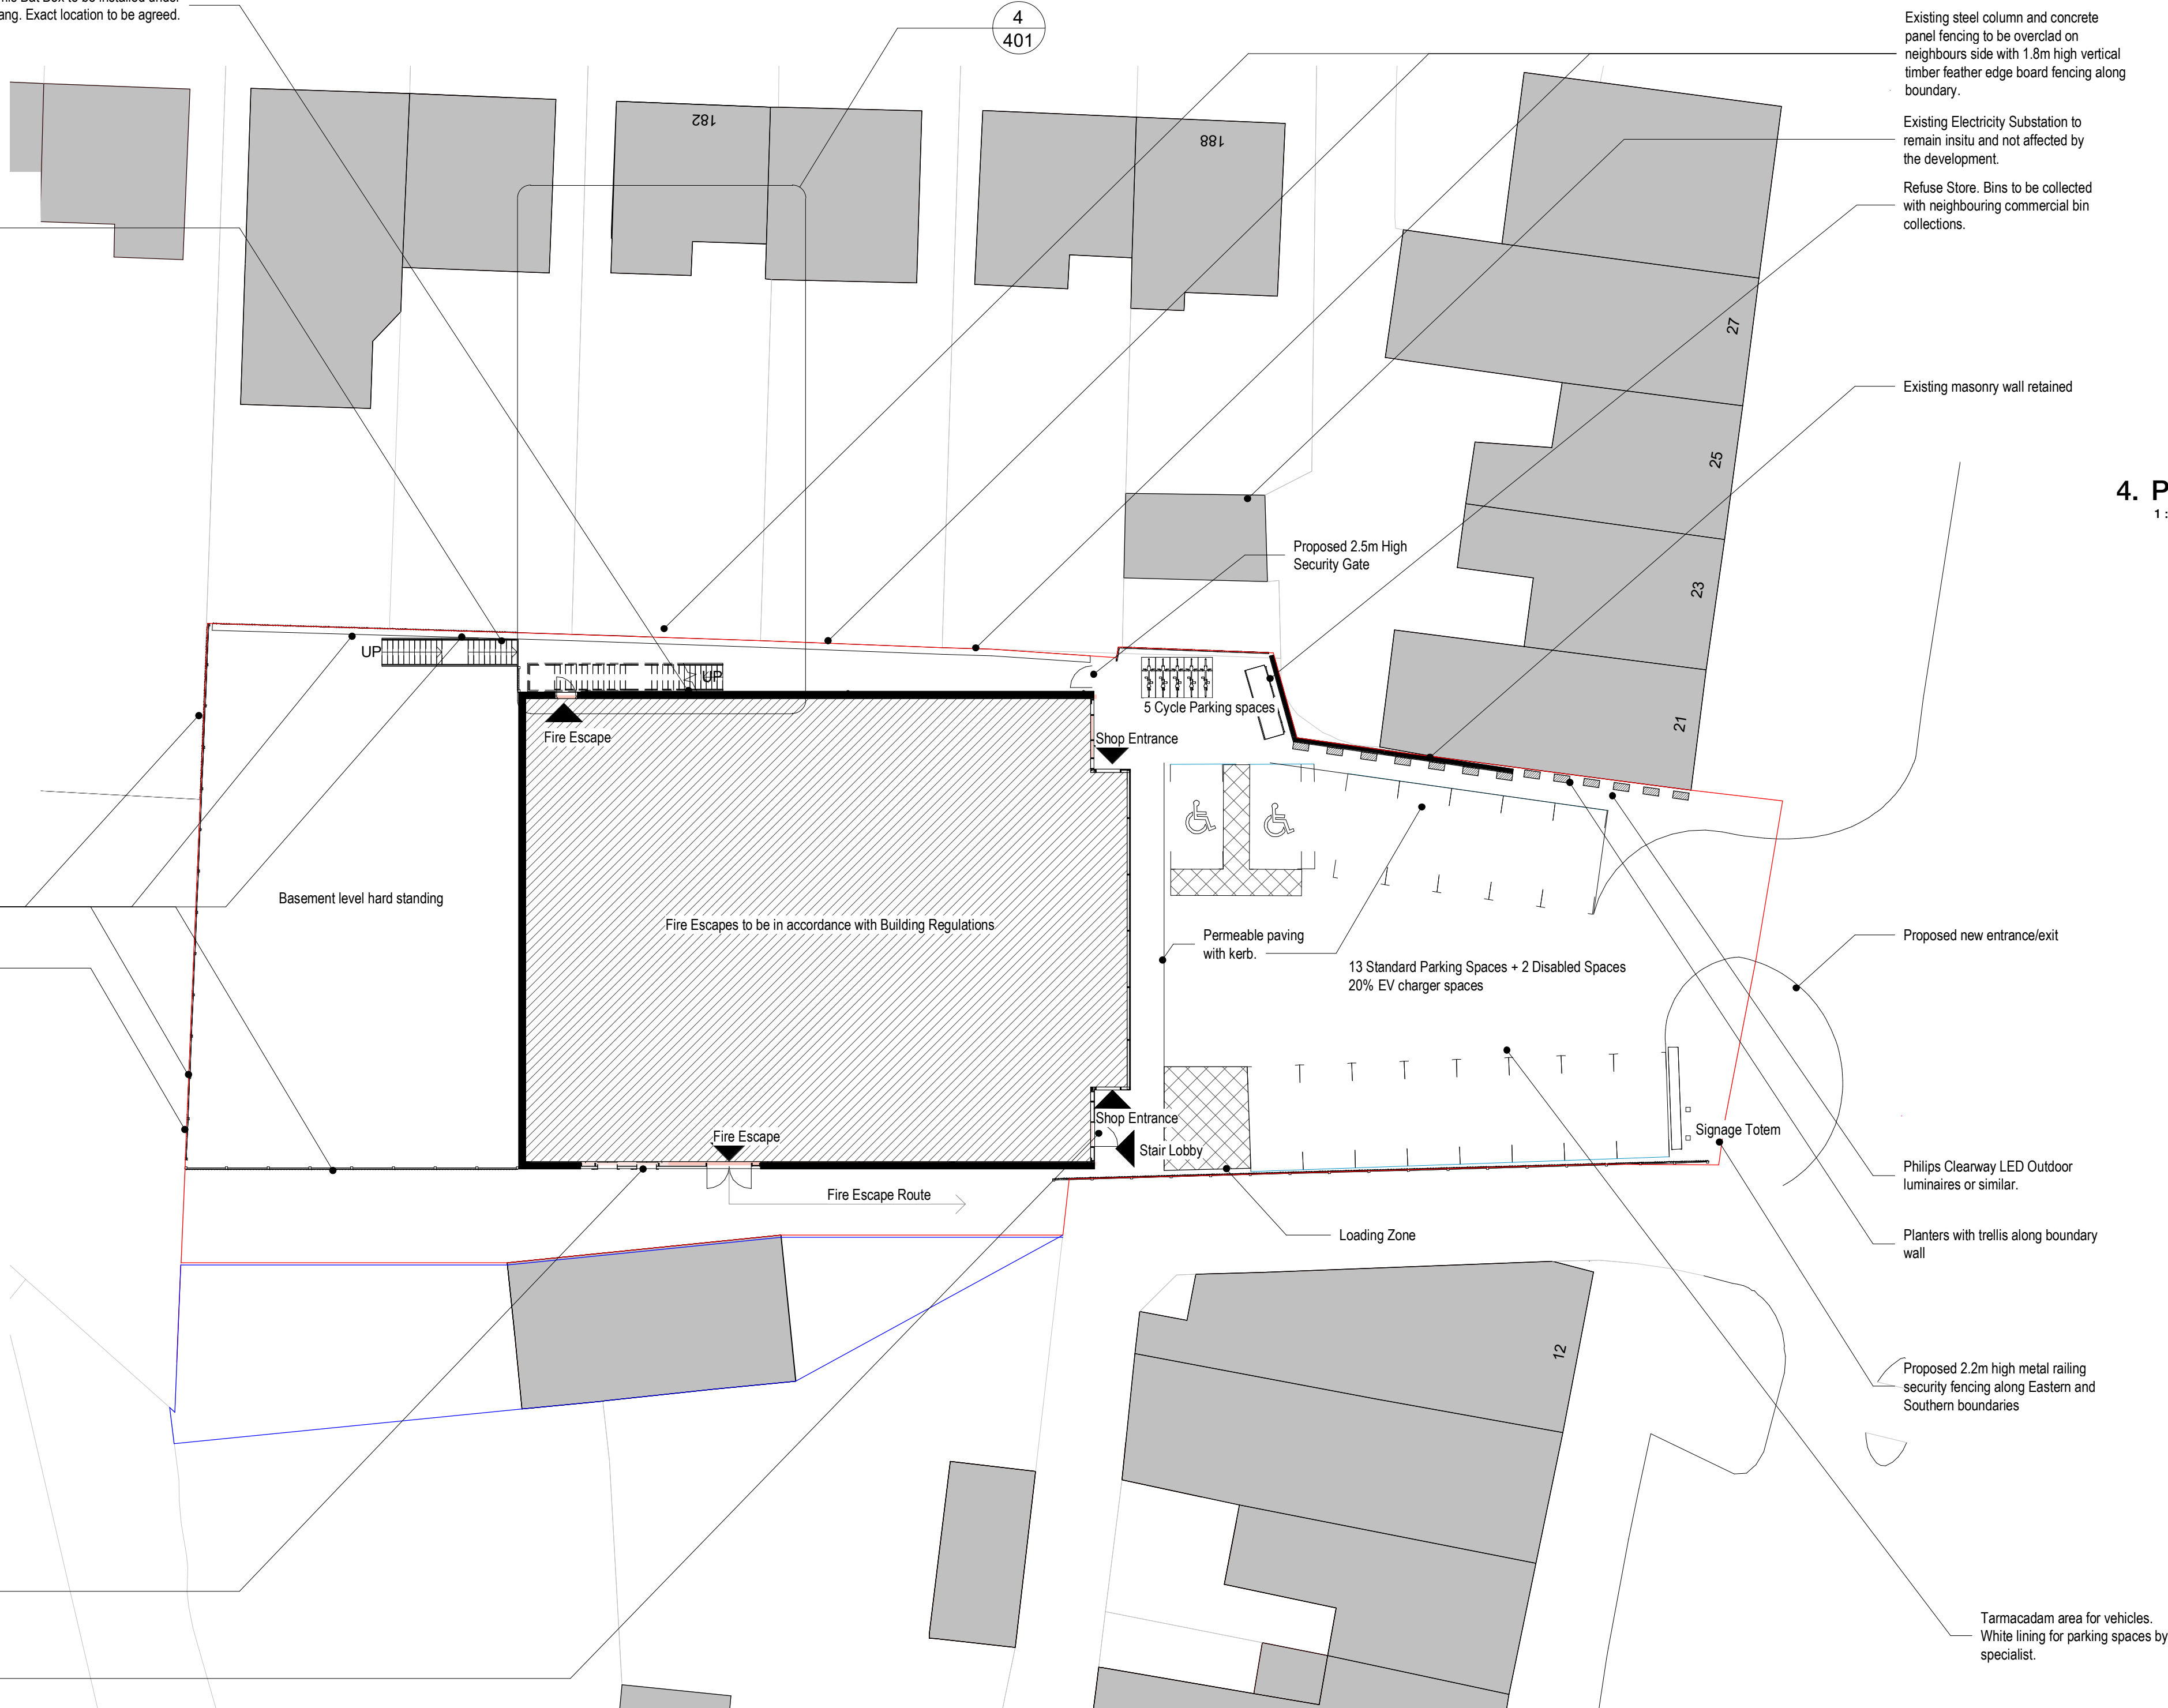

Existing steel column and concrete panel fencing to be overlaid on neighbours side with 1.8m high vertical timber feather edge board fencing along boundary.

Existing Electricity Substation to remain insitu and not affected by the development.

Refuse Store. Bins to be collected with neighbouring commercial bin collections.

Existing masonry wall retained


Proposed new entrance/exit

Philips Cleanway LED Outdoor luminaires or similar.

Planters with trellis along boundary wall

Proposed 2.2m high metal railing security fencing along Eastern and Southern boundaries

Tarmacadam area for vehicles. White lining for parking spaces by specialist.

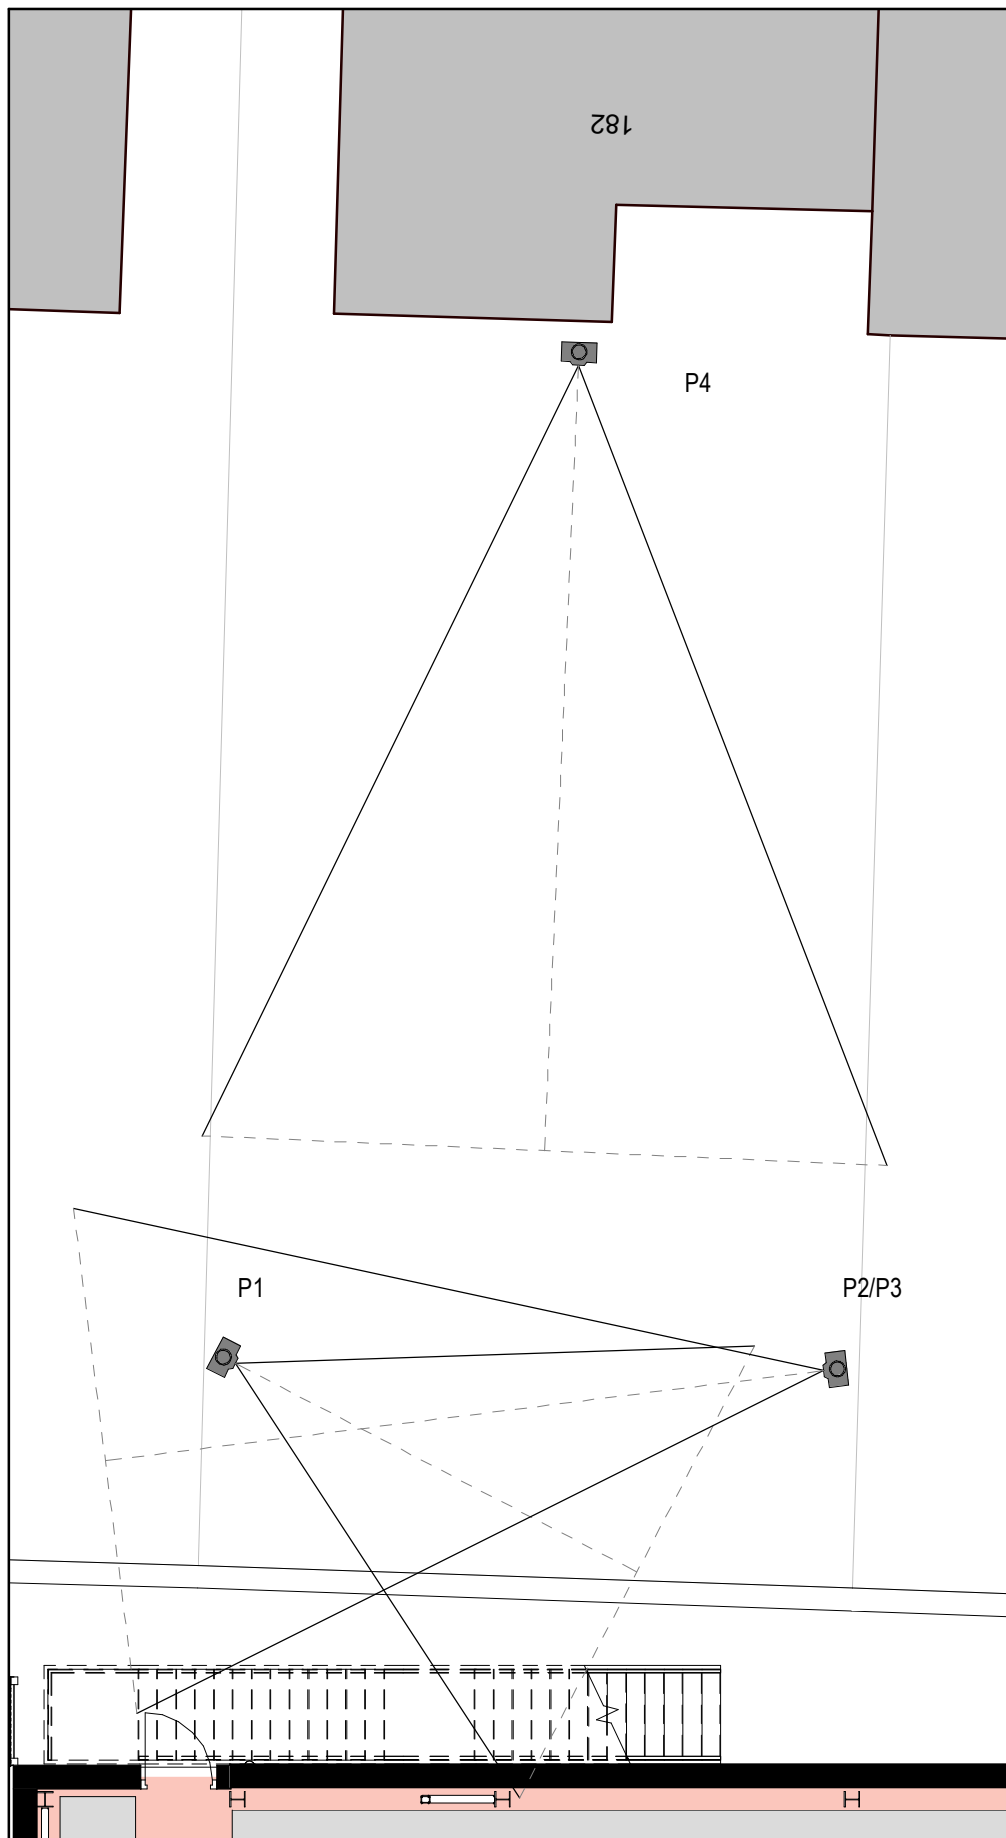

4. Photograph Key Plan

1 : 100



REV	DESCRIPTION	BY	DATE
7	Bat Box Installed	SP	28/11/25
6	Rev. steel to perimeter	SP	28/11/25
5	Highway layout	SP	28/11/25
4	Drainage Details	SP	28/11/25
3	Planting Details	SP	28/11/25
2	Client Review	SP	28/11/25
1	Security Review	SP	28/11/25

PROJECT	Unimore	SCALE	As Indicated	DATE	03 NOV 2023	DRAWN BY	SP
CLIENT	Unimore Ltd	STATUS	PLANNING				
TITLE	Landscaping Plan - Illustrated	PROJECT NO.	DA14079.2.	DRAWING NO.	401.	REV.	7
NOTES	THIS DRAWING MUST NOT BE REPRODUCED WITHOUT WRITTEN CONSENT. ALL OWNERSHIP AND INTELLECTUAL RIGHTS ARE RESERVED AND WILL REMAIN THE PROPERTY OF DEBTAL ARCHITECTURE. ANY UNAUTHORIZED USE OR REPRODUCTION OF THIS DRAWING WILL BE CONSIDERED A BREACH OF THE AGREEMENT AND WILL BE PROSECUTED TO THE FULL EXTENT OF THE LAW. DEBTAL ARCHITECTURE IS NOT RESPONSIBLE FOR ANY DAMAGE OR LOSS OF ANY KIND, INCLUDING BUT NOT LIMITED TO, LOSS OF PROFITS, DATA, OR REPUTATION, ARISING FROM THE USE OF THIS DRAWING. ALL DIMENSIONS AND SPECIFICATIONS ARE GIVEN AS APPROXIMATE AND SHOULD BE VERIFIED BY THE CLIENT. DEBTAL ARCHITECTURE IS NOT RESPONSIBLE FOR ANY DAMAGE OR LOSS OF ANY KIND, INCLUDING BUT NOT LIMITED TO, LOSS OF PROFITS, DATA, OR REPUTATION, ARISING FROM THE USE OF THIS DRAWING. ALL DIMENSIONS AND SPECIFICATIONS ARE GIVEN AS APPROXIMATE AND SHOULD BE VERIFIED BY THE CLIENT.						

