



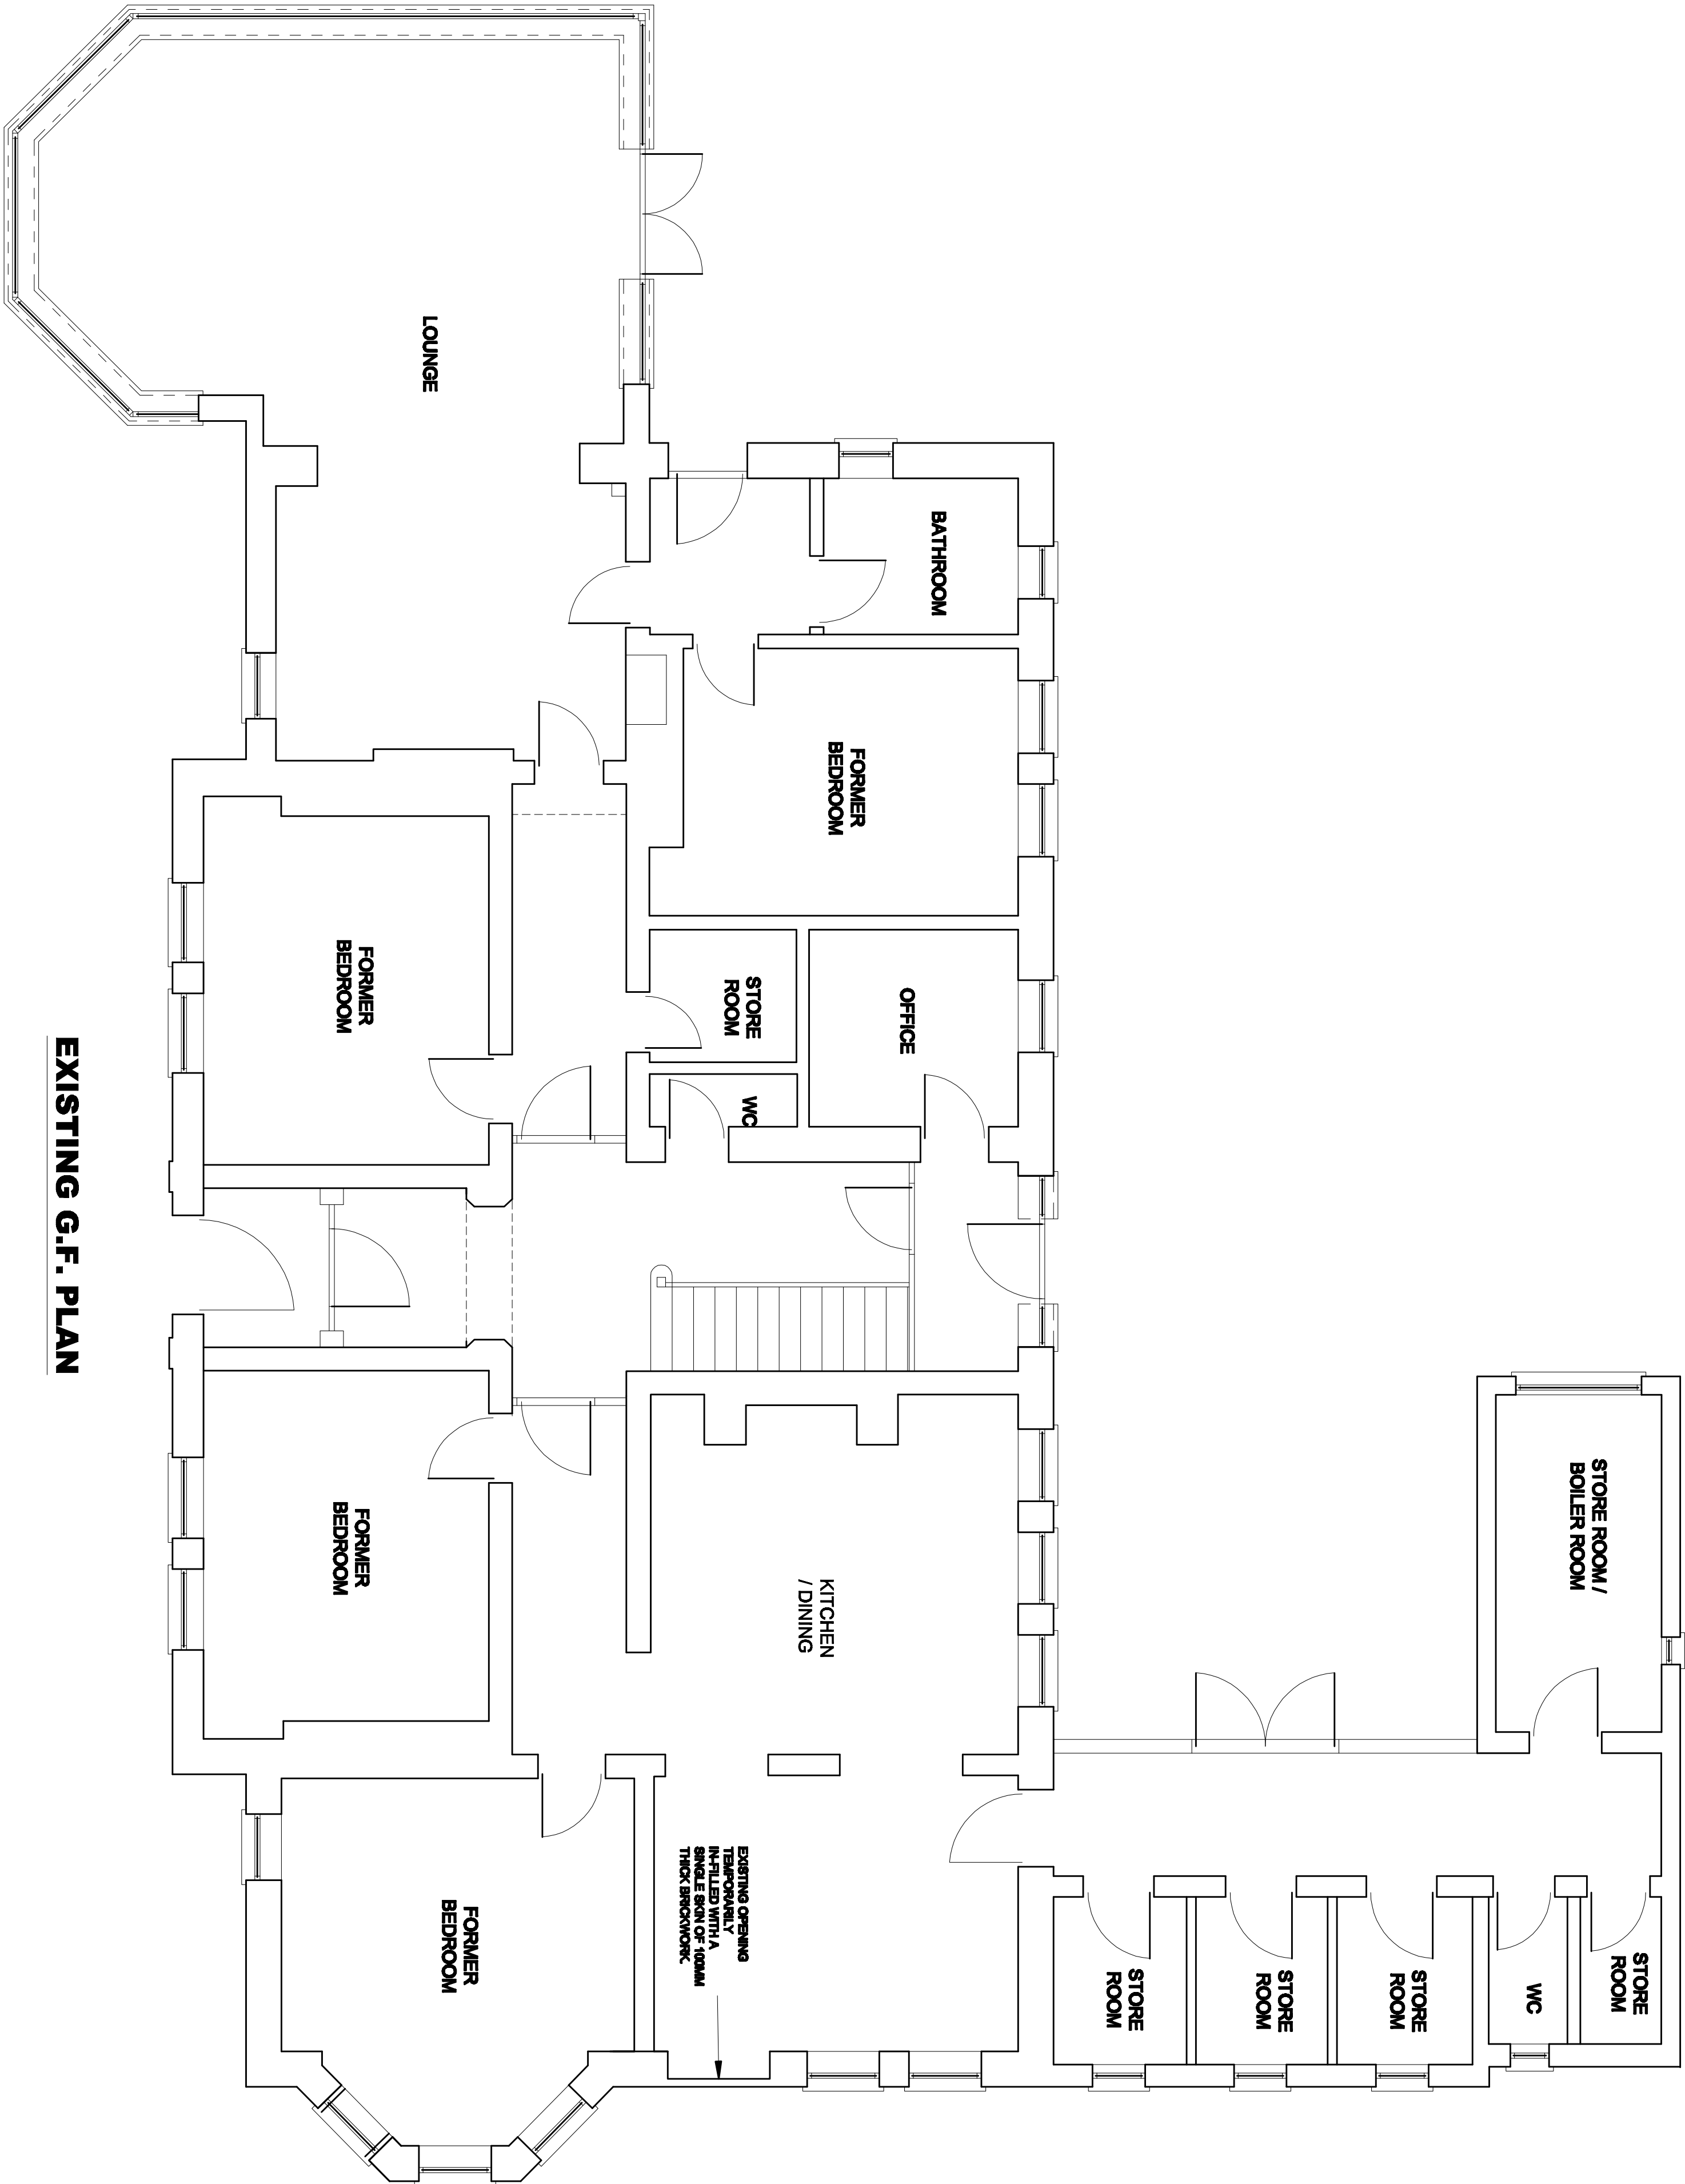

EXISTING G.F. PLAN

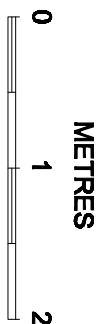

SCALE 1:50

REV	DESCRIPTION	DATE
1	INDLEY BUILDING CONSULTANTS	
2	DESIGNS 55, SOMERTON ROAD	
3	LIMITED BOLTON BL2 6LN	
4	TEL 01204 393142	

CHANGE OF USE TO HOUSE
KNOWSLEY HOUSE
KNOWSLEY ROAD
ANSWORTH BOLTON
BL2 5PT

EXISTING G.F. PLAN
DATE 6 JUL 2020
SCALE 1:50
SHEET 01