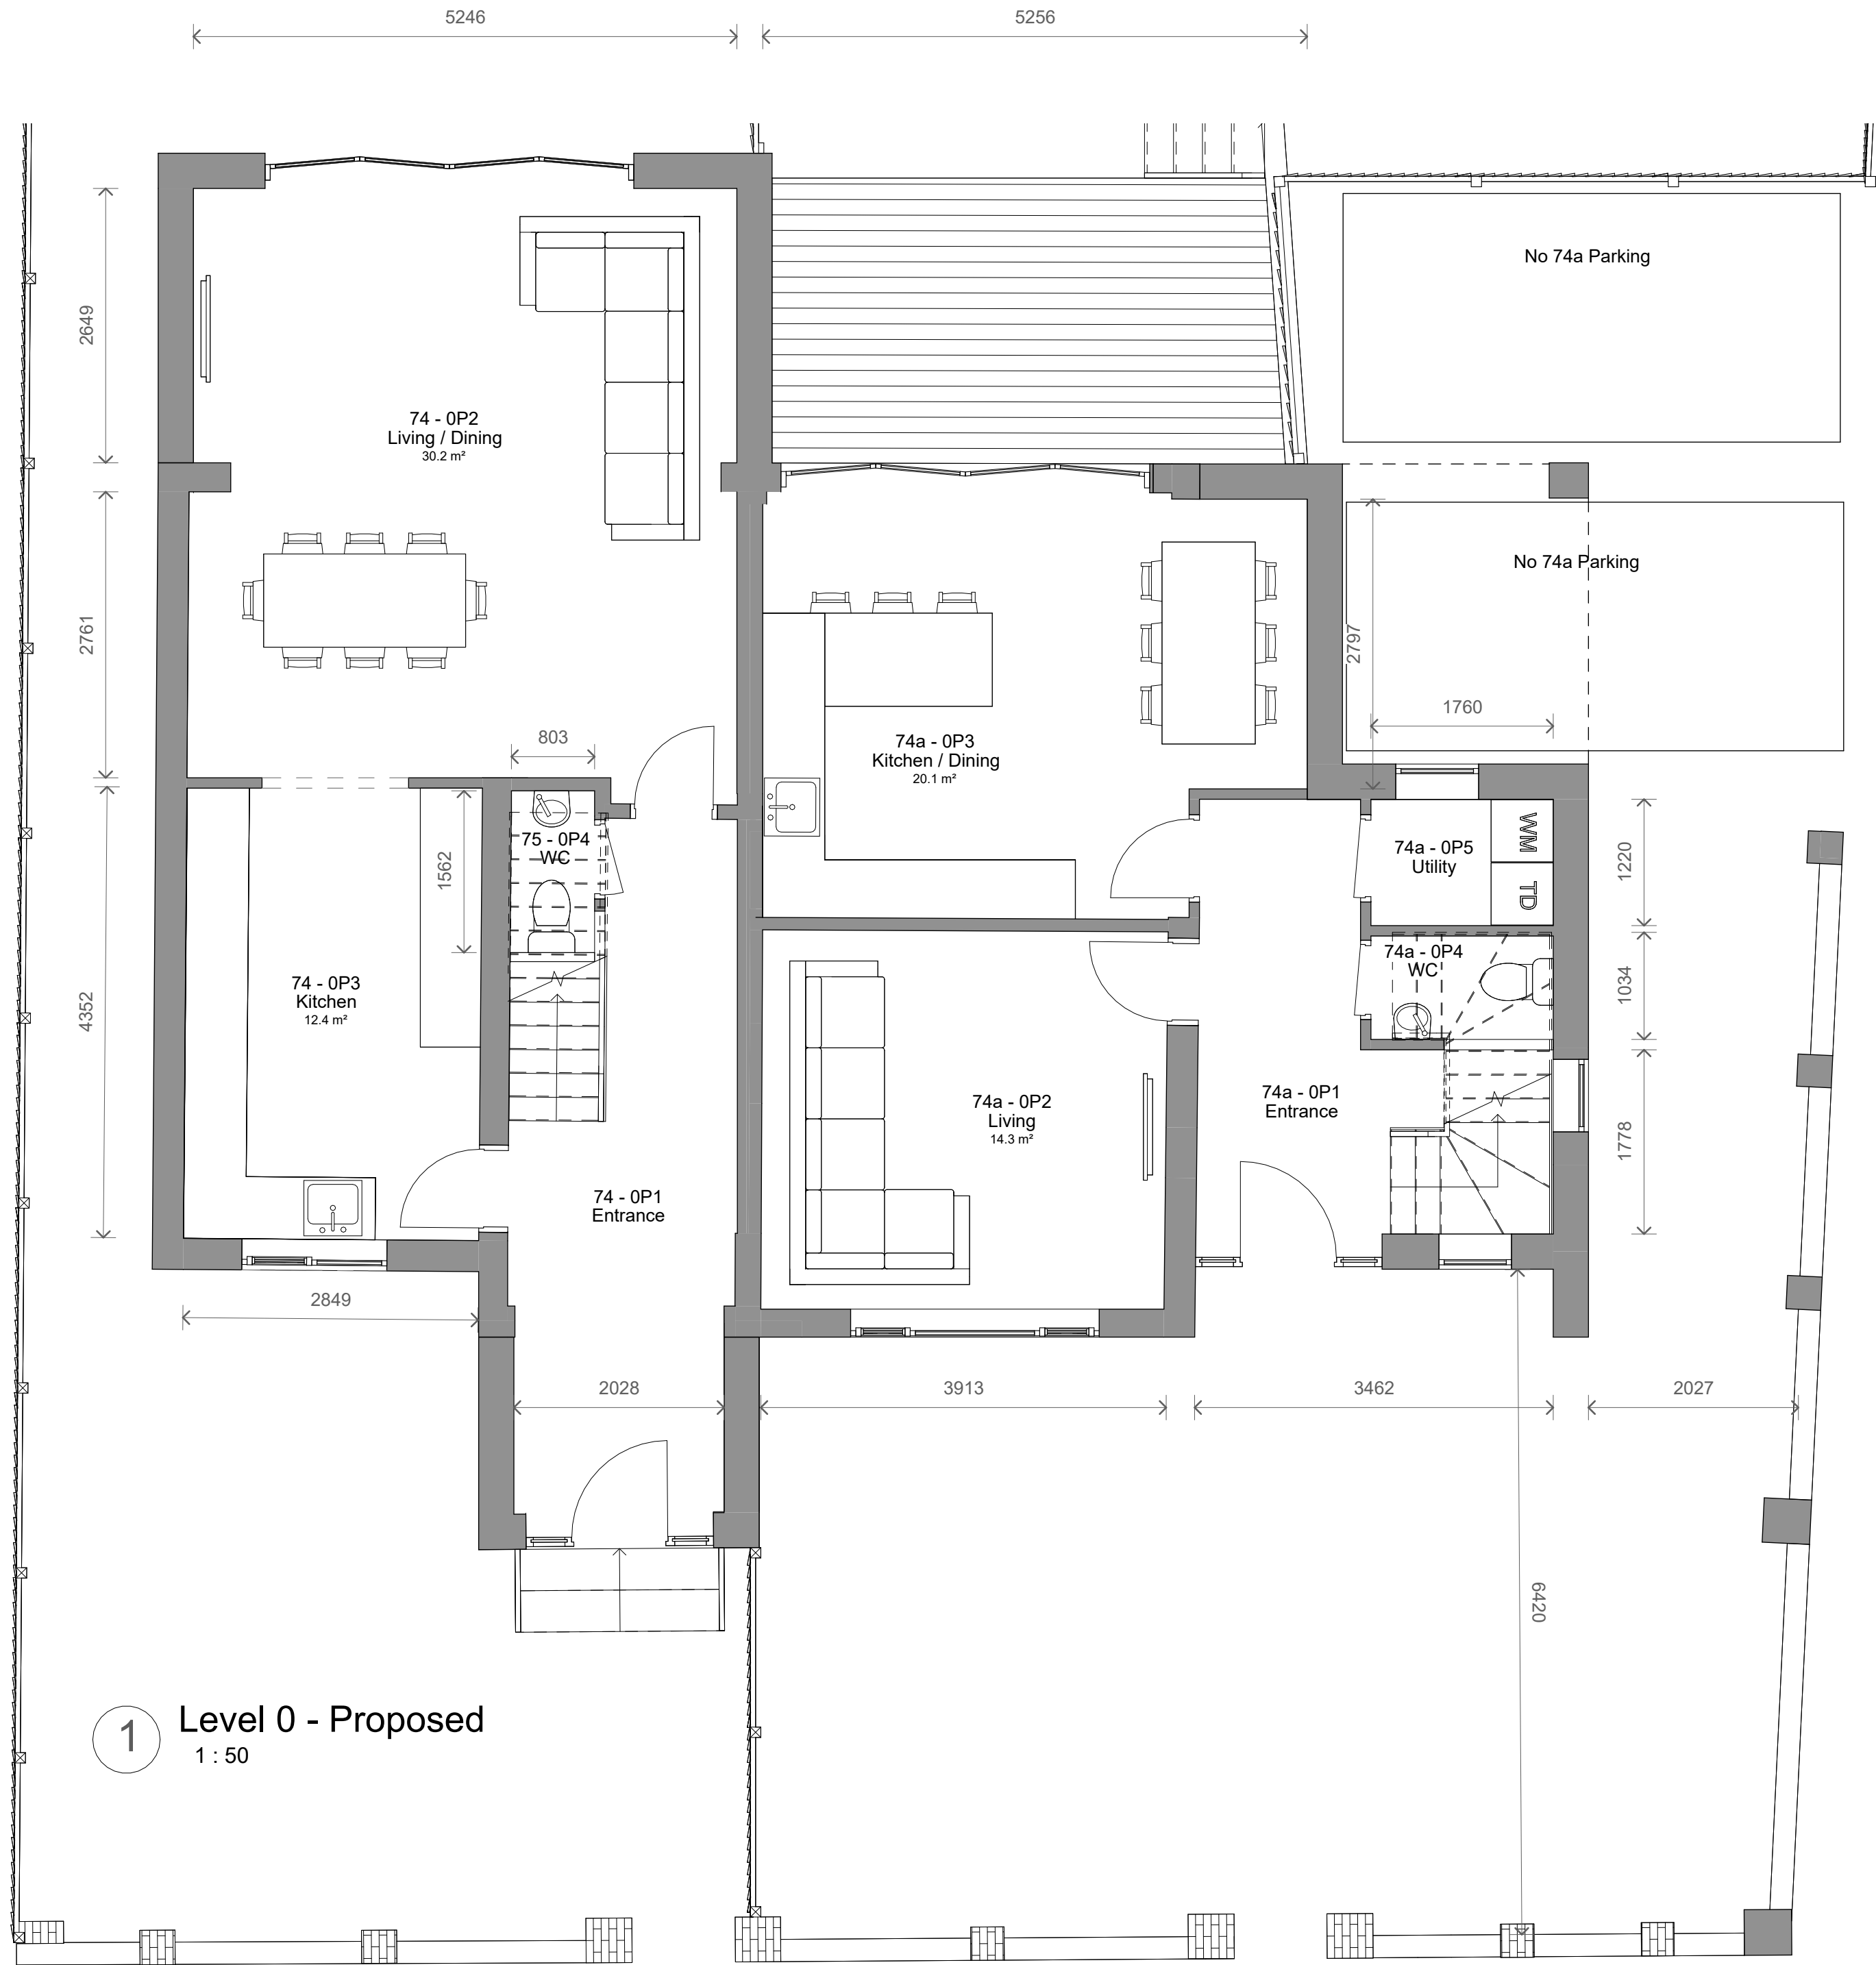


3	Pre App	19/08/2025	CB
2	Revised Street Entrance	07/08/2025	CB
1	Revised Design	06/08/2025	CB
No.	Description	Date	Initial

PROJECT		74 Sheepfoot Lane	
TITLE			
Proposed Plans			
STATUS			
DESIGN			
DRAWN BY	DATE	SCALE (@ A1)	
CB	31/07/2025	1 : 50	
PROJECT NUMBER	DRAWING NUMBER	REV	
GSS25133	003	3	
GOLD SKETCH S T U D I O S www.goldsketch.co.ukinfo@goldsketch.co.uk0161 792 9595			
NOTES			
© COPYRIGHT - ALL RIGHTS RESERVED.			
THIS DRAWING MUST NOT BE REPRODUCED WITHOUT PRIOR WRITTEN CONSENT.			
DRAWING THIS PLAN FOR THE BUILDING SKETCH ONLY.			
ALL DIMENSIONS AND SETTING OUT SHALL BE CHECKED AND CONFIRMED ON SITE. ANY DISCREPANCIES TO BE REPORTED TO THE DRAUGHTSMAN IMMEDIATELY.			
THIS DRAWING IS THE PROPERTY OF GOLD SKETCH AND SHOULD NOT BE REPRODUCED OR TRANSMITTED IN ANY FORM OR BY ANY MEANS, ELECTRONIC OR MECHANICAL, INCLUDING PHOTOCOPYING, RECORDING, OR BY ANY INFORMATION STORAGE AND RETRIEVAL SYSTEM, WITHOUT THE WRITTEN PERMISSION OF GOLD SKETCH.			
ALL DIMENSIONS AND DISTANCES ARE IN METRES UNLESS OTHERWISE STATED.			