

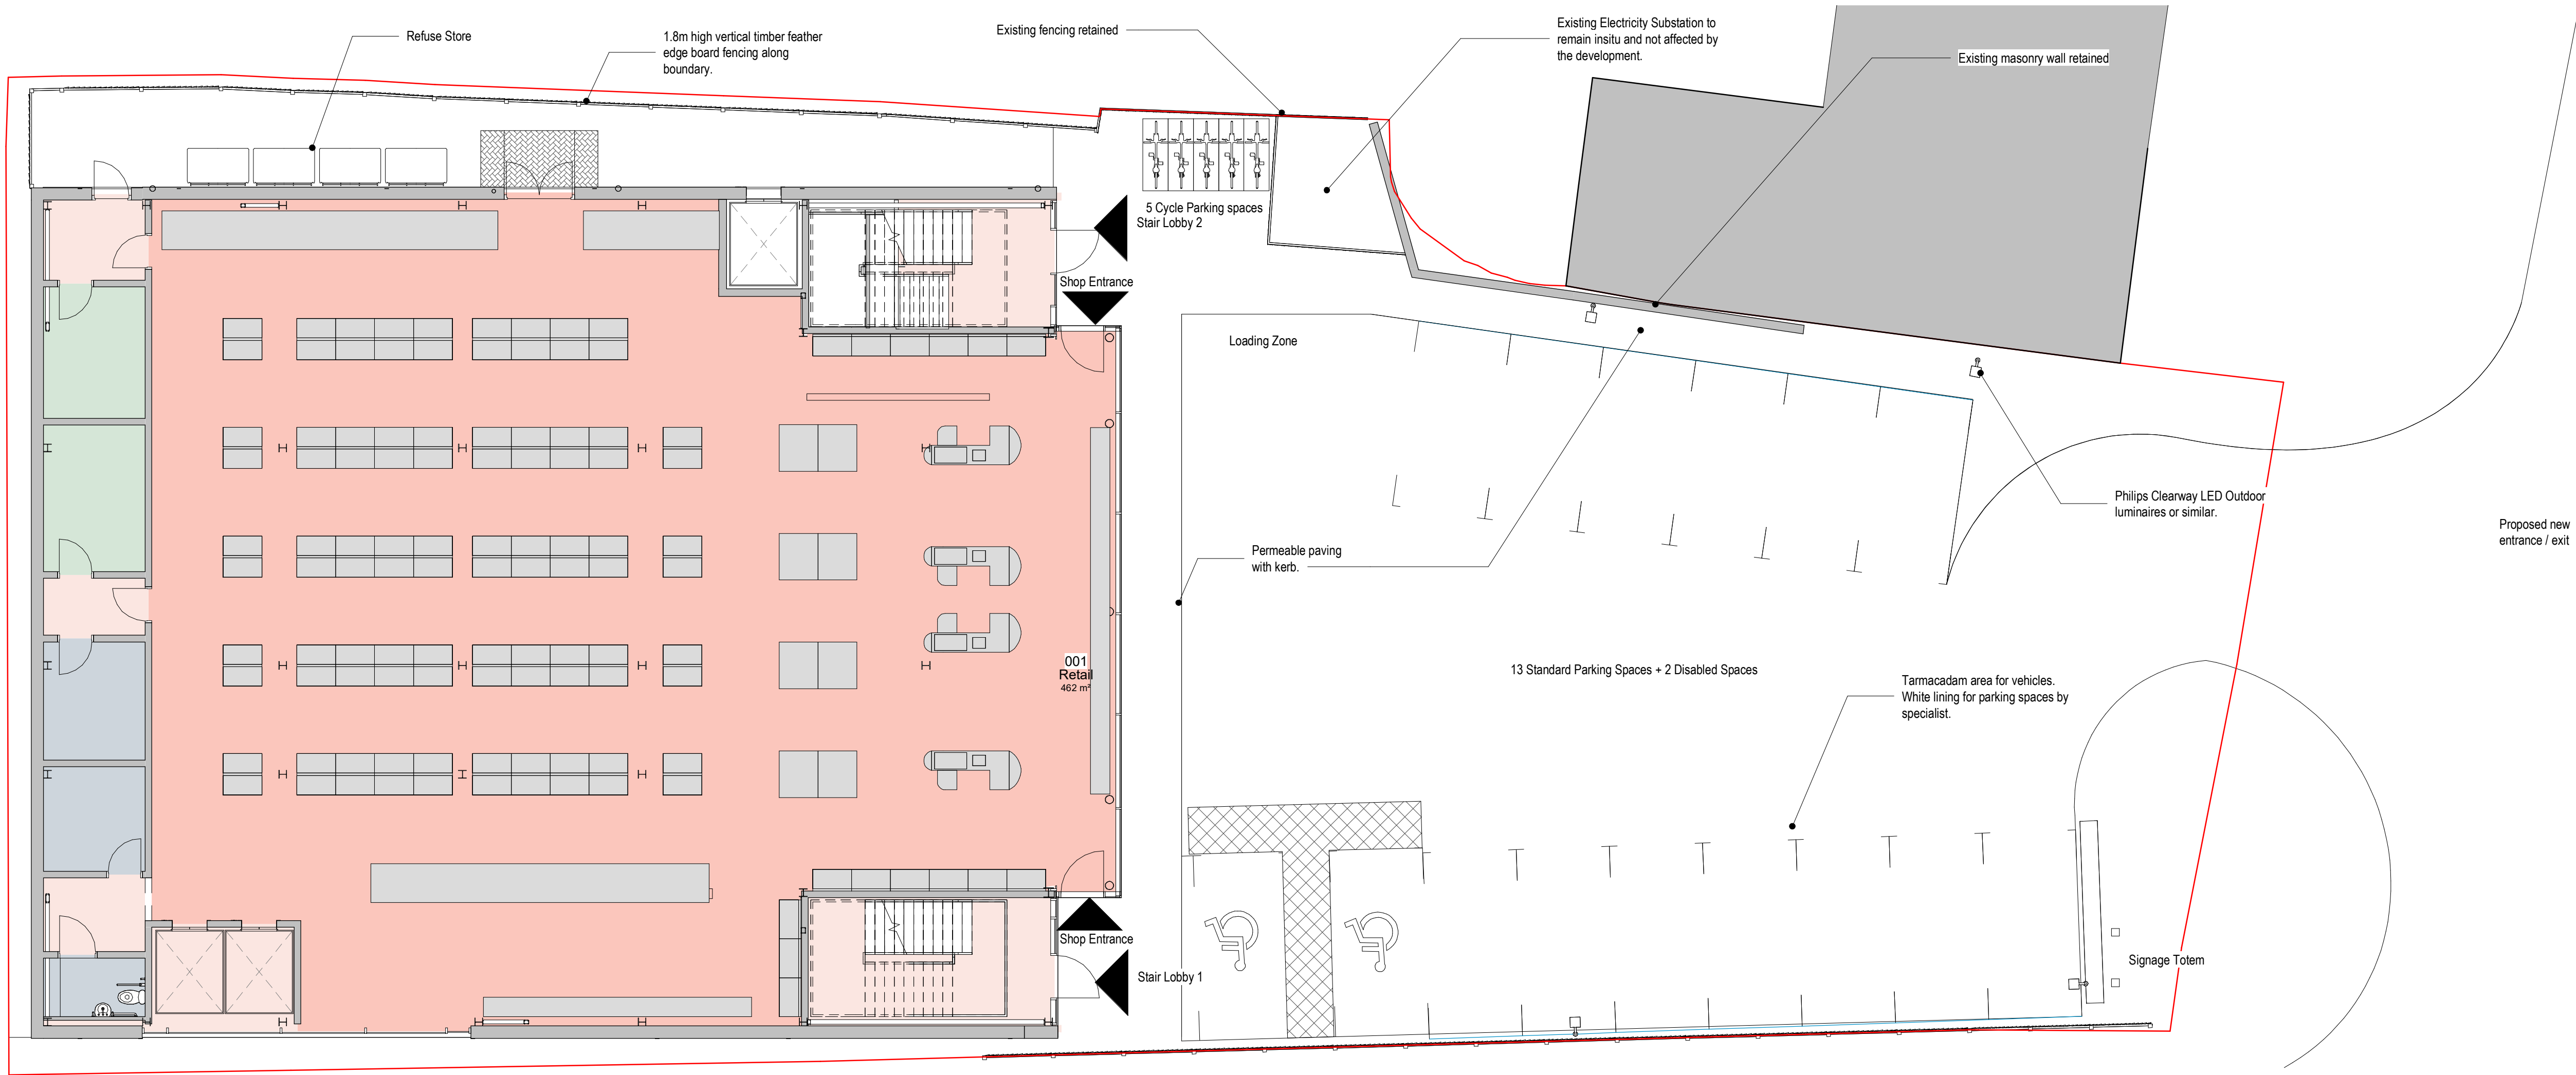


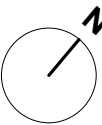

1. Level 0 - Landscaping - Level 0
1 : 100

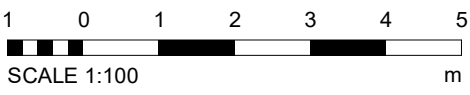

REV	DESCRIPTION	BY	DATE	
PROJECT	SCALE @ A1	DATE	DRAWN BY	
Unimore	1 : 100	01 NOV 2018	SA	
CLIENT	STATUS			
Unimore Ltd	PLANNING			
TITLE	PROJECT NO.	DRAWING NO.	REV	
Landscape Plan - Level 0	DA14079.2.	083.	4	
NOTES				
THIS DRAWING MUST NOT BE REPRODUCED WITHOUT WRITTEN CONSENT.				
