


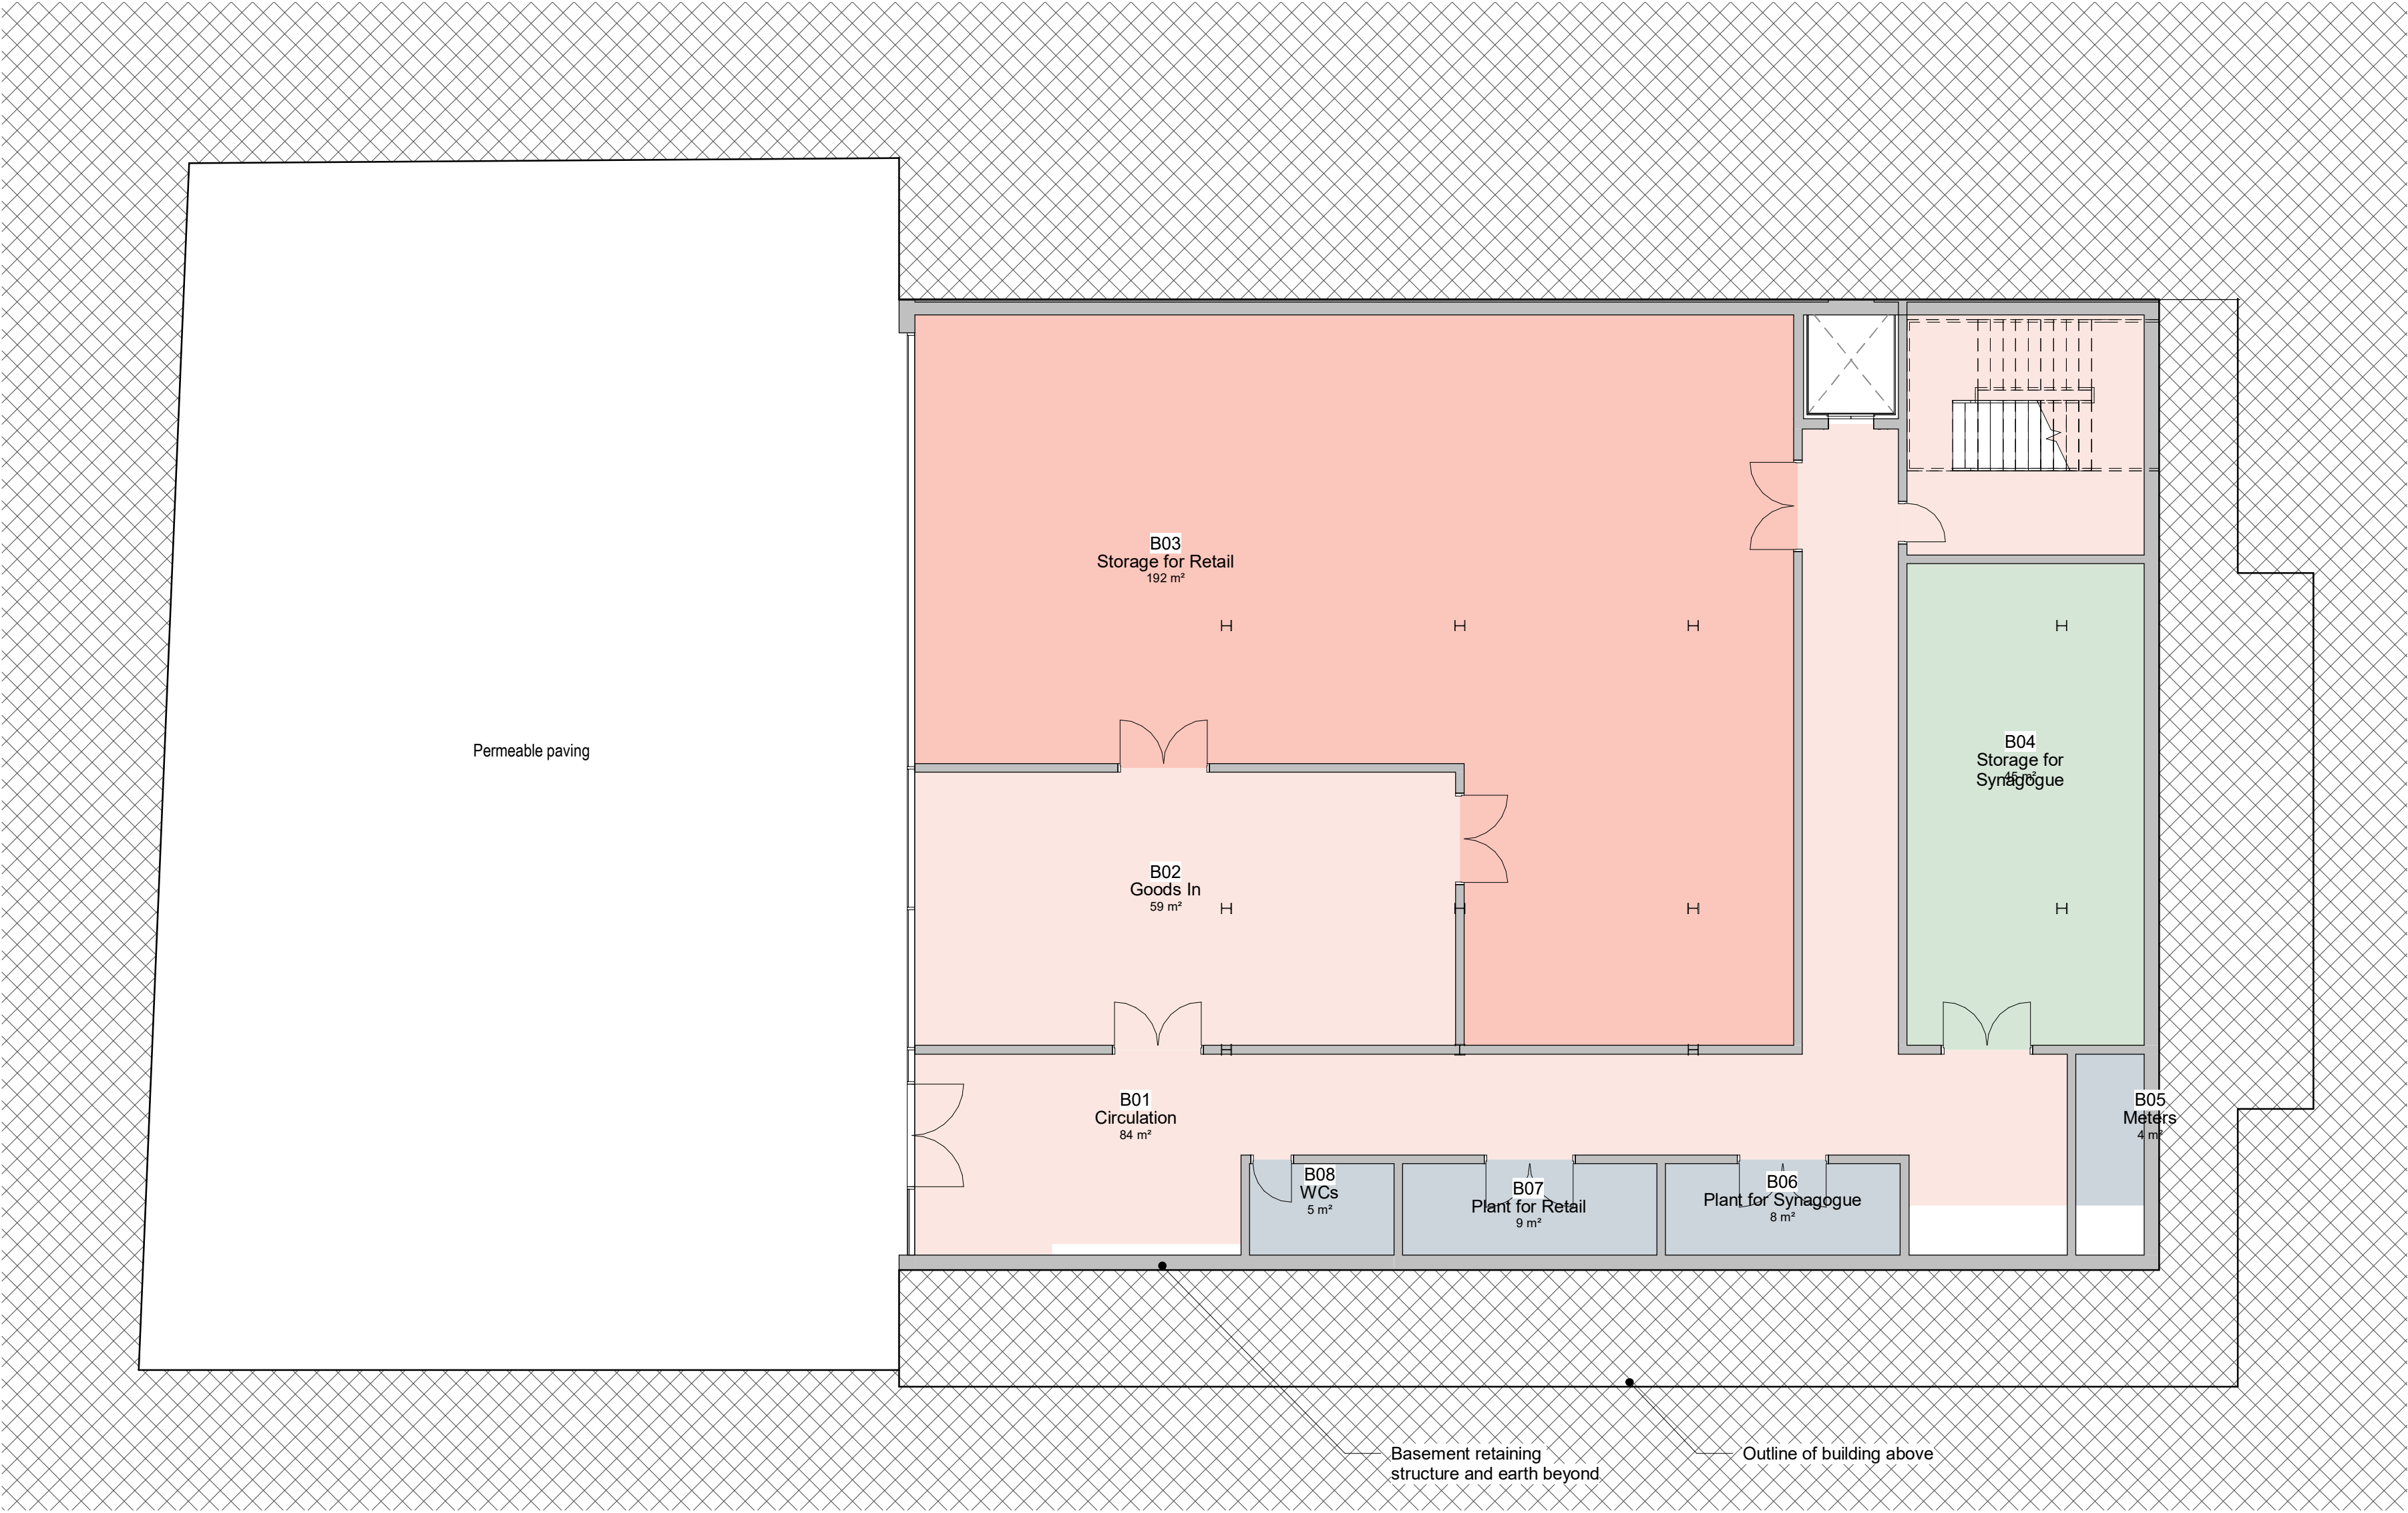

1. Level B1 - GA Proposed
1 : 100

1		Planning Amendment	SP 11/07/22	
PROJECT	SCALE @ A1	DATE	DATE	BY DATE
Unimore	1 : 100	28 APR 2022	SP	
CLIENT	STATUS			
Unimore Ltd	PLANNING			
TITLE	PROJECT NO.	DRAWING NO.	REV.	
Landscape Plan - Level B1	DA14079.2.	084.	1	
NOTES				
DEBTAL ARCHITECTURE www.debtal.co.uk		THIS DRAWING MUST NOT BE REPRODUCED WITHOUT WRITTEN CONSENT DRAWING TO BE USED FOR THE STATUS INDICATED ONLY ALL DIMENSIONS AND MATERIALS SHALL BE CHECKED AND CONFIRMED IN THE AND CONSIDERED TO BE IN ACCORDANCE WITH THE IN ACCORDANCE WITH CURRENT STATUTORY LEGISLATION, RELEVANT CODES OF PRACTICE AND PREVIOUS AGREEMENTS. ALL DIMENSIONS ON THIS DRAWING ARE IN MILLIMETRES UNLESS OTHERWISE STATED.		