



Proposed Plan
Ground Floor

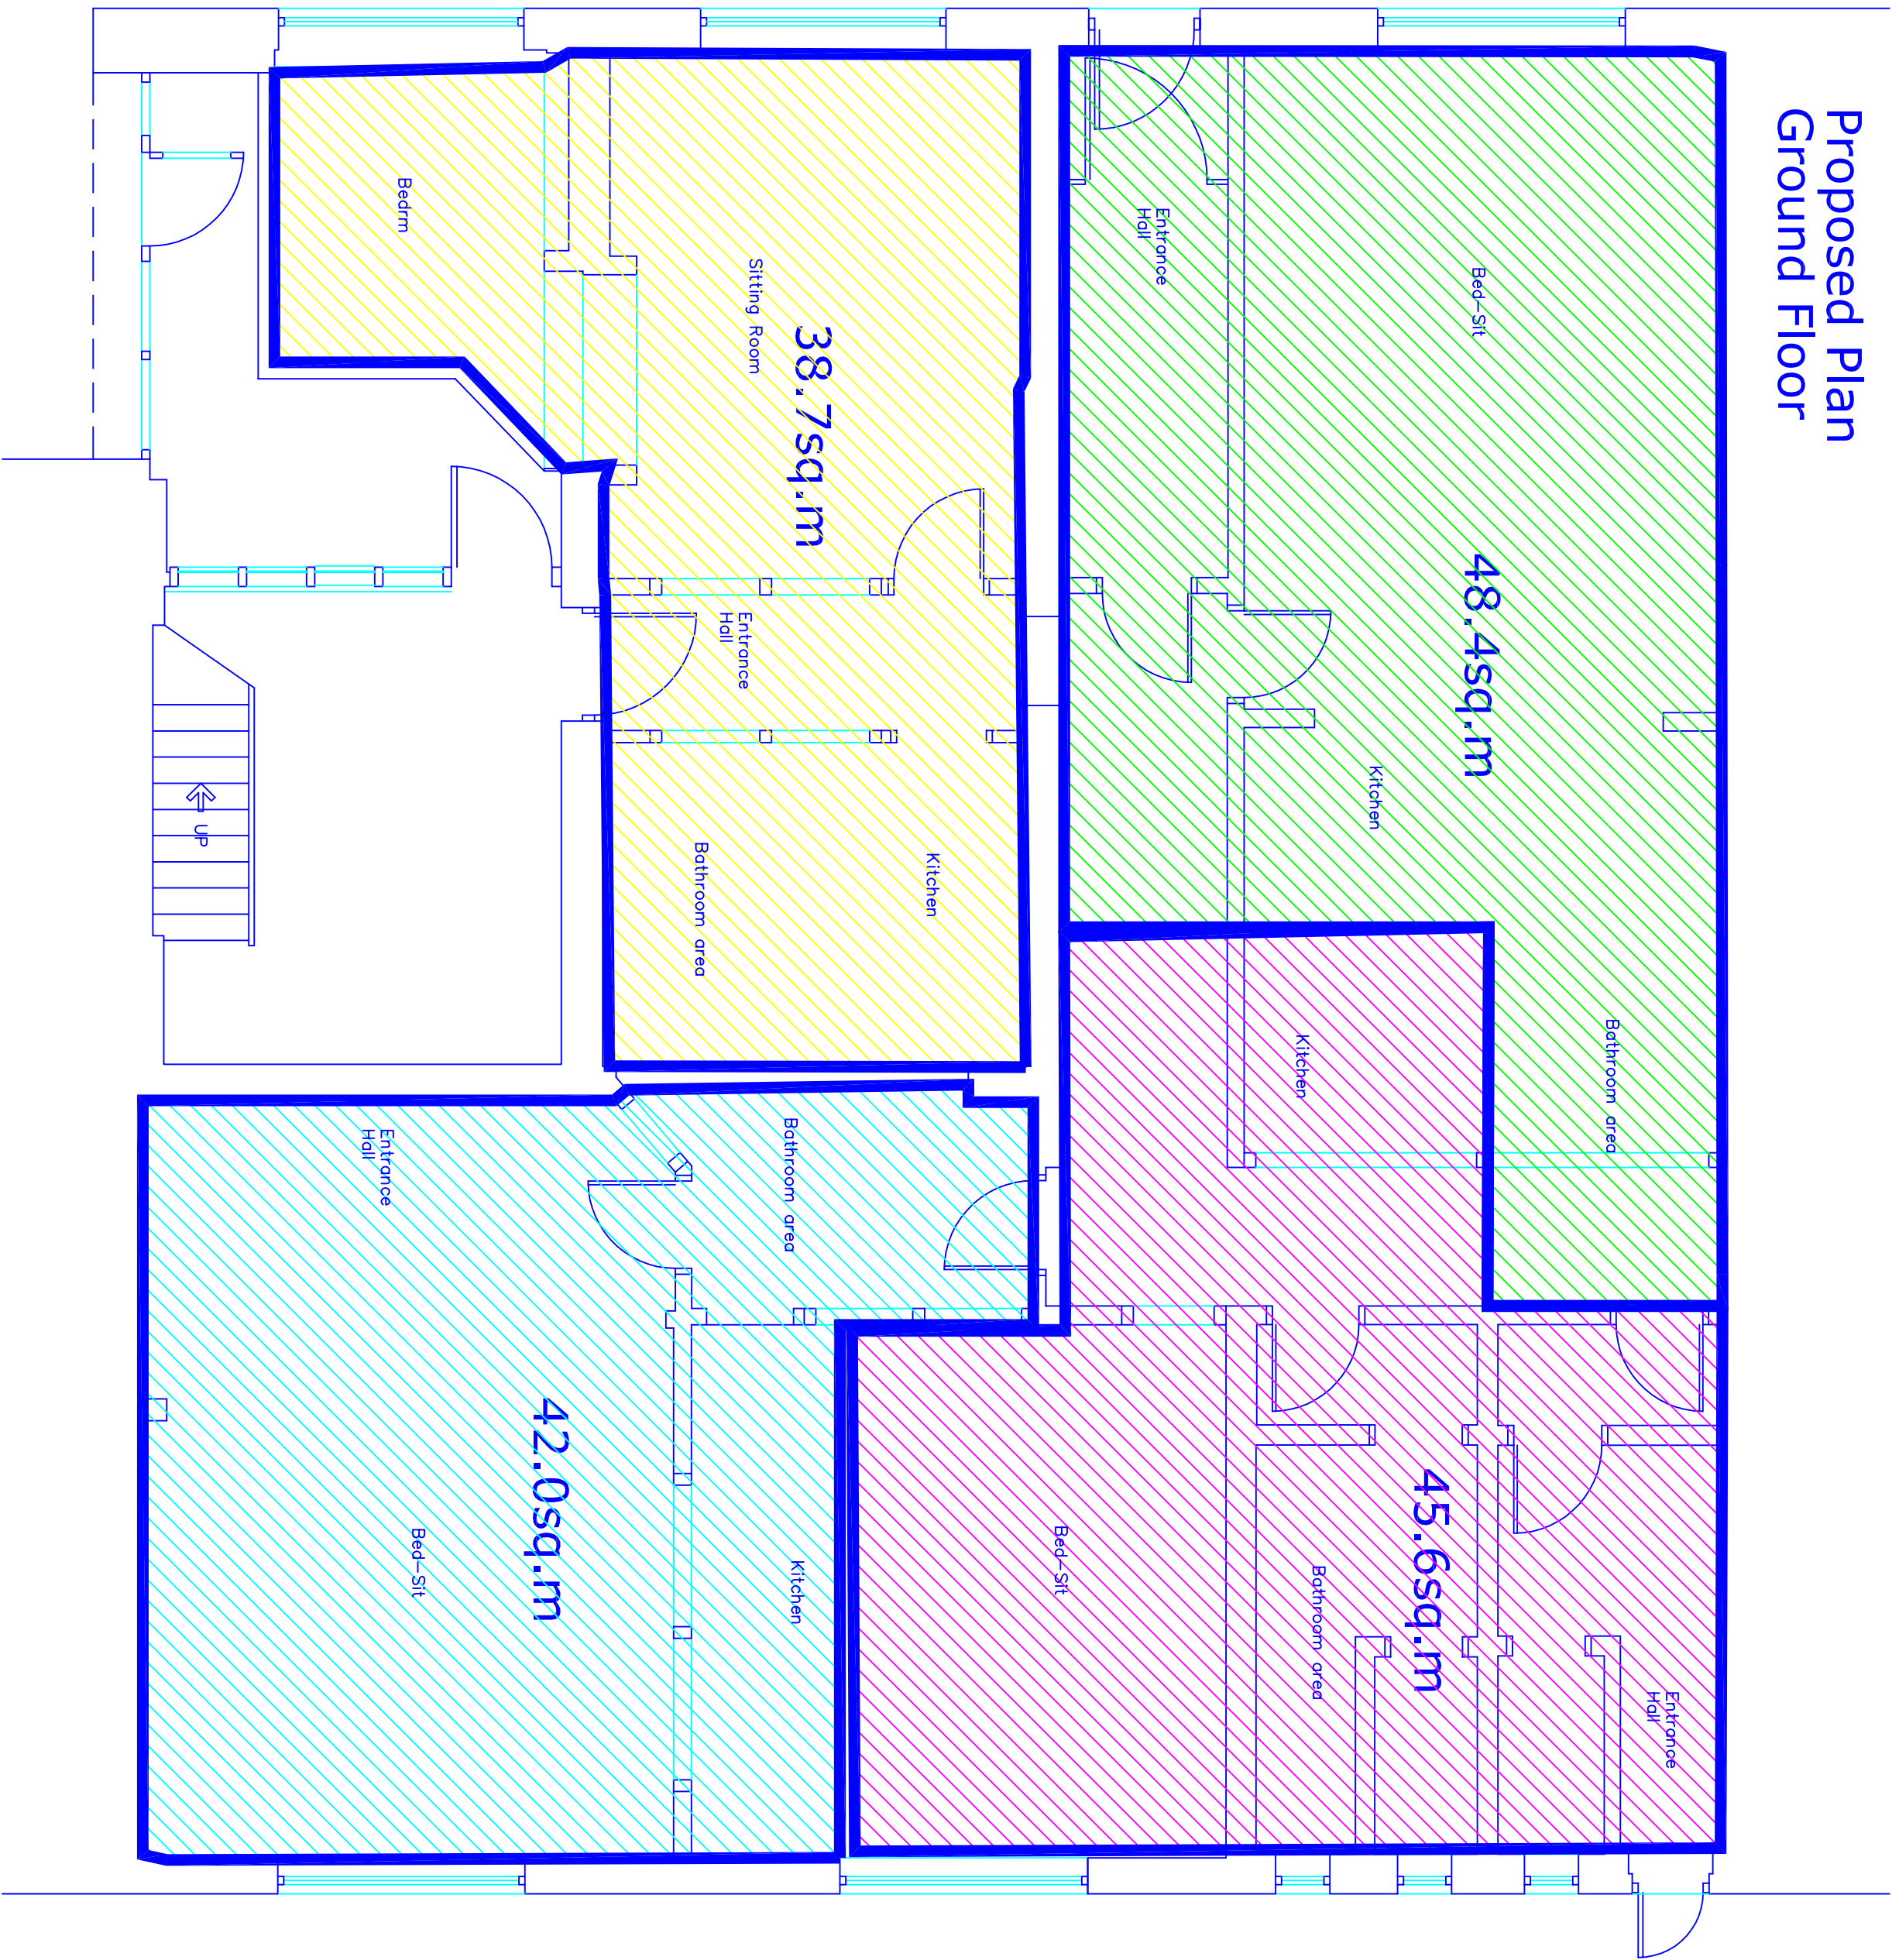

Proposed Plan
First Floor

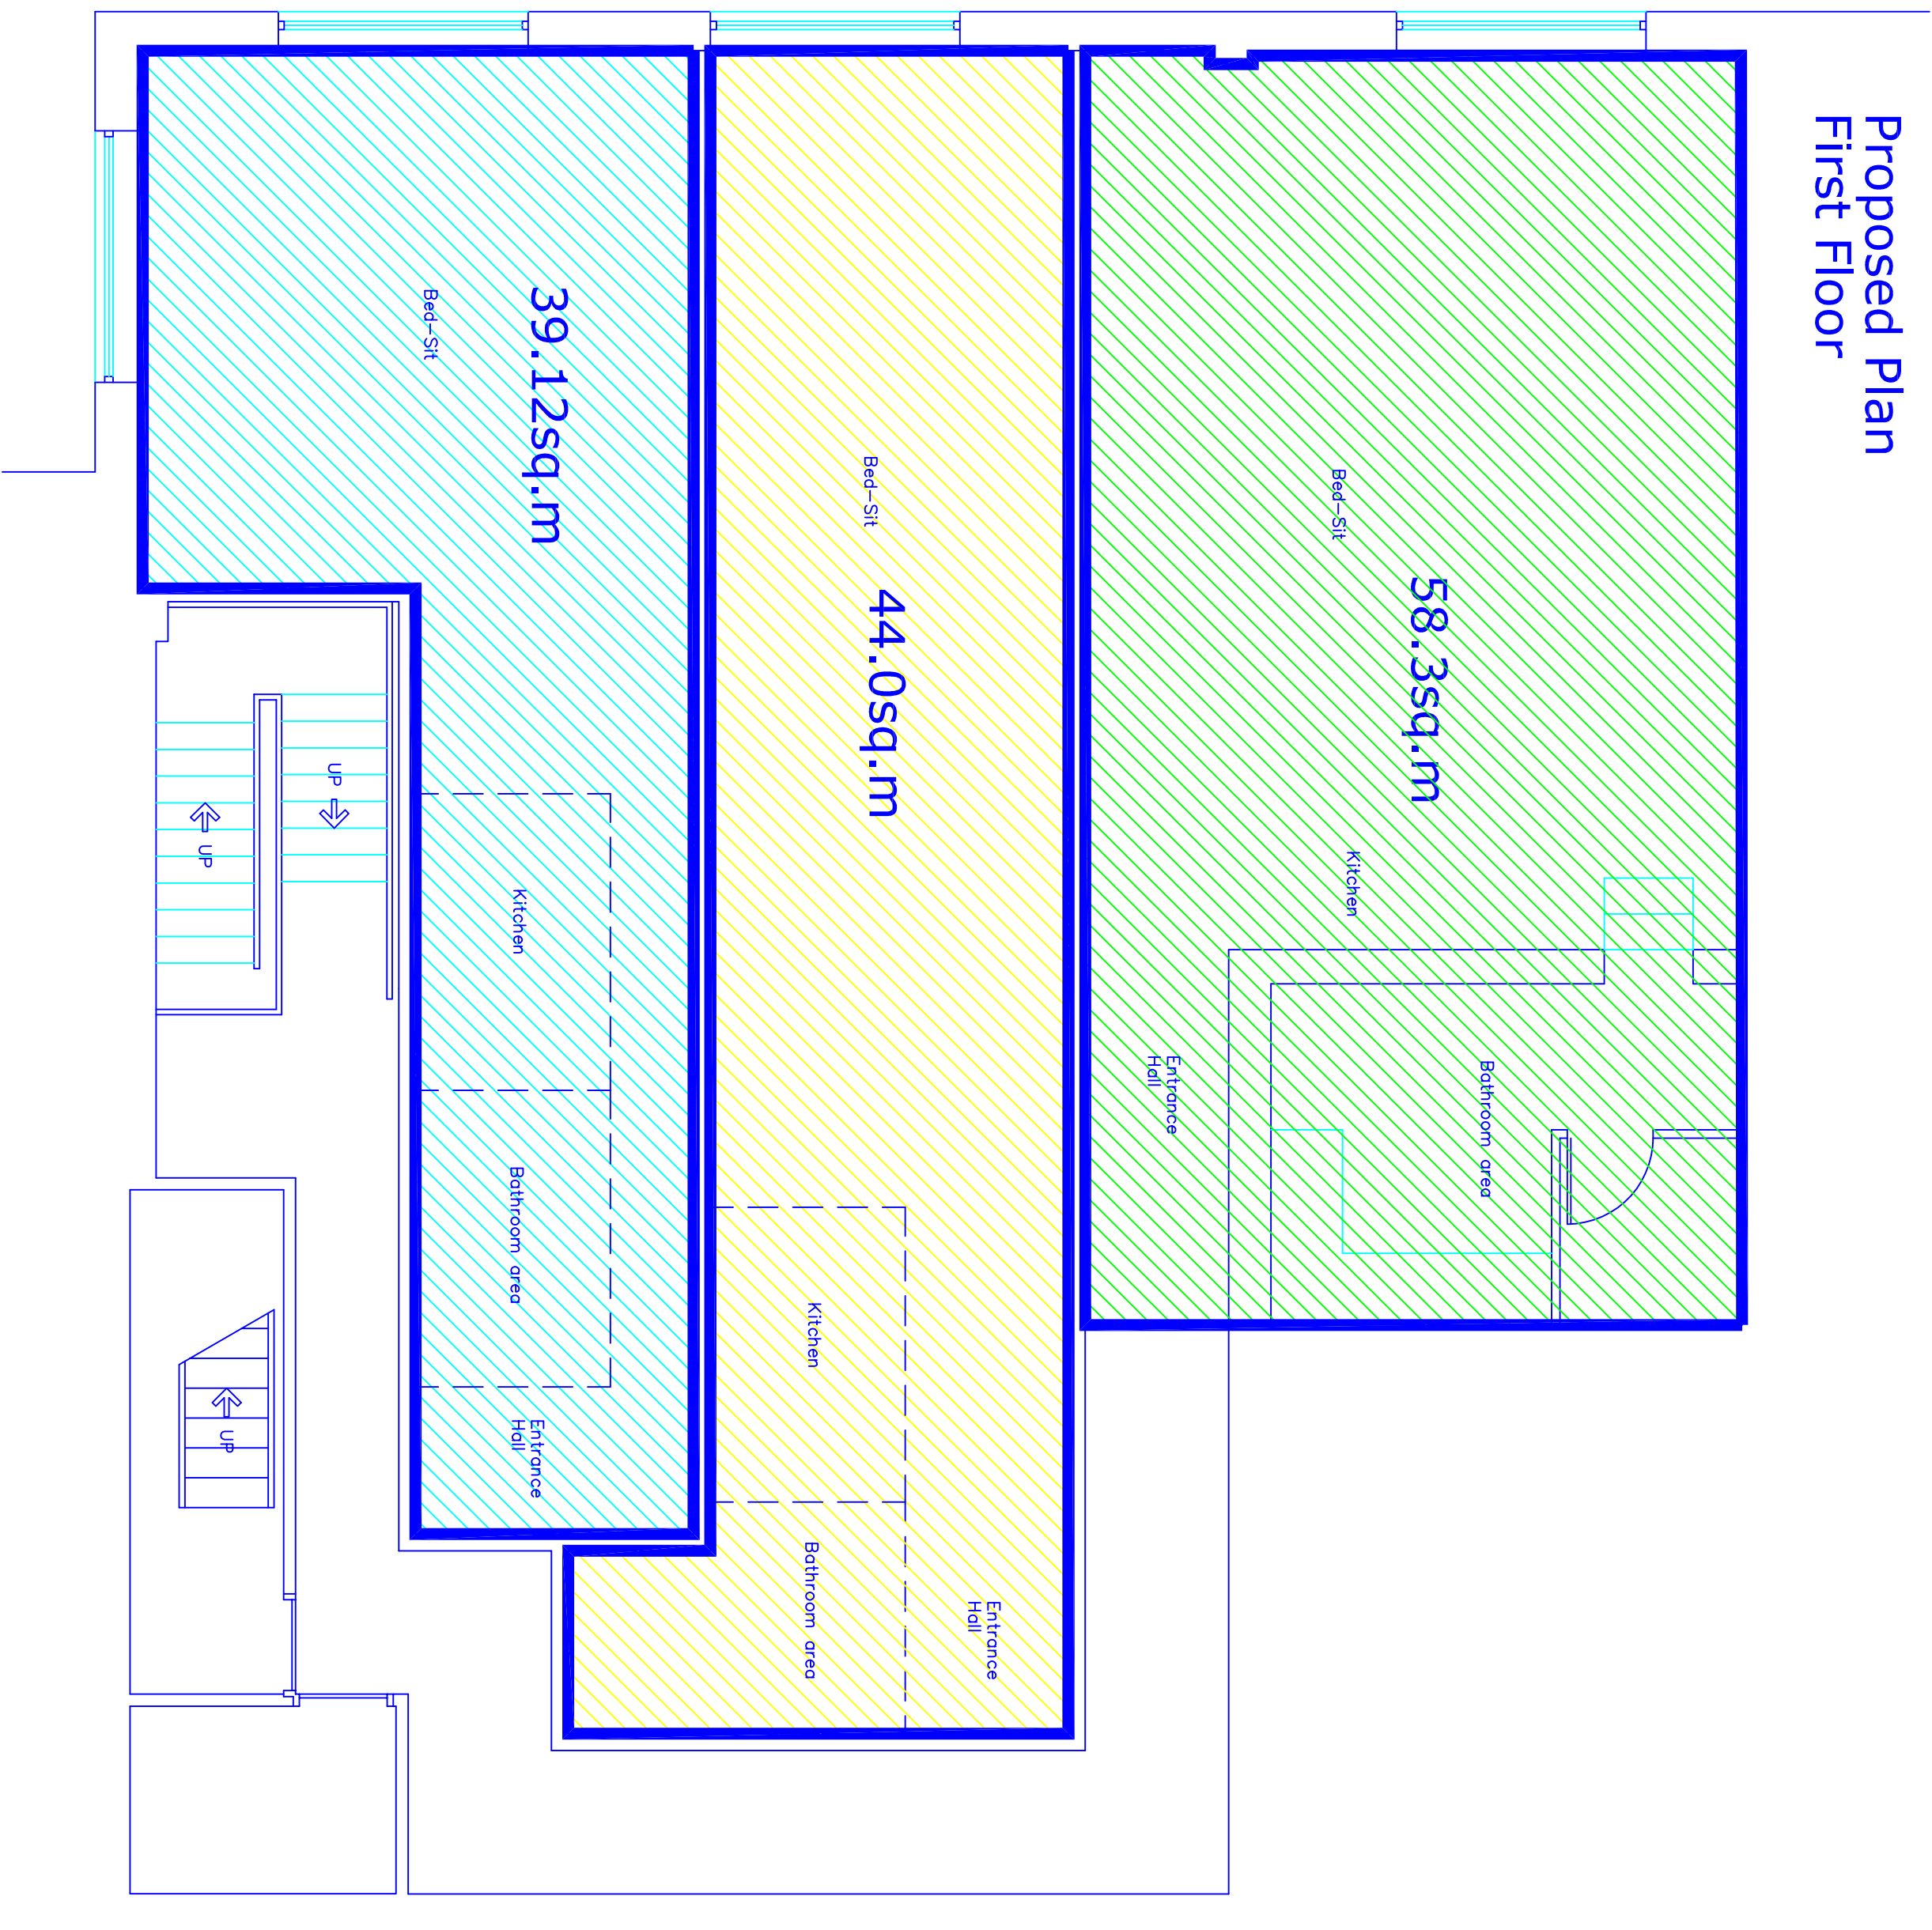

A Room names added 22.07.2022

This drawing and design concept is the property of PPV design. It should not be reproduced without written permission

Unit 2
Mossfield House
Bury
BL9 6JZ
scale 1:50 at A1
July 2022
Proposed Plans
MX1-03A
Gary Dearden (JK home) DpArch RJBA
gdm@ppv-design.co.uk www.ppv-design.co.uk
T. 0706 822751 M. 07712 669482