



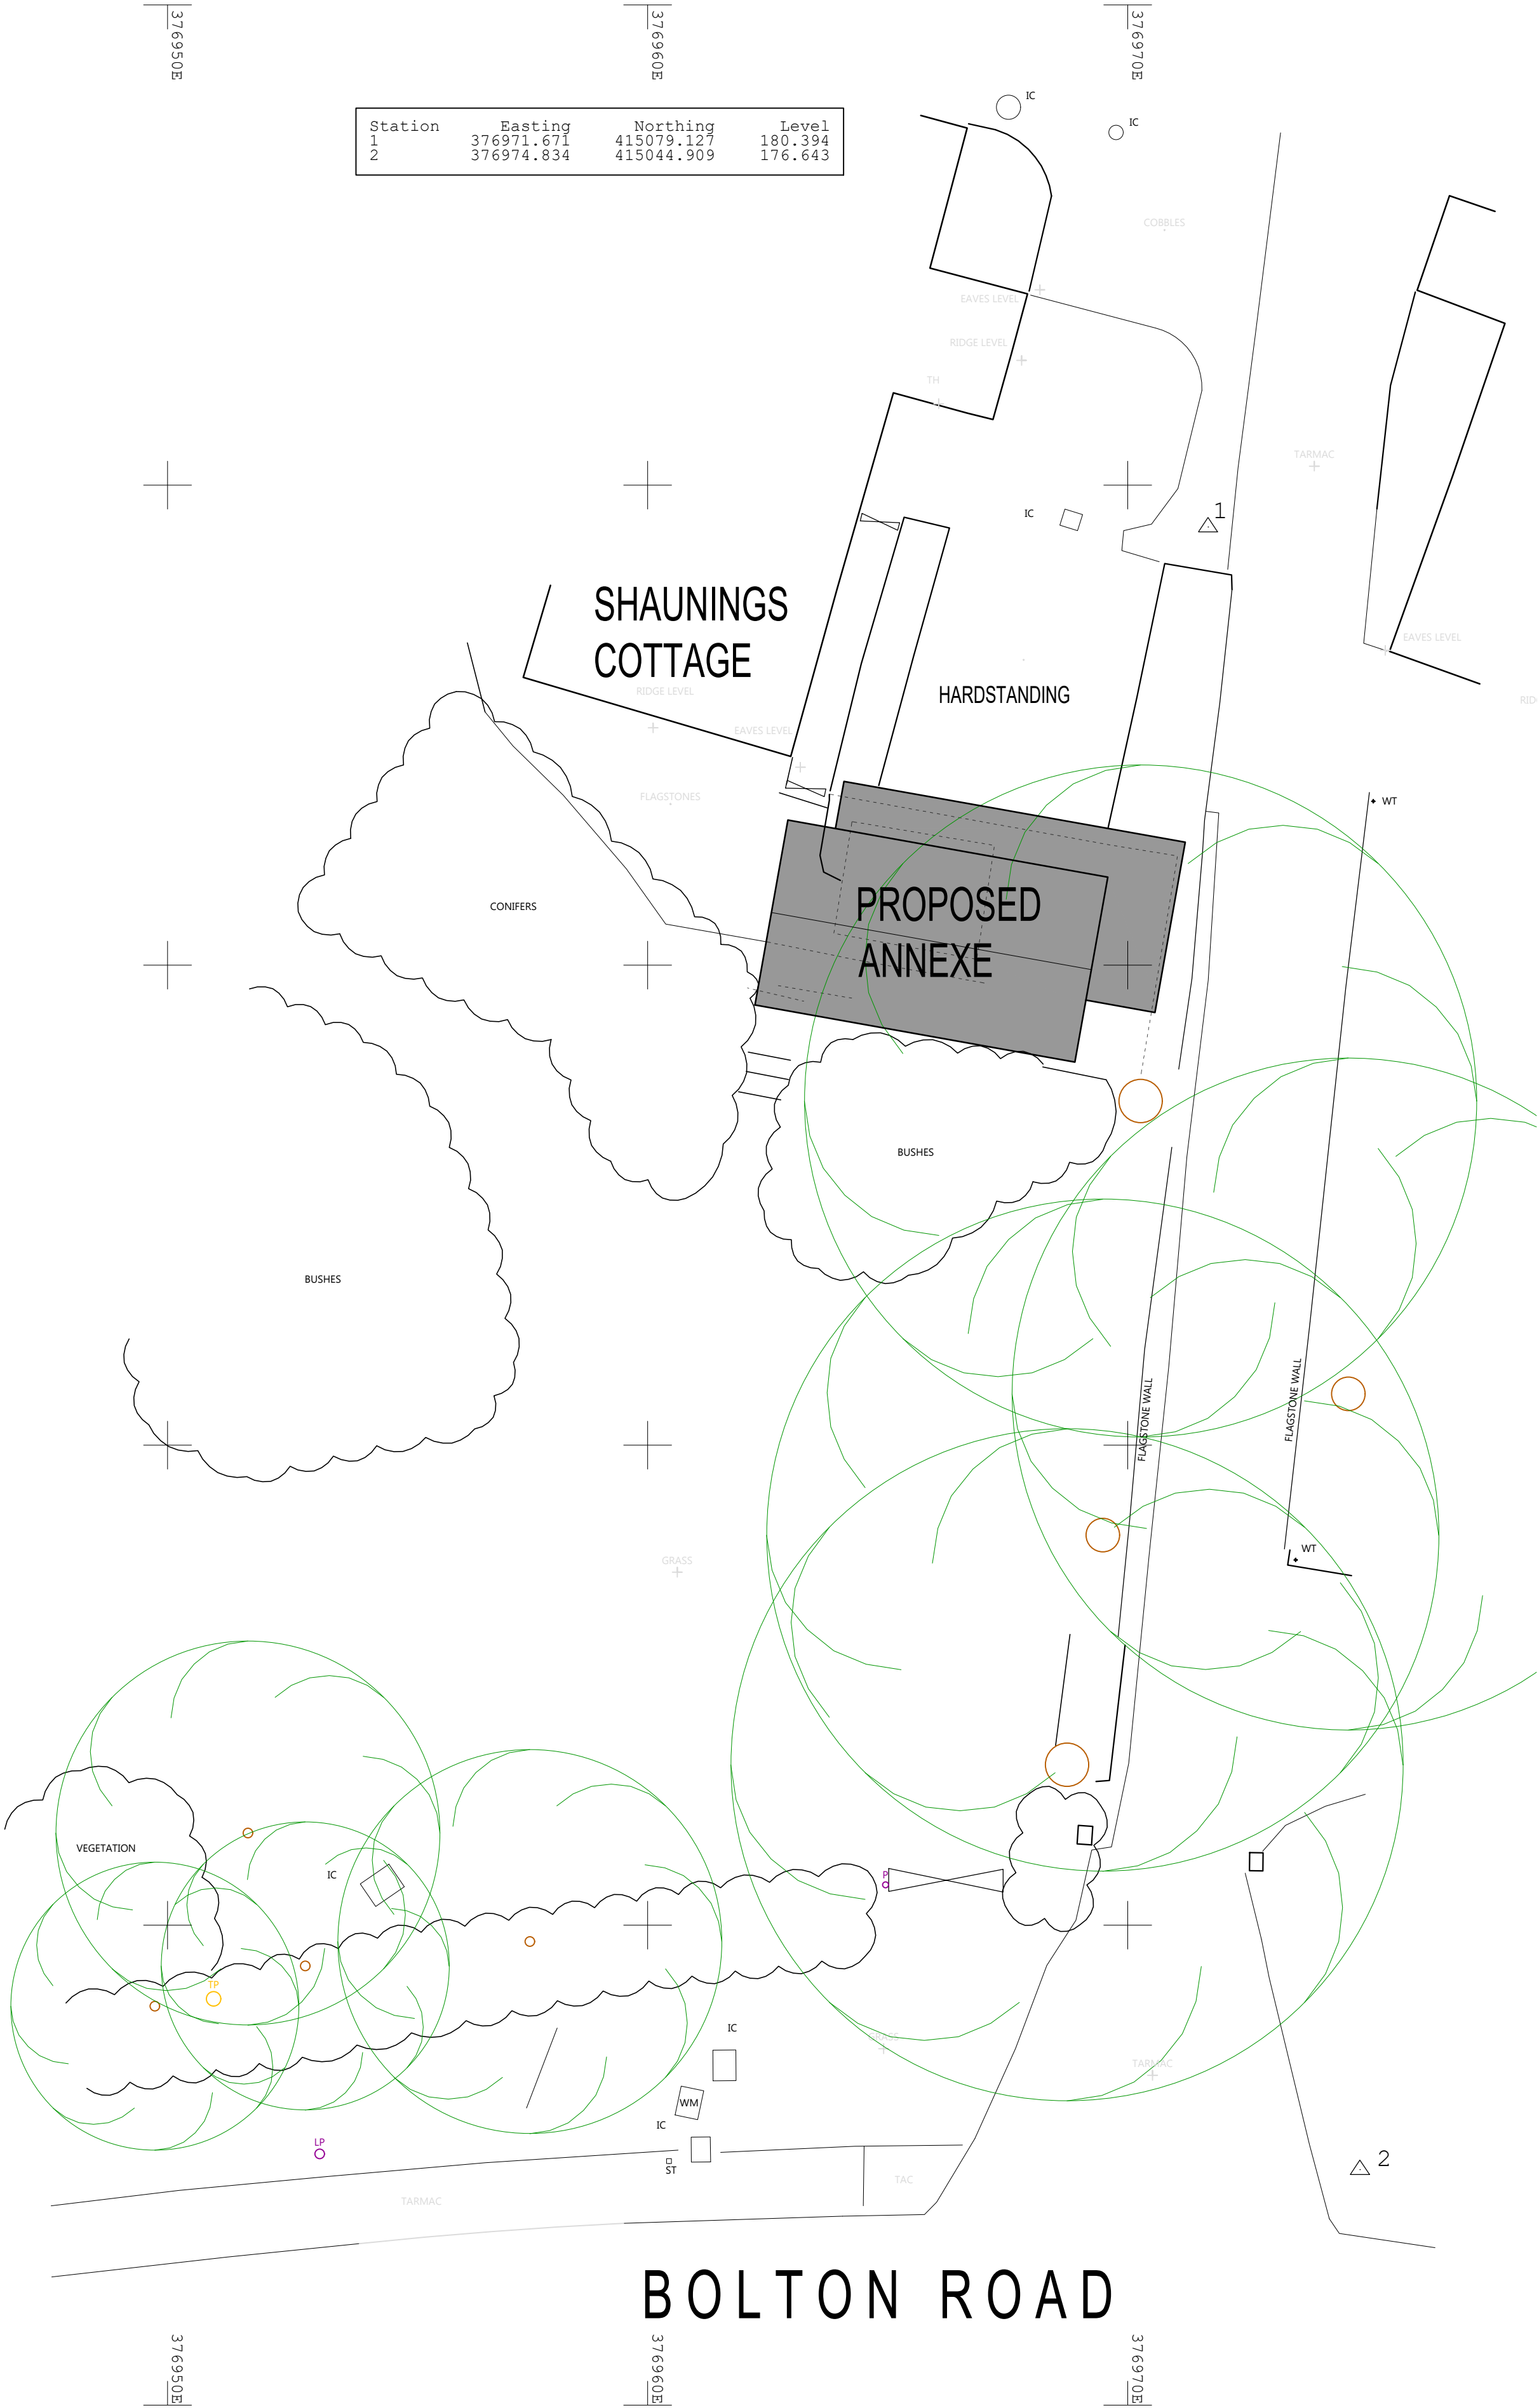

| Station | Easting    | Northing   | Level   |
|---------|------------|------------|---------|
| 1       | 376971.671 | 415079.127 | 180.394 |
| 2       | 376974.834 | 415044.909 | 176.643 |

- NOTES**
- This drawing is copyright. No unauthorised copying of drawing without the express permission of the architect.
  - Do not scale from prints. Use figure dimensions only.
  - Contractors to check all dimensions on site prior to commencement of works.
  - All works to be carried out in accordance with current statutory Health and Safety Regulations.
  - This drawing is to be read in conjunction with all relevant consultants' and / or specialists' drawings / documents and any discrepancies or variations are to be notified to the architect before affected work commences.

| REV. | AMENDMENTS | DATE |
|------|------------|------|
| -    |            |      |

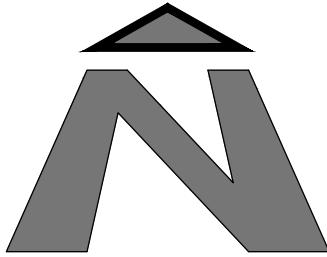

Scale 1:100 @ A2  
0 1 2 3 4 5m

|           |                                                  |
|-----------|--------------------------------------------------|
| Project   | GARDEN ANNEXE: SHAUNINGS COTTAGE, HAWKSHAW, BURY |
| Drawing   | PROPOSED BLOCK PLAN                              |
| Client    | MR & MRS P TAYLOR                                |
| Dwn. By   | CPS                                              |
| Scale     | 1:100                                            |
| Drg. No.  | 23.644.19                                        |
| Drg. Size | A2                                               |
| Date      | NOV 2024                                         |

**JOHN HOLT ARCHITECTS LTD.**

3 MANCHESTER ROAD BURY LANCASHIRE BL9 0DR  
TELEPHONE 0161 764 8314 E-MAIL mail@holtarchitects.co.uk

DO NOT SCALE DRAWING