


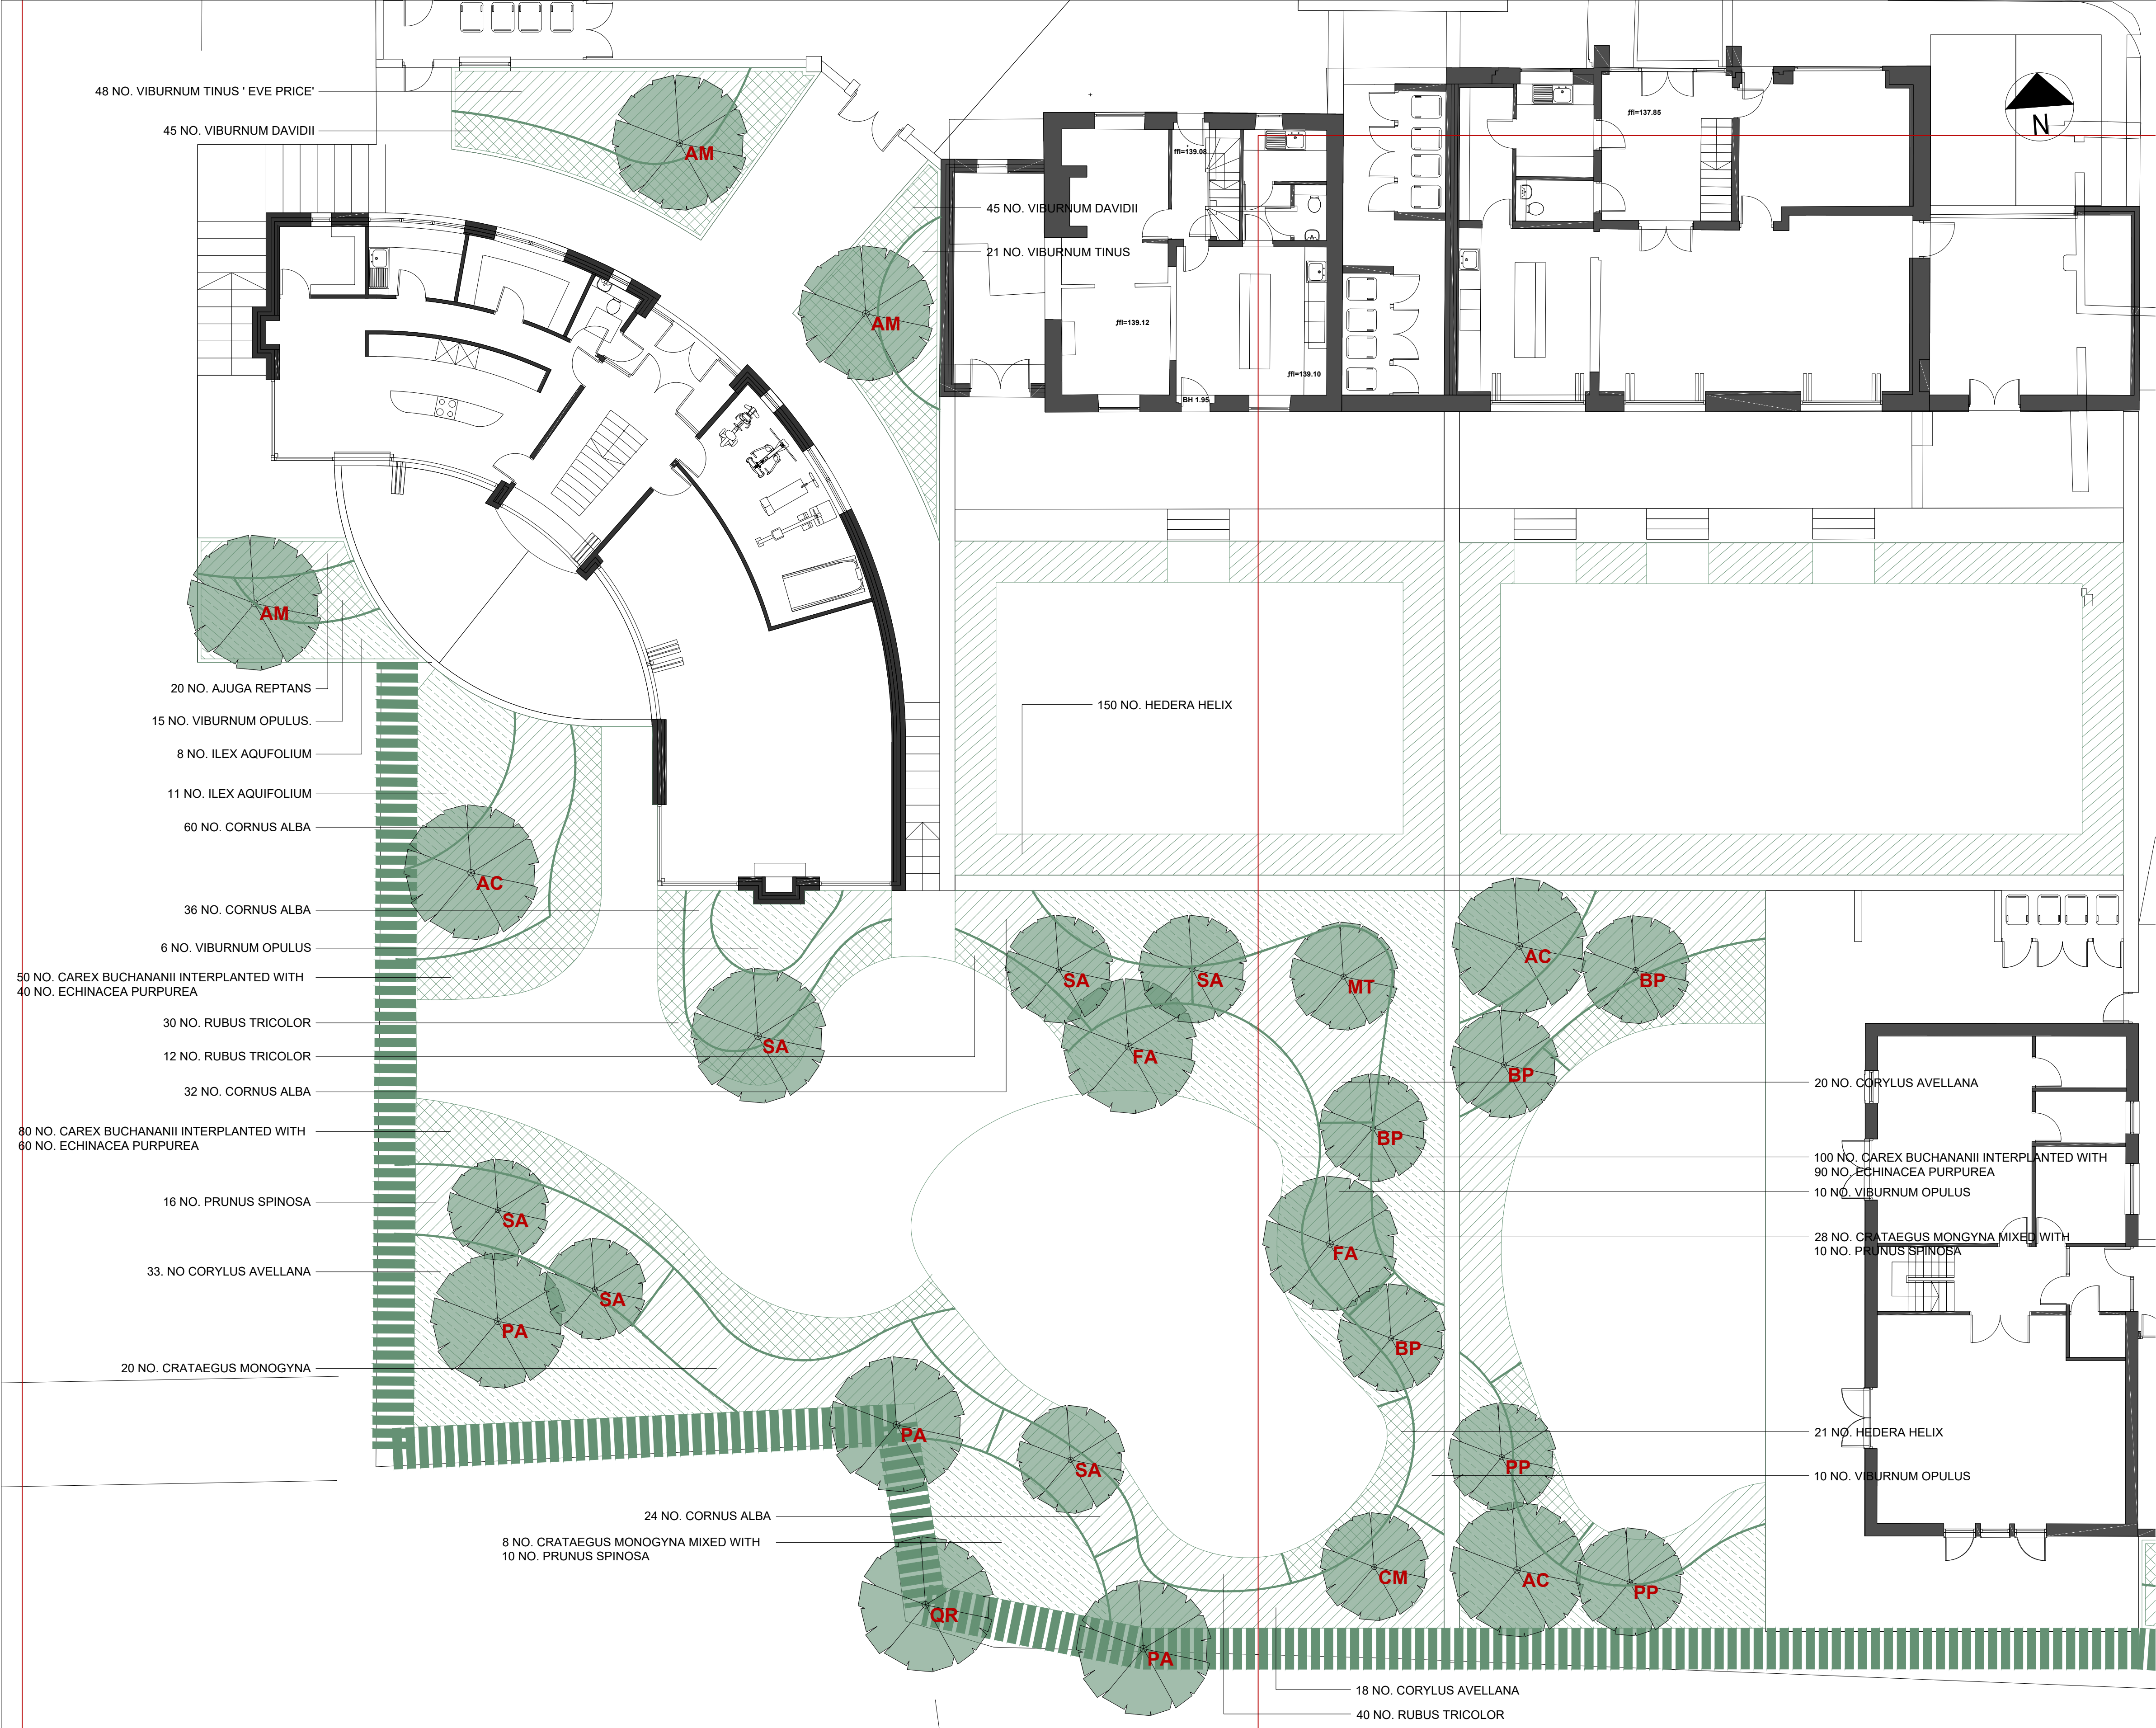

EXISTING SITE:


EXISTING TREE RETAINED

SOFT LANDSCAPE:

- PROPOSED SPECIMEN TREES
REFER TO PLANTING PLANS FOR SPECIES
AND NURSERY SPECIFICATION
- PROPOSED NATIVE HEDGE WITH STRAINED POST AND WIRE FENCE
SEE PLANT SCHEDULE FOR SPECIES MIX, SPACING AND
SPECIFICATION NOTES
- PROPOSED AMENITY PLANTING
HATCHES DENOTE SPECIE AREAS/SEPARATION

SOFT LANDSCAPE SPECIFICATION NOTES:

- ALL PLANTING/TURF AREAS TO BE PREPARED BY REMOVING ANY
DETRITUS/CONSTRUCTION MATERIALS AND STONE/ROCK/BRICK
GREATER THAN 40MM DIAM. AREA SHALL BE CLEARED OF WEEDS
USING A TRANSLOCATED HERBICIDE AND CULTIVATED TO A DEPTH
OF 300MM. WHERE EXISTING SOIL IS POOR QUALITY TOPSOIL
SHALL BE IMPORTED.
- ALL PLANTS SUPPLIED SHALL COMPLY WITH BS3936: PARTS 1 TO 10
AS RELEVANT, BS 4043 AND THE NATIONAL PLANT SPECIFICATION,
PUBLISHED BY THE HORTICULTURAL TRADES ASSOCIATION.
- ALL LAWN AREAS TO BE CULTIVATED TO A DEPTH OF 150MM
PRIOR TO LAYING OF TURF. IF THE EXISTING SOIL IS POOR
QUALITY - TOPSOIL SHOULD BE IMPORTED.
- ALL SHRUB PLANTING AREAS TO RECEIVE A 50MM LAYER OF
ORGANIC SOIL CONDITIONER (GRO CHAR OR SIMILAR APPROVED)
AND BE CULTIVATED TO A DEPTH OF 300MM PRIOR TO PLANTING.
- ALL IMPORTED TOPSOIL MUST COMPLY WITH BS 3882:2015
- ALL PLANTS ARE TO RECEIVE SLOW RELEASE FERTILISER TO THE
PITS. SIDES OF PITS TO BE LOOSENEED PRIOR TO PLANTING.
- ALL PLANTS TO BE WELL WATERED IN AT PLANTING.
- ALL PLANTING AREAS TO BE MULCHED WITH 75MM TO 100MM
DEPTH OF BARK CHIP.

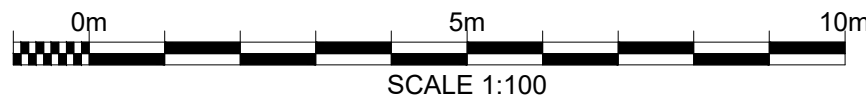

Squareyard

Landscape Architecture - Urban Design - Masterplanning

Email - studio@yd2.co.uk
Web - www.yd2.co.uk
Tel - 07514 281 452

Registered office:
Yd2 Ltd.
83 Ducie Street, Manchester, M1 2JQ

GENERAL NOTES:

- DO NOT SCALE FROM THIS DRAWING
- DIMENSIONS GOVERN
- ALL DIMENSIONS ARE IN MILLIMETERS UNLESS NOTED
OTHERWISE ON THE DRAWINGS
- ALL DIMENSIONS SHALL BE VERIFIED ON SITE PRIOR TO ANY
CONSTRUCTION
- YD2 SHALL BE NOTIFIED OF ANY DISCREPANCIES

DRAWING NOTES:

(-)	FIRST ISSUE - ISSUED FOR PLANNING APPLICATION	AV	AV	05/05/2022
REV	DESCRIPTION	DRAWN	CHECKED	DATE

PROJECT TITLE

HOLLYMOUNT FARM
TOTTINGTON

DRAWING TITLE

PLANTING PLAN
SHEET 1

PROJECT NUMBER

YD2_22_07

DRAWING No.

YD2_HMF_LP001

SCALE

@ A1

1:200

DATE

MAY 2022

REVISION

(-)