



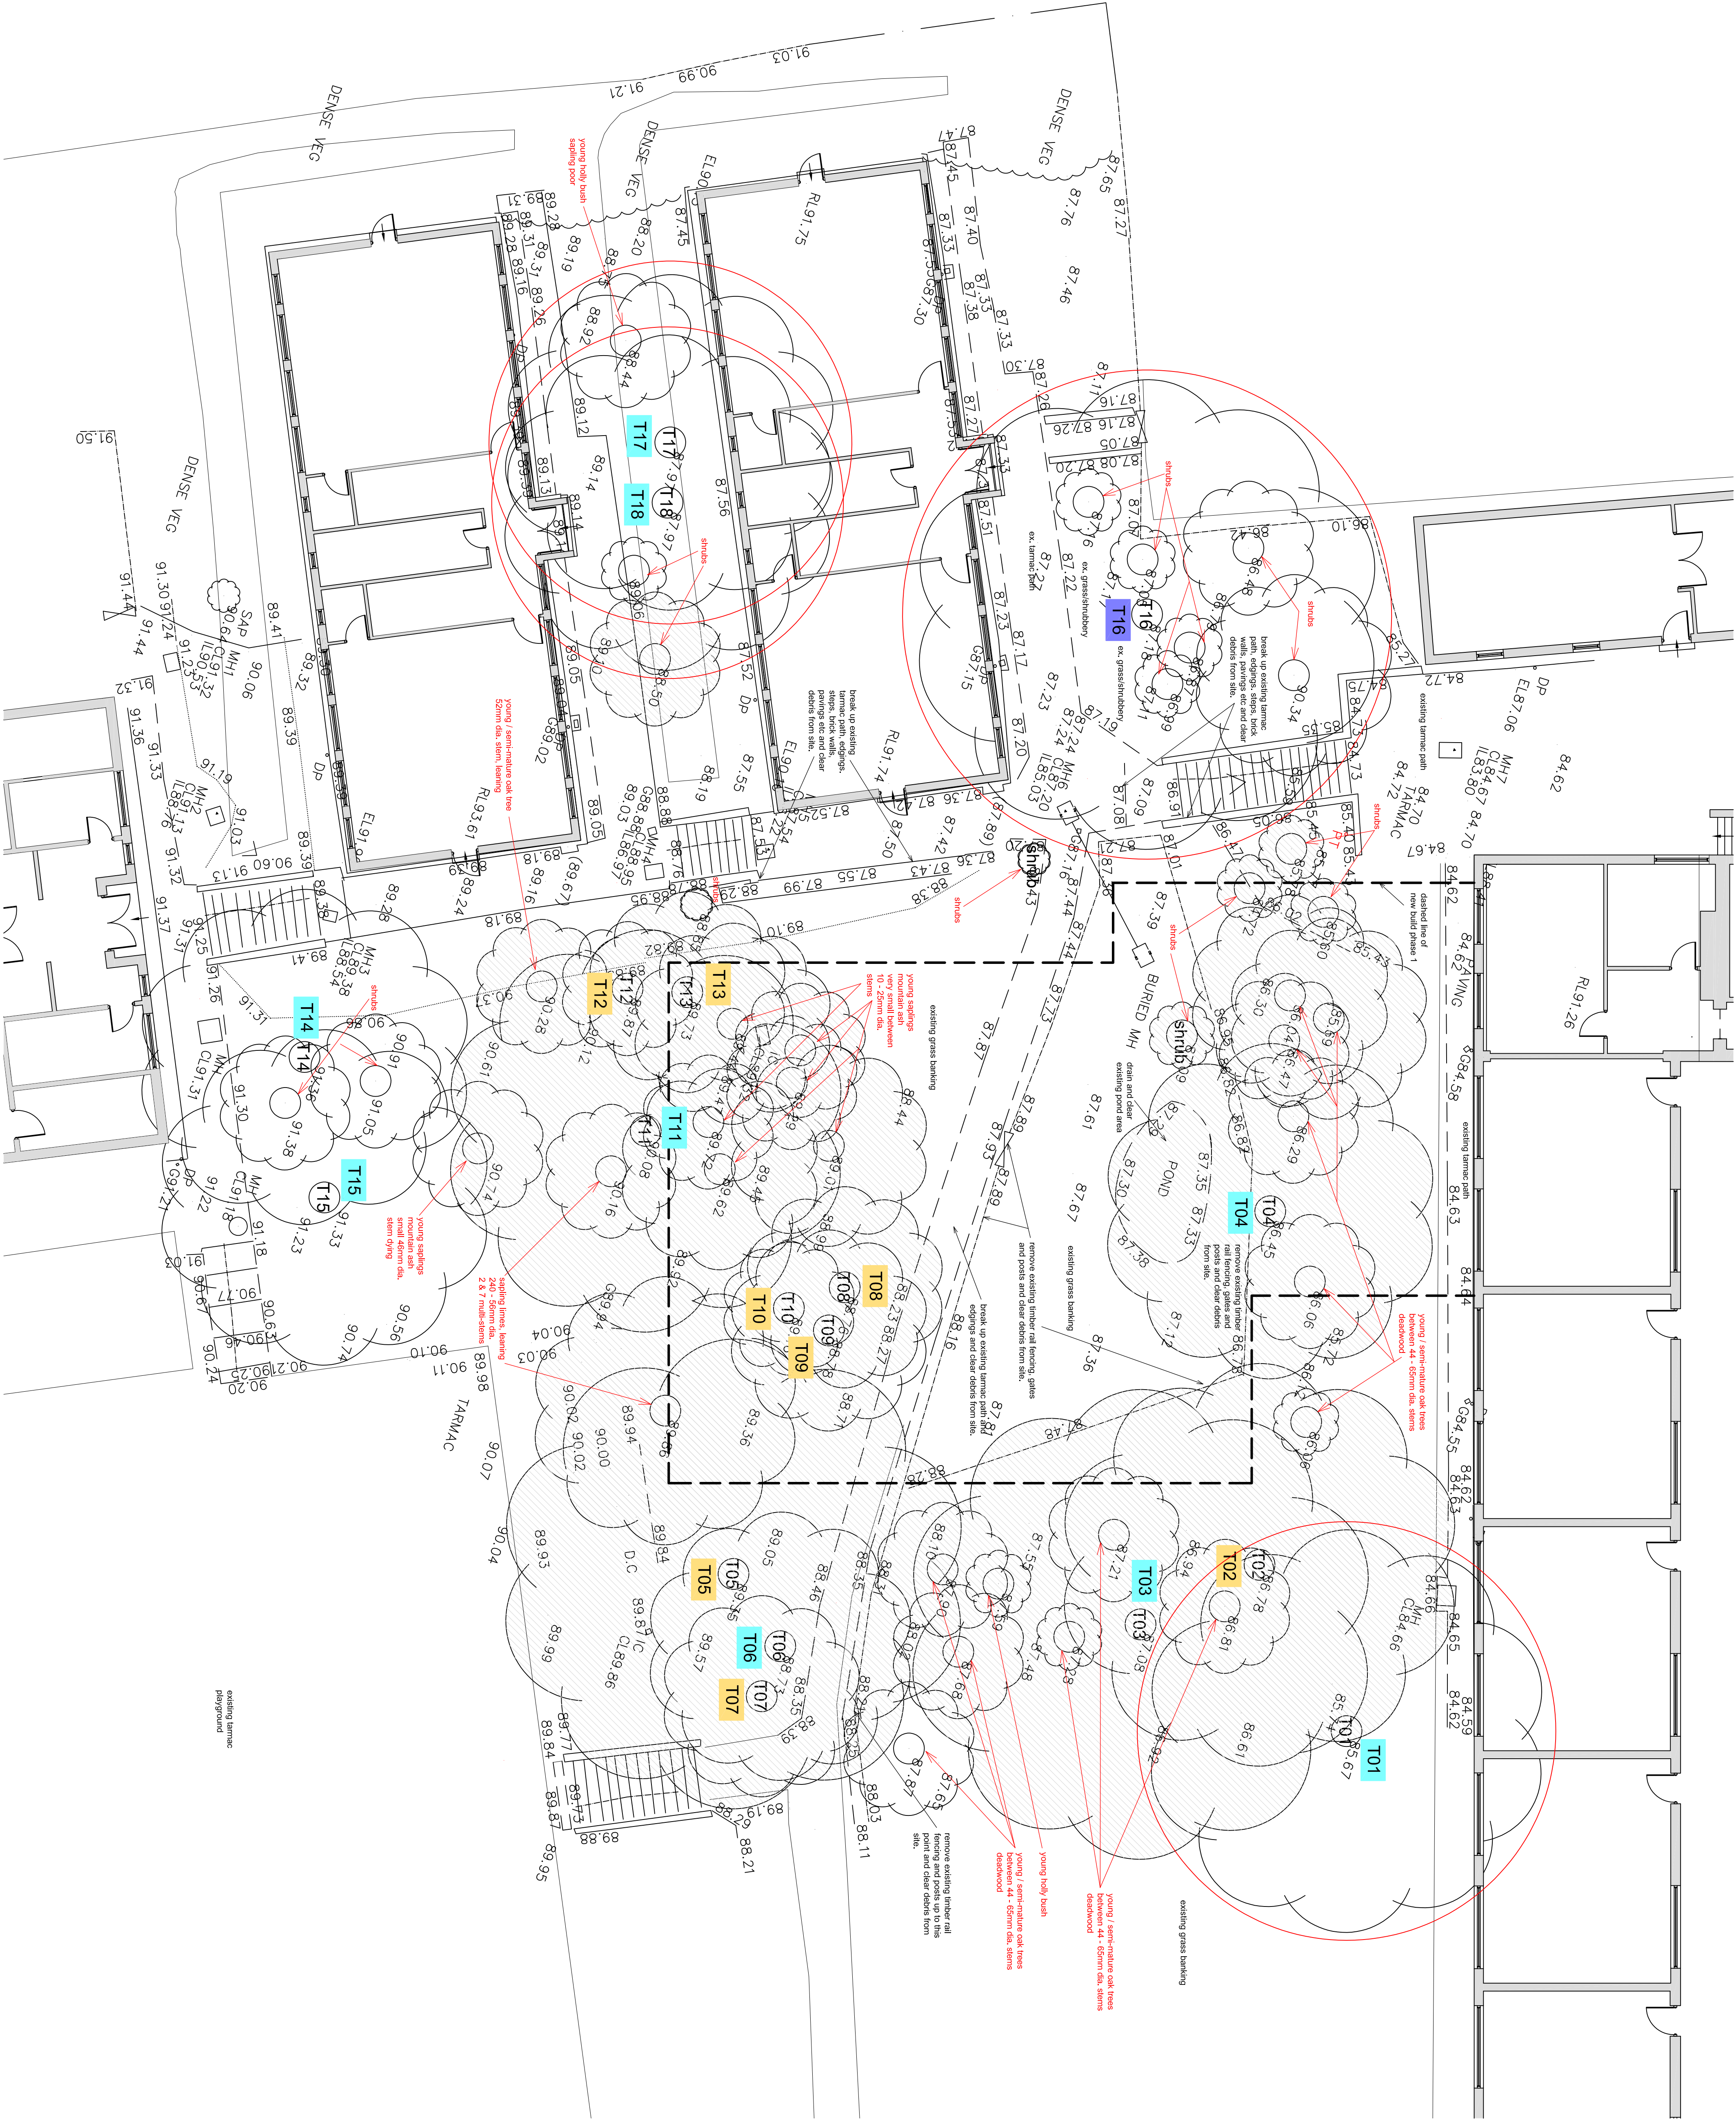


Layout Key



Indicates shrubs and trees to be removed by Contractor

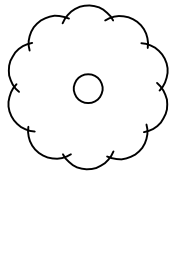


Indicates stem & crown spread

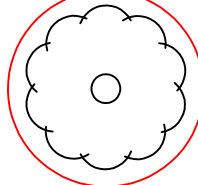


Indicates root protection area




Indicates timber fencing, gates and posts to be removed by Contractor

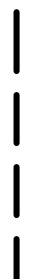

Indicates line of new build phase 1

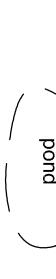


Indicates existing pond area to be drained and cleared by Contractor

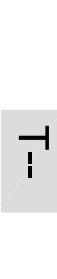


Indicates Category A trees



Indicates Category B trees

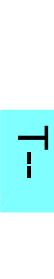

Indicates Category C trees

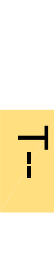

Indicates Category U trees

REV	DESCRIPTION	DATE

planning issue

This design/document has been prepared by Bury MBC Architectural Services. It is for information only and should not be used for any use other than the use originally intended.

Department of Operations
Architectural Services
Bury COUNCIL

3 Knowsley Place,
Duke Street, Bury (OE)
Bury, Lancs. BL9 0EJ
BURY PRESTWICH READING RECONSTRUCTION TRUSTEES | WHITEFIELD

PROJECT TITLE:
Park View Primary School
Park View Road, Prestwich. M25 1FA
Replacement Classrooms

DRAWING TITLE:
Existing Tree and Topographical Plan

DRAWN BY:	RV-M	DATE:	10/20	ISSUE NUMBER:	
CHECKED BY:	NB	DATE:	10/20	DATE OF ISSUE:	
SCALE:	1:100 @ A1				

DRAWING NUMBER:
E 19317 A E01