

The Harris Group Ltd does not accept liability for any deviation to our drawings or specification. This Drawing is copyright and may not be reproduced in whole or part without written authority. Scale for planning purposes only.					
Rev.	Date	Description	Drawn	Ch'kd	
P01	28.11.24	Updated in response to Planning Consultant comments.	CMB	SSR	
P02	09.12.24	Roller shutter added to Unit A1. Annotation updated.	CMB	SSR	
P03	14.01.25	Car park adjusted to accommodate additional car park space and disabled spaces re-positioned. Mezzanine added to Unit A.	DHA	SSR	
P04	28.02.25	Application boundary and car park spaces updated in line with case officer's comments. Accessible bays re-positioned along the front of units A & A1.	DHA	SSR	
P05	05.03.25	Application boundary updated in line with planning consultant's comments.	DHA	SSR	

KEY

- Application Boundary
0.84 acres / 0.34 hectare
- Proposed trolley bay
- Proposed paladin plant enclosure with access gate
- Existing Bollards
Colour: black
- Proposed Bollards (to match existing)
Colour: black
- Existing paving slabs
- Proposed paving slabs (to match existing)
- Existing block paving
- Proposed block paving (to match existing)
- Existing tarmac finish
- Proposed tarmac finish (to match existing)
- Existing concrete service yard

Unit B & C information based on RGP Architects as-built drawings '7600-104Pab' and '7600-105Pab'.

PLANNING DRAWING

This drawing has been prepared for submission to the relevant Local Authority as part of a Planning Application. It is not intended to assist with the pricing of any elements.

Assumed site boundary and site constraints subject to confirmation.

For Structural details refer to the Structural & Civil Engineers detailed design drawings & specifications.

For M&E information, refer to the M&E Engineers and sub contractor's design drawings & specifications.

Do not scale from this drawing. Verify all dimensions and setting out on site. Notify any discrepancies to the architect.

For Health & Safety information, refer to the Designers Risk Assessments. This drawing is copyright and may not be reproduced in whole or part without written authority.

THE
HARRIS
PARTNERSHIP

Architecture
Masterplanning
Interior Design

www.harrispartnership.com

Wakefield Manchester Milton Keynes Reading London Harrogate Edinburgh

Client

LONDON METRIC

LONDONMETRIC


PROPERTY PLC

Project Title

PROPOSED DEVELOPMENT

HALLS MILL RETAIL PARK
FOUNDRY STREET
BURY

Drawing Title					
PROPOSED EXTERNAL WORKS					
Drawn	Checked	Scale @A2	BIM Status	Date	
DHA	SSR	1:200	NA	01/25	
Drawing Status			Rev.	THP Project No	
PLANNING			P05	19908	
Project No.	Originator	Volume	Level	Type	Role
19908	THPM	XX	00	DR	A
			Number		
			1015		

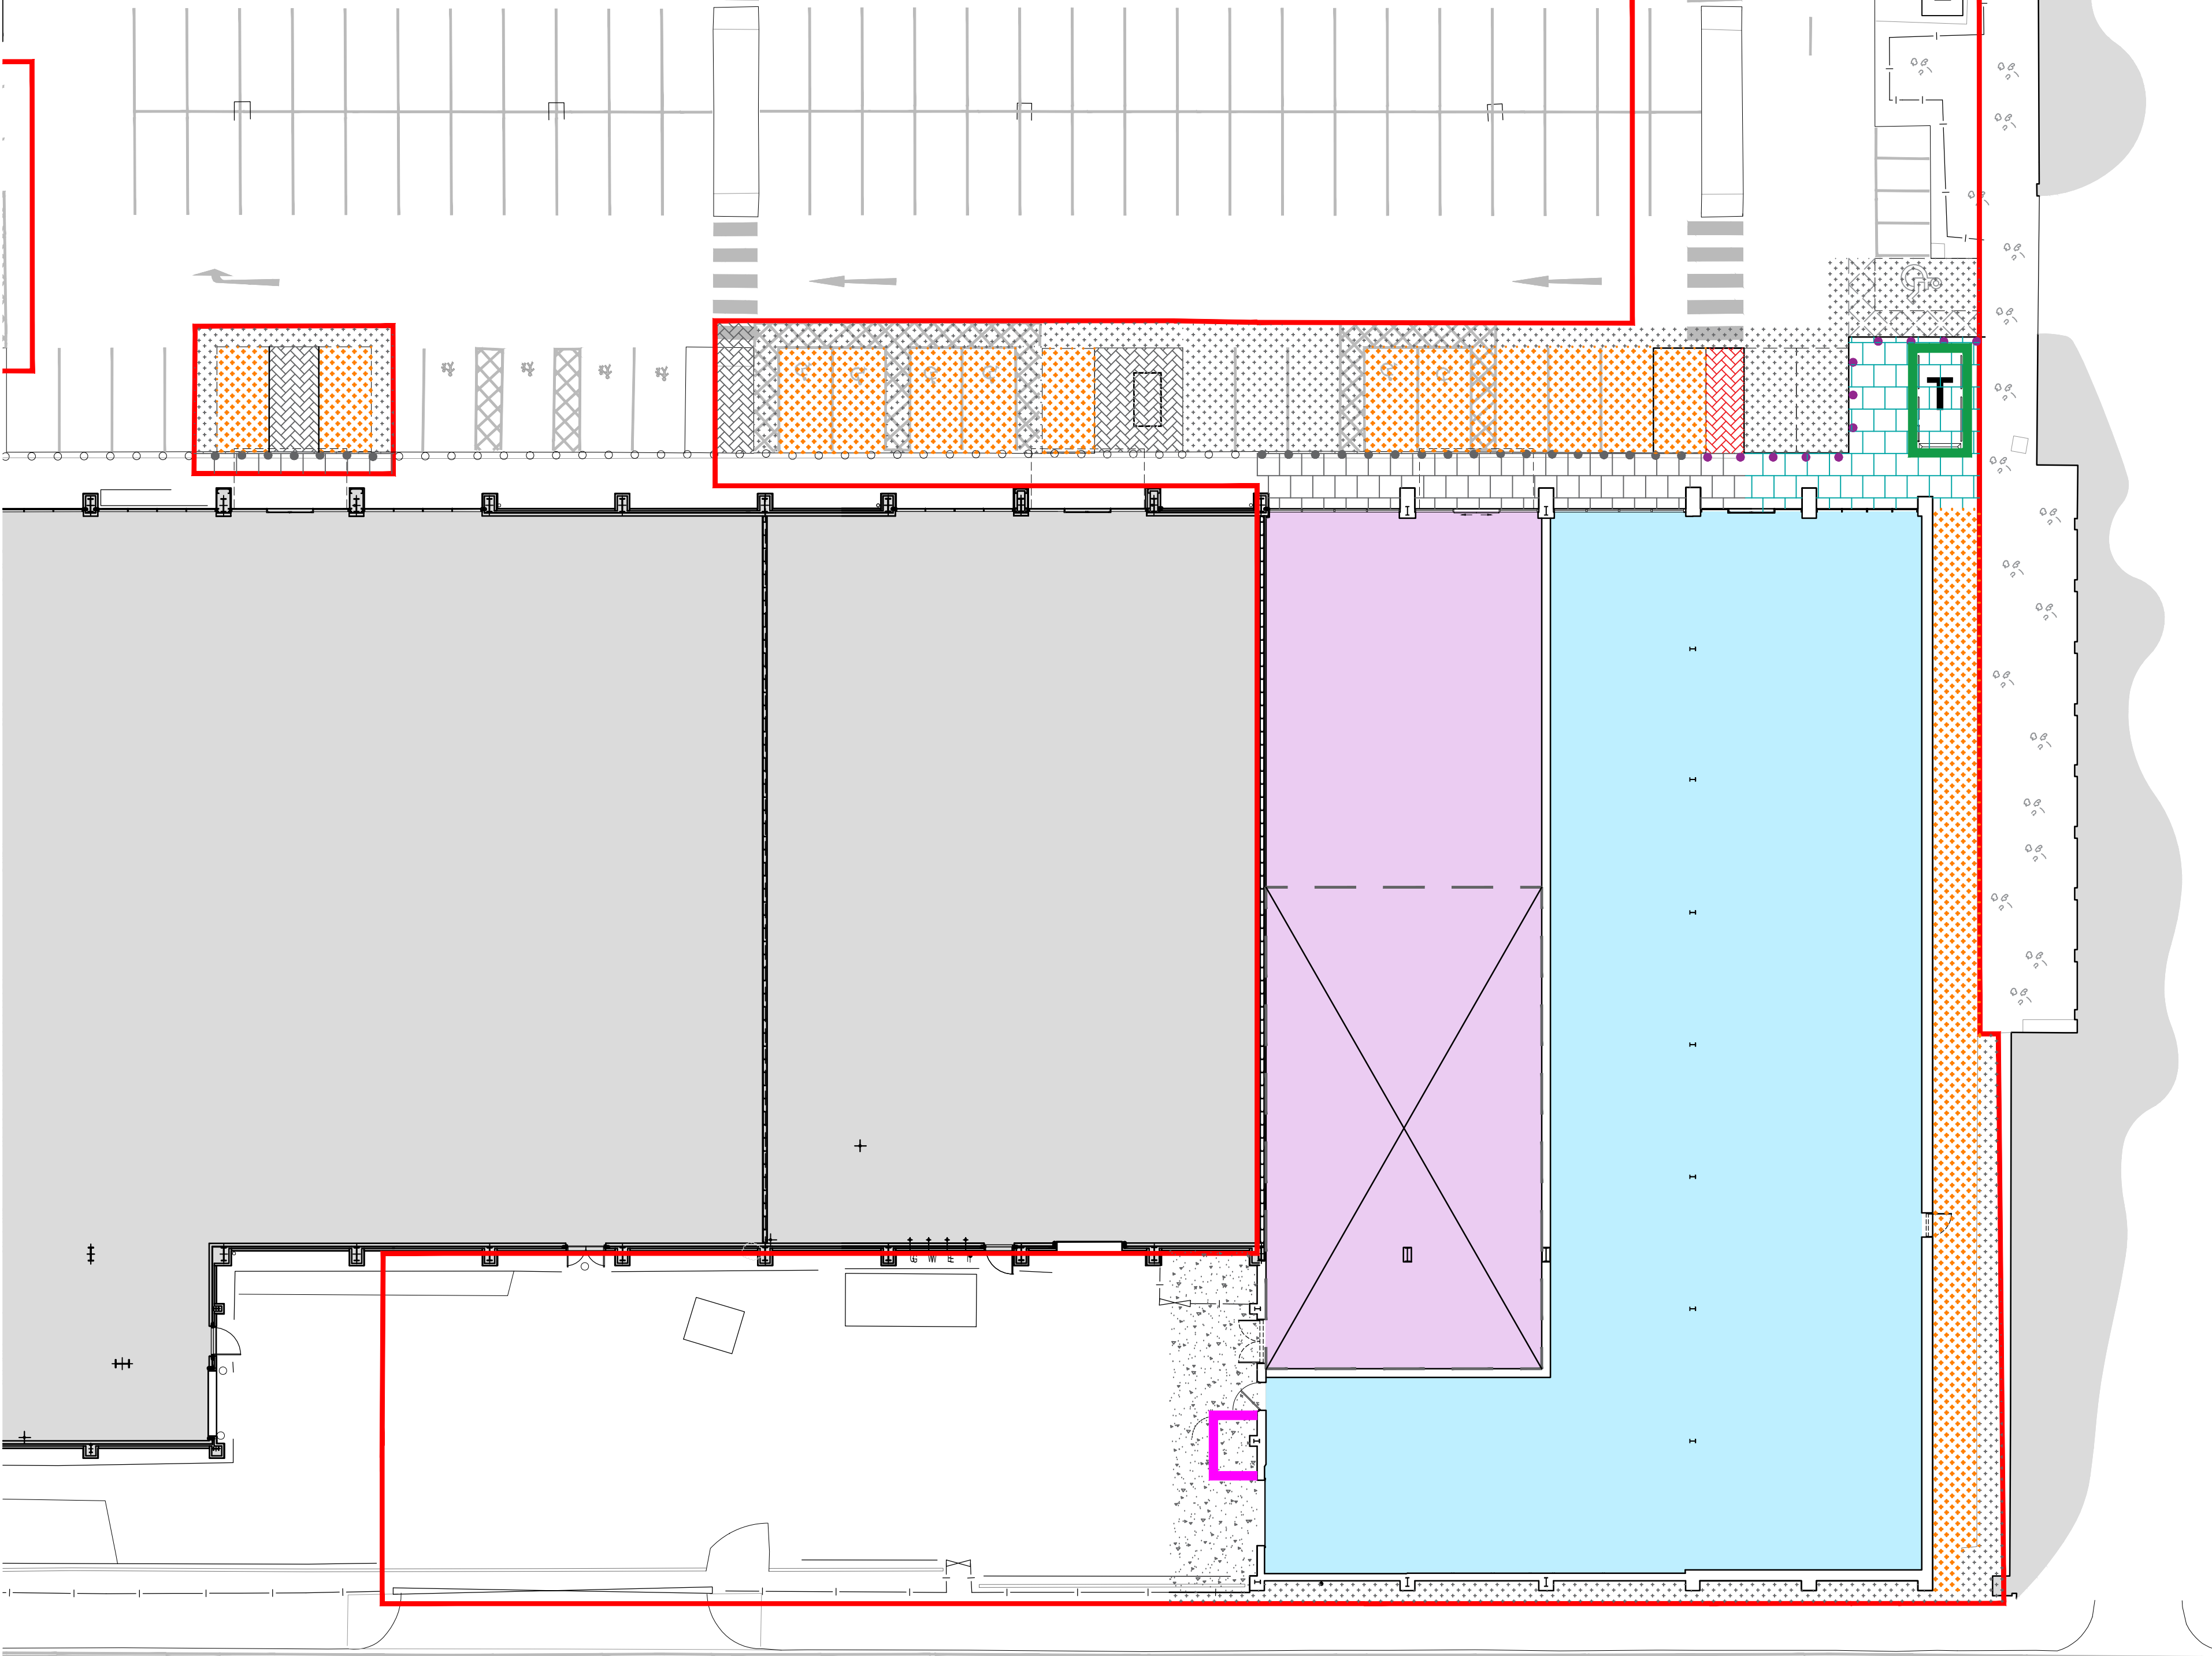

PROPOSED EXTERNAL WORKS
Scale 1:200 @ A2

