


Ground floor

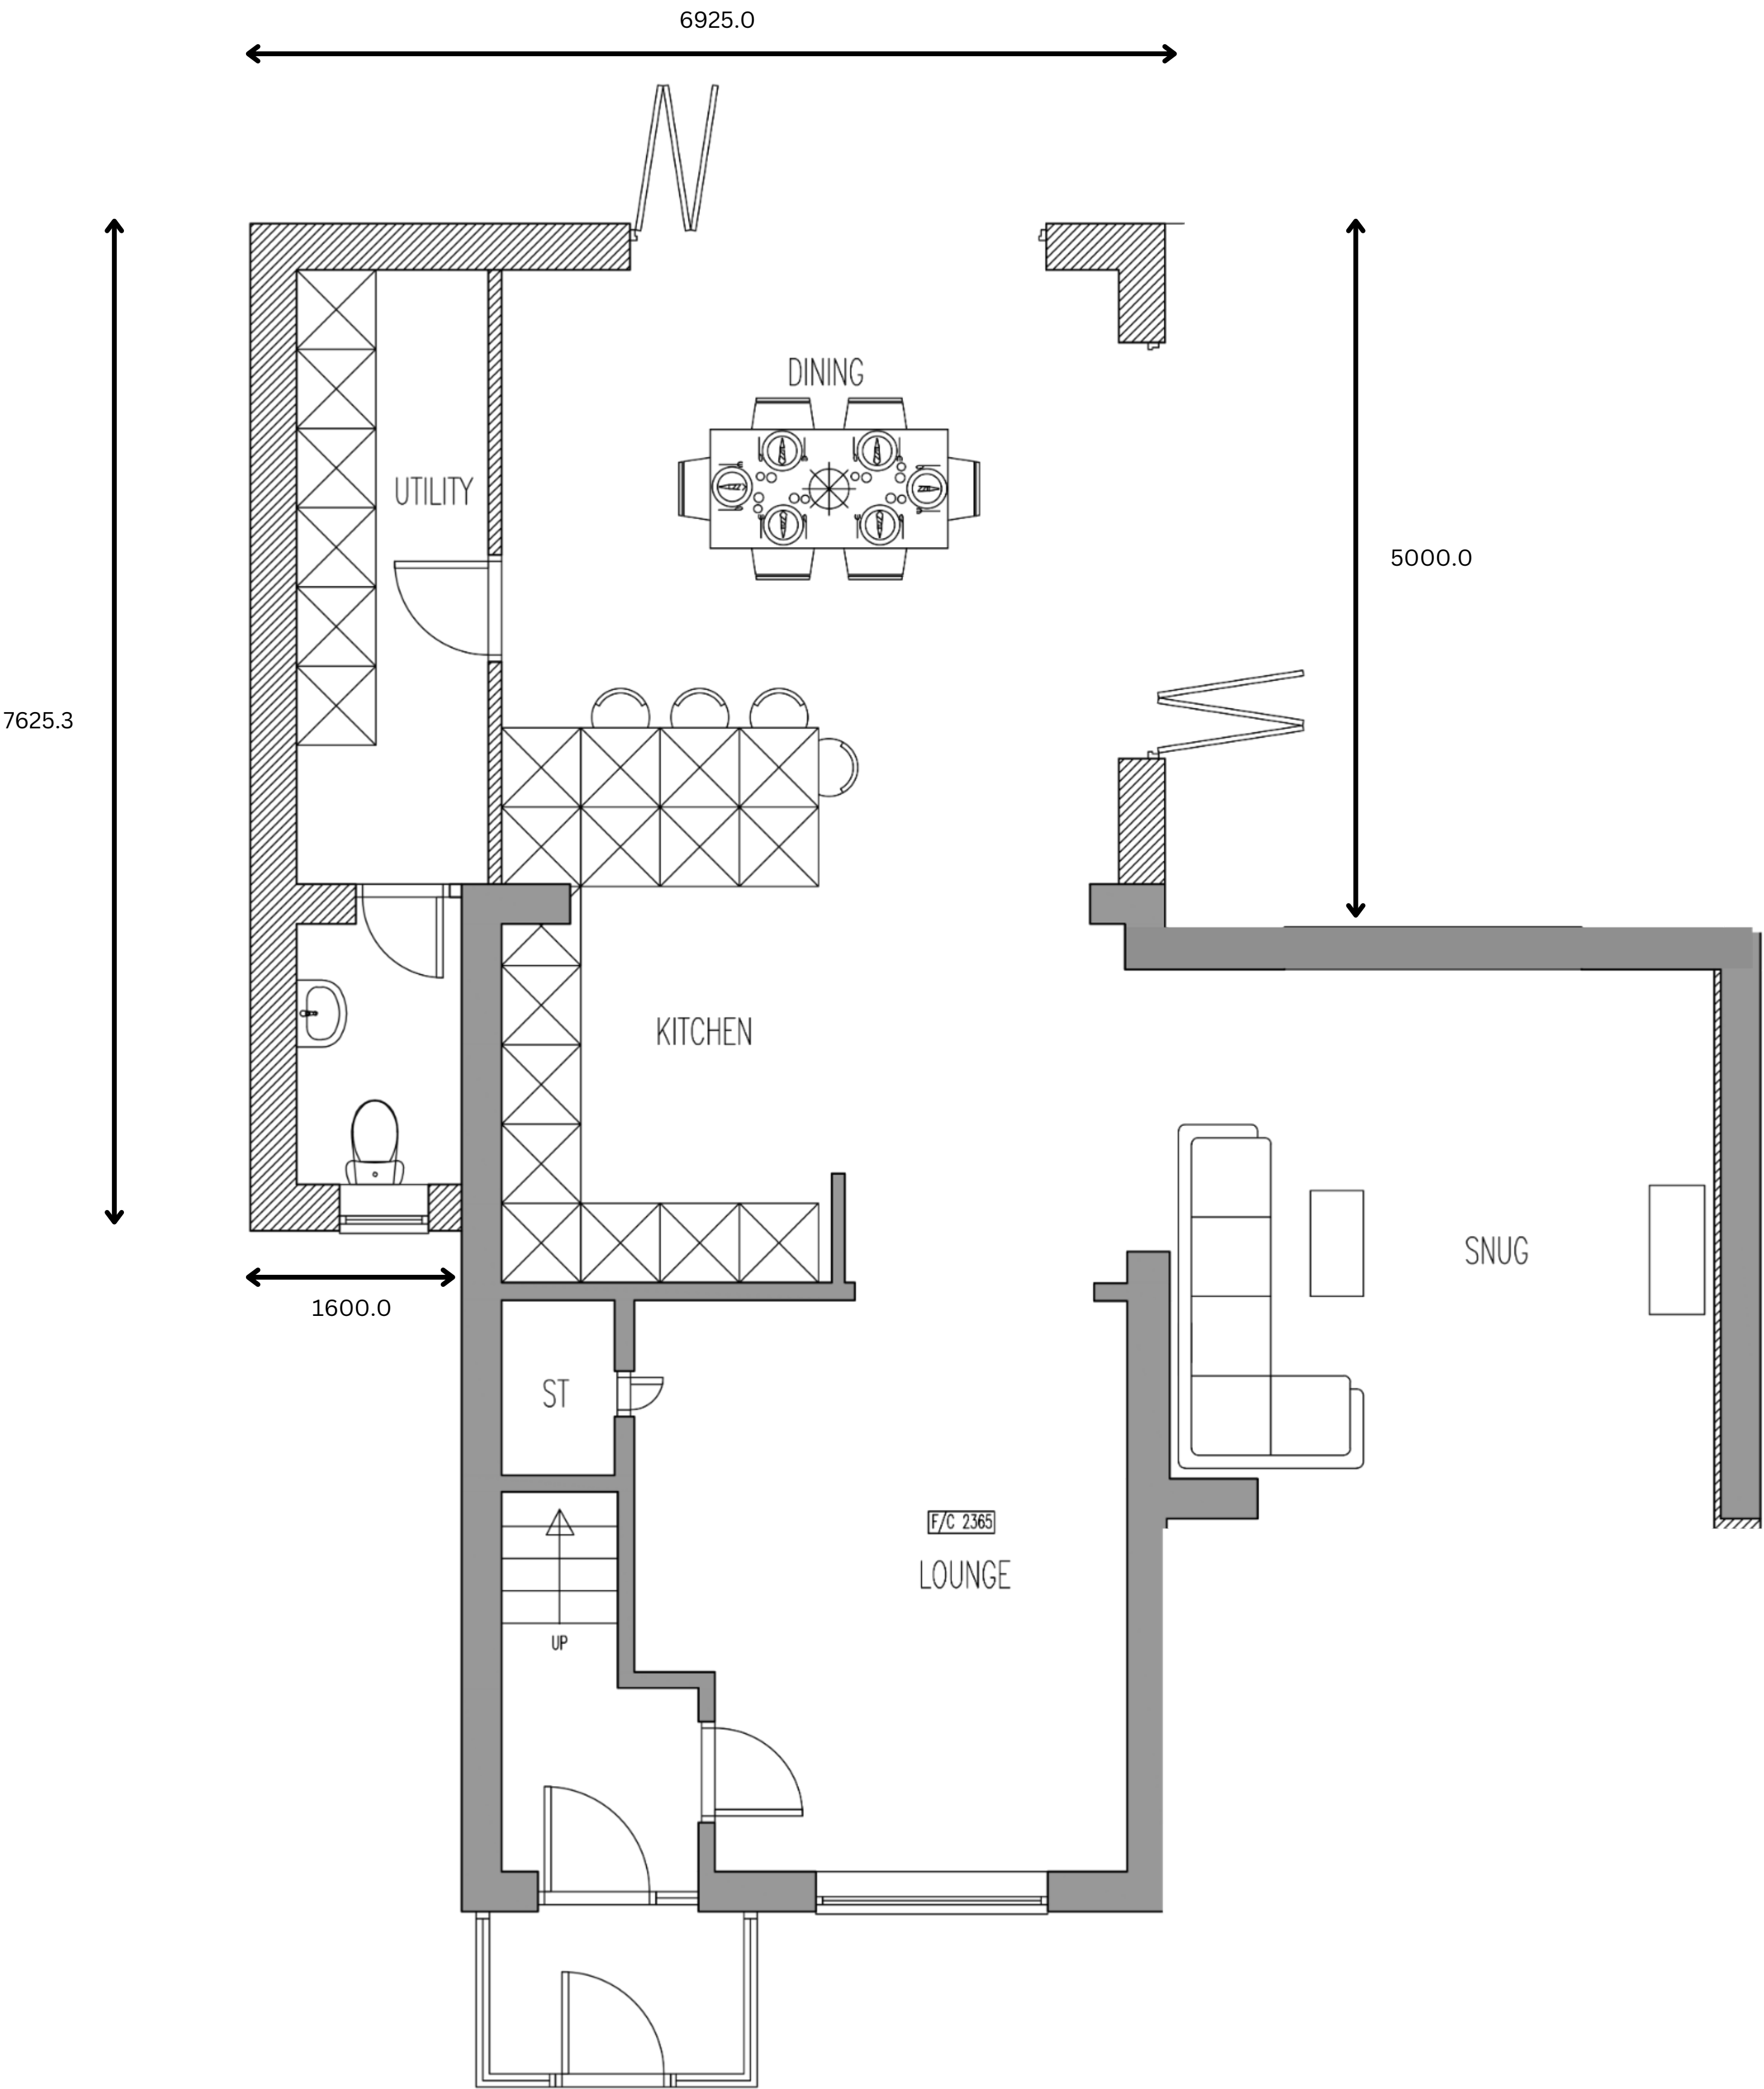

First floor

