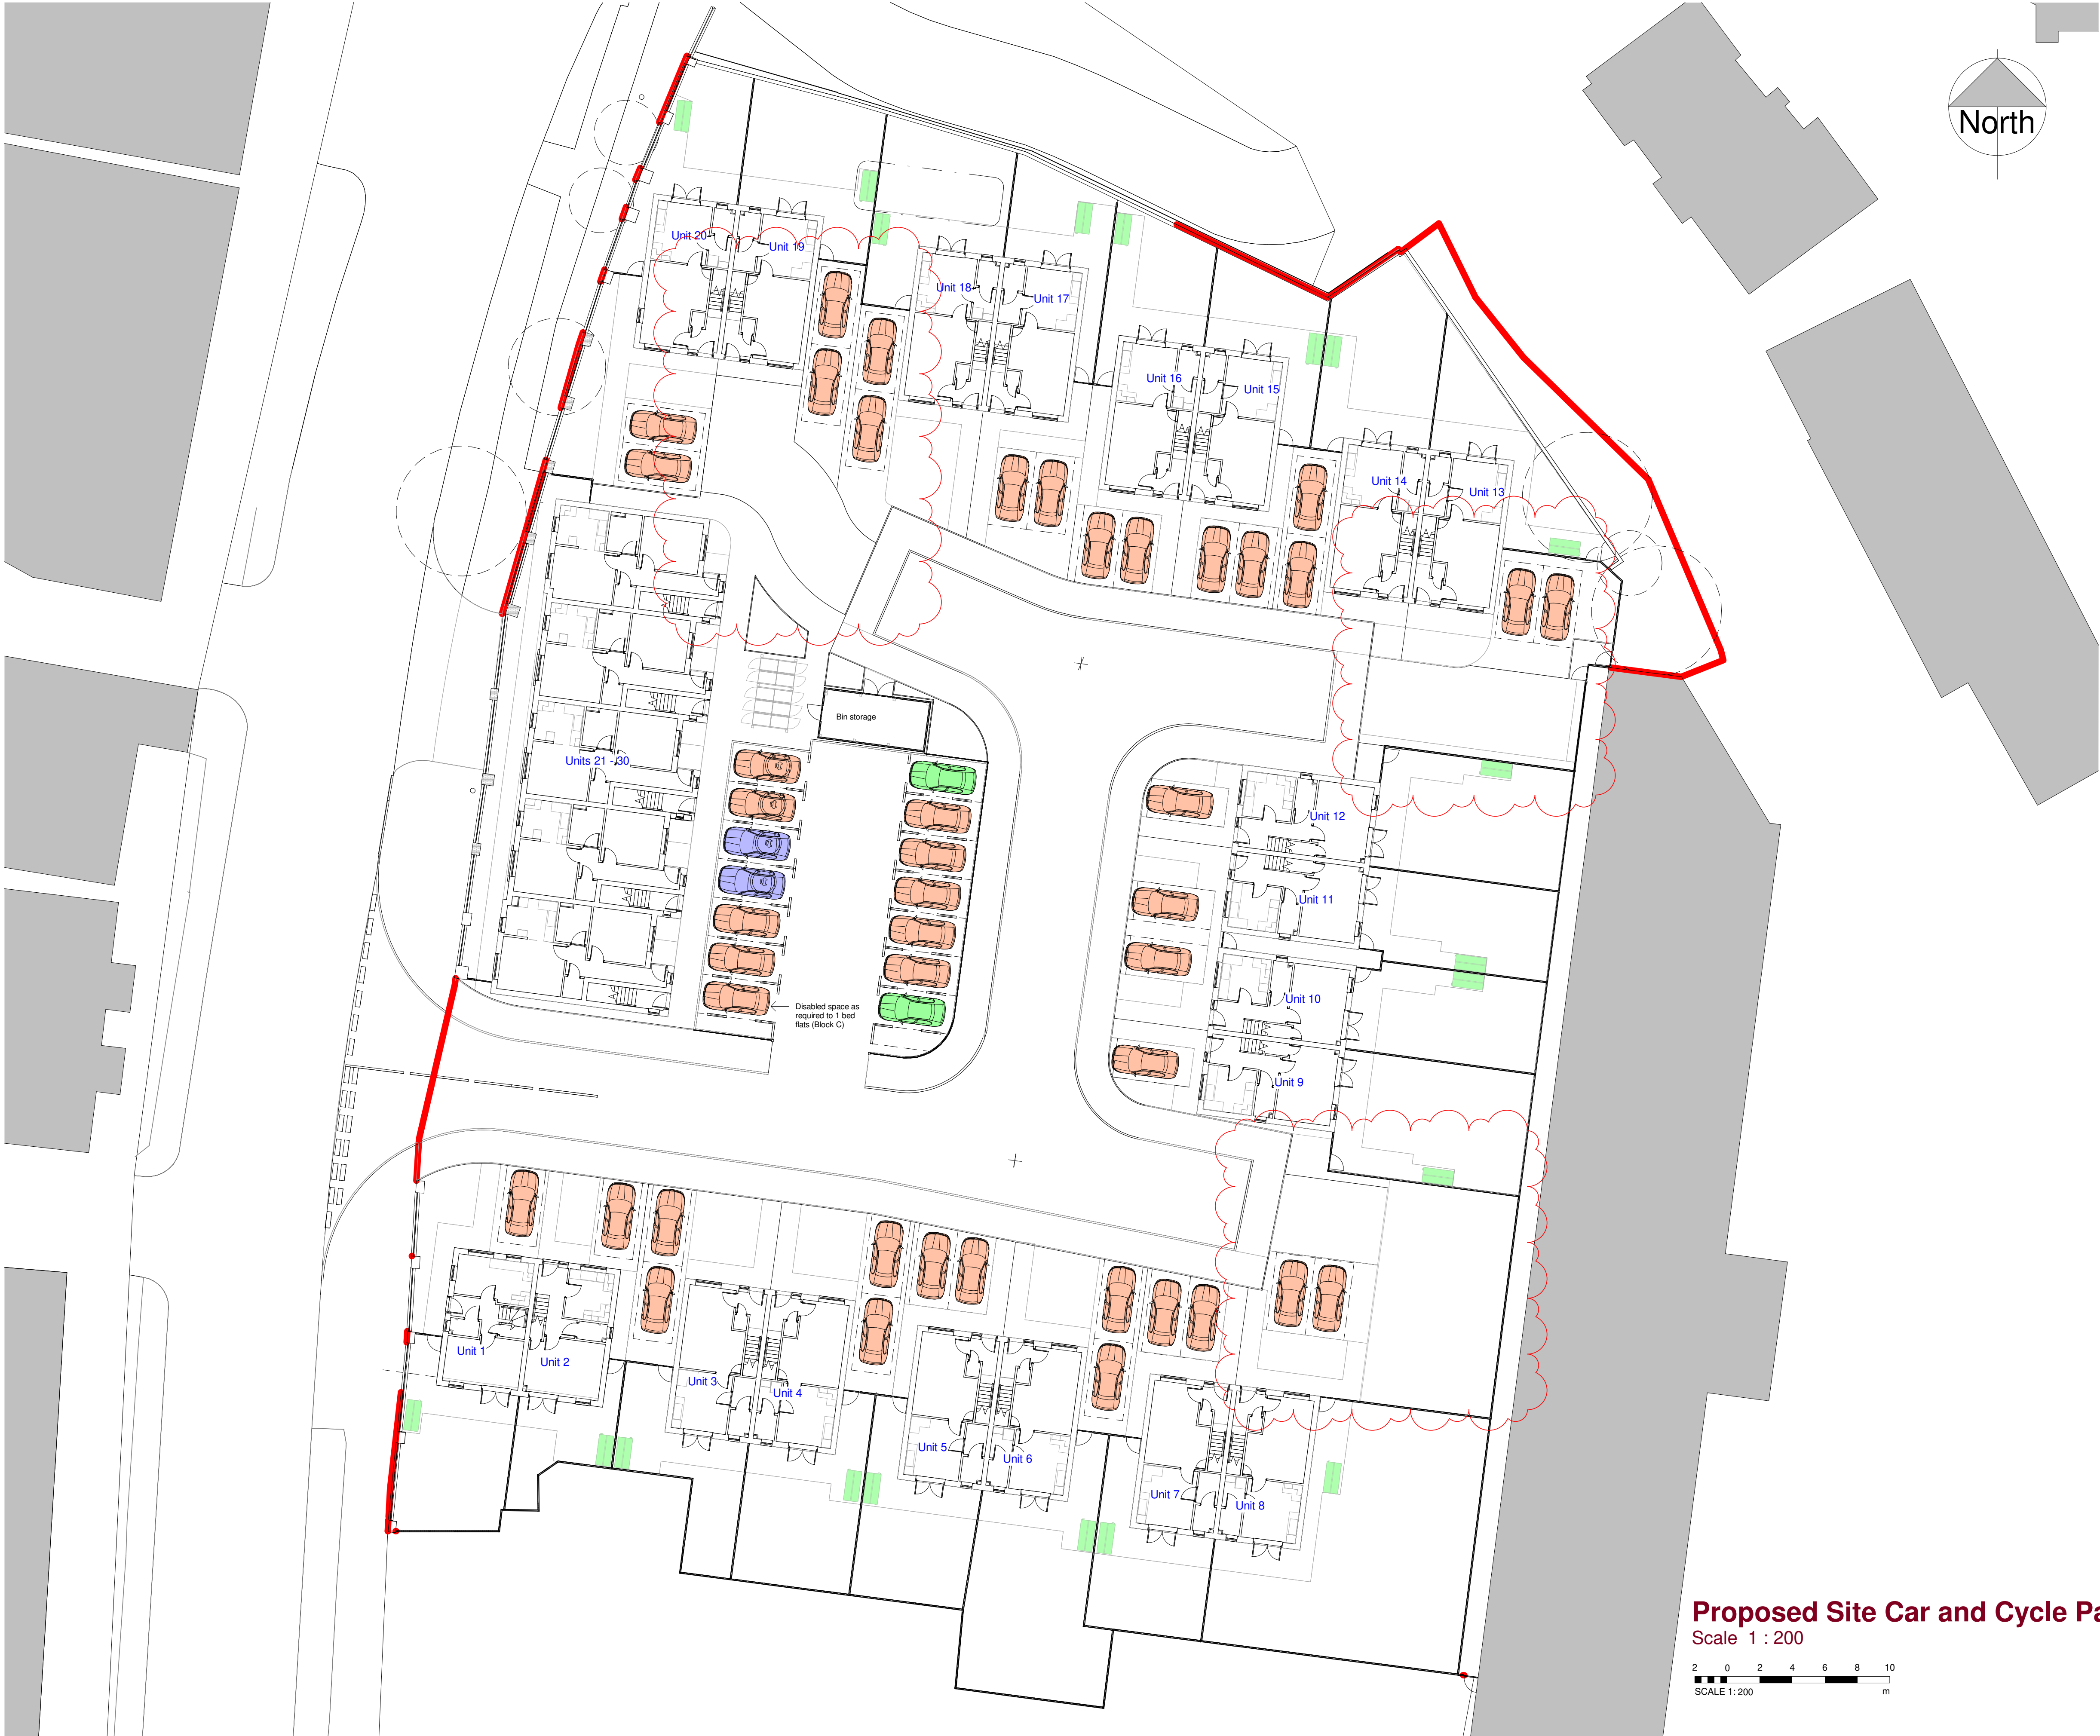




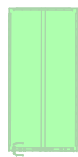
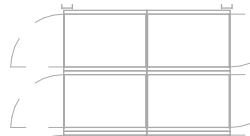
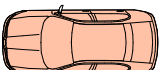
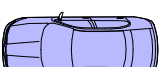
© This Drawing & Design is the copyright of Jenkins Design Services Ltd and should not be reproduced without written consent.

Contractors are to check all levels & dimensions on site prior to site works commencing & report discrepancies to the Designers.

DO NOT SCALE FROM THIS DRAWING

PLANNING

Key: -

-  Cycle store type to be agreed with Jigsaw housing
-  Vertical storage cycle pod type to be agreed with Jigsaw housing for Block C
-  Car parking space for individual residence 44 bays
-  Additional car parking space (unassigned) 2 bays
-