


TOPOGRAPHICAL SURVEY AT: Finishing Techniques Ltd, Halter Inn Works, Bolton Road West, Holcombe Brook, Ramsbottom, Bury Lancs BL0 9SA

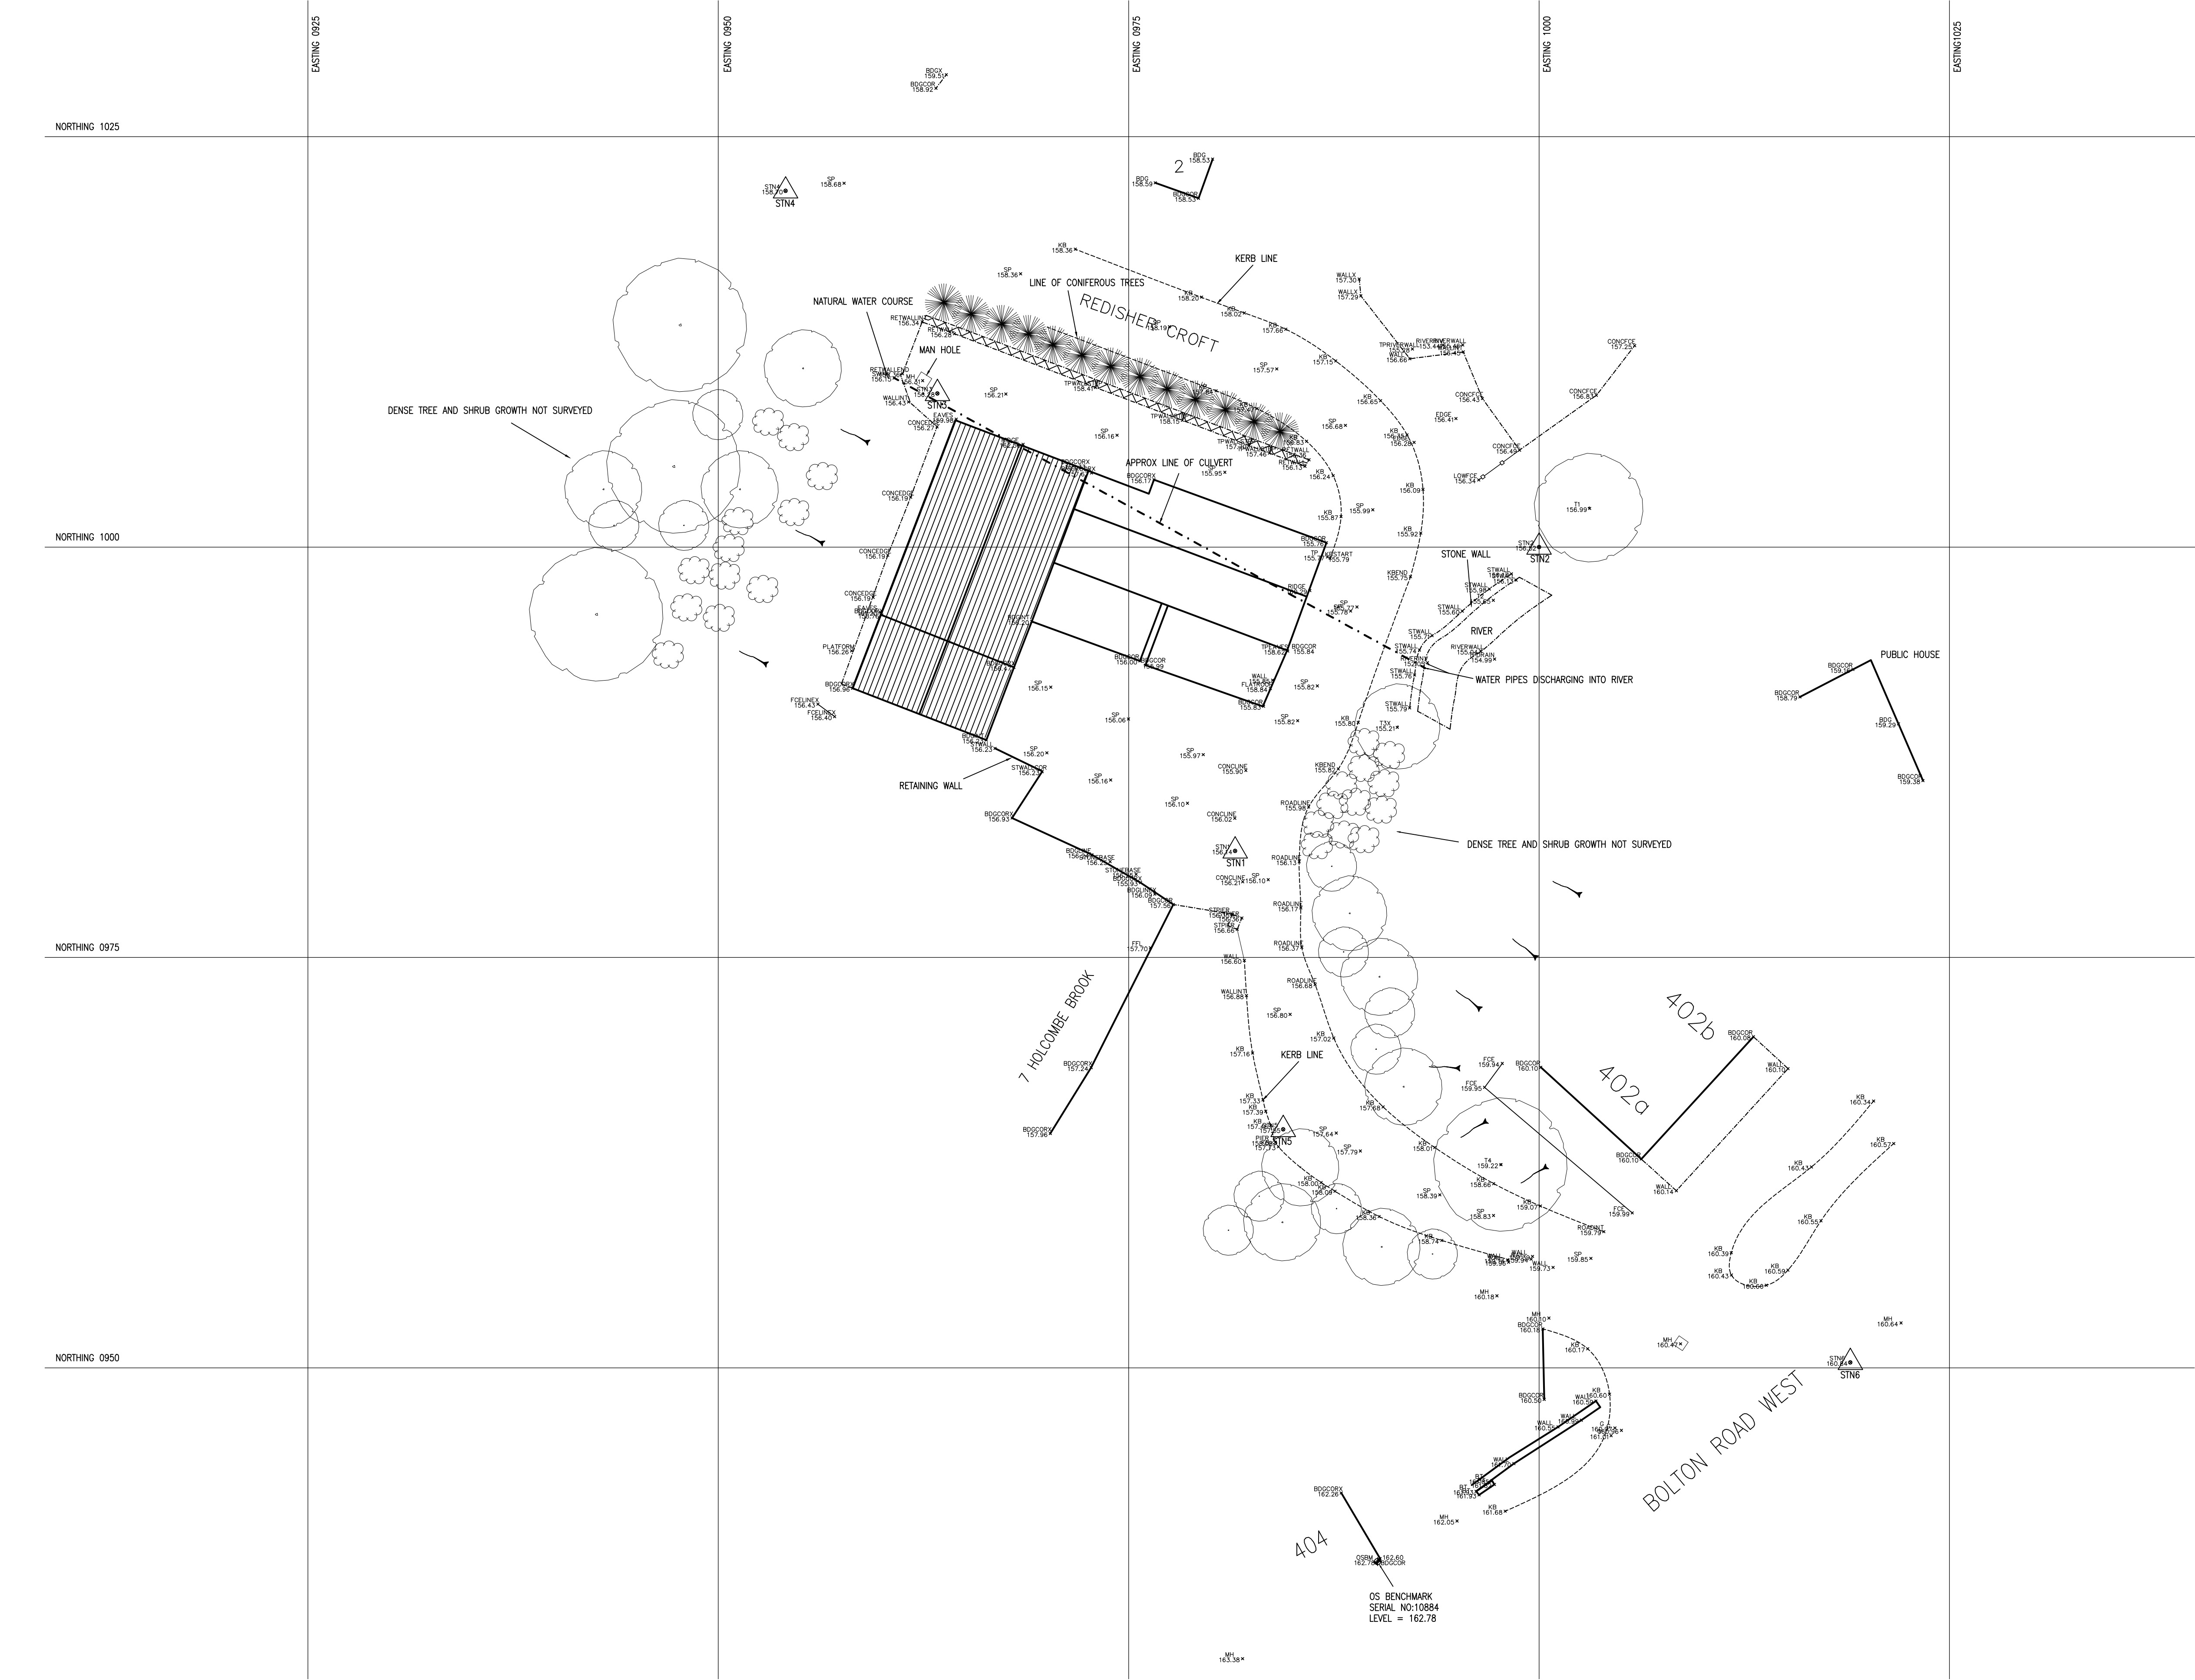

NOTES~

THE SURVEY WAS UNDERTAKEN ON THE 9th & 15th September 2011 by JMS & AD.

THE SURVEY LEVELS RELATE TO AN ORDNANCE SURVEY BENCHMARK LOCATED ON THE EAST CORNER OF 404 BOLTON ROAD WEST. BENCHMARK = 162.78 (BENCHMARK DATA PROVIDED BY LOCAL AUTHORITY HIGHWAYS DIVISION)

DASHED LINE SHOWS APPROXIMATE SPREAD

DENOTES EXISTING TREE

NOTE: SAPPLINGS AND TREES WITH A TRUNK DIAMETER OF LESS THAN 300mm HAVE GENERALLY NOT BEEN SURVEYED.

SURVEY STATION COORDINATES				
STN	NORTHING	EASTING	ELEVATION(M)	MARKER
1	981.1901	981.4901	156.14	NAIL
2	1000.000	1000.000	156.52	NAIL
3	963.3540	1009.3580	156.28	NAIL
4	954.1001	1021.6982	158.70	NAIL
5	984.4147	964.5245	157.55	NAIL
6	1018.9641	950.3312	160.84	NAIL

Amendments			
Title			
TOPOGRAPHICAL SURVEY OF LAND AT FINISHING TECHNIQUES LTD, HALTER INN WORKS, BOLTON ROAD WEST, HOLCOMBE BROOK, RAMSBOTTOM, BURY LANCs BL0 9SA			
Client			
FINISHING TECHNIQUES LTD			
Dwg. No.			
1411 / TOPO			
Date	Scale	Drawn by	Checked by
26.09.2011	1:200	AD	JPE
TOM MYERSCOUGH & CO LLP			
CHARTERED SURVEYORS			
6 School Street, Radcliffe, Manchester, M26 3BP			
Telephone 0161-724-8027 Fax 0161-725-9095			

Stock Fence	Retaining Wall	Well	Traffic Sign	Telegraph Pole	Bush	Sleep Banking	Bore Hole	Foul Manhole and Sewer	Pumping Station	Air Release Valve	All levels are in metres.	Gas Shut Off
Chain-Link Fence	Railway Track	Bench Mark	Station	Gully	Tree	Service Inspection Chamber	Trial Hole	Surface Water Manhole and Sewer	Rising Main - Foul	Hatch Box		
Stone Wall	Guard Rail	Marshy Area	Water Shut Off	Traffic Flow	Tree/Hedge Line		Contour Line	Combined Manhole and Sewer	Rising Main - Surface Water	Emptying Valve		
Barbed Wire Fence	Bridge	Lamp Standard	Hydrant	North Arrow	Building	Boundary Post	Spot Height	Backdrop Manhole	Rising Main - Combined			