



PANEL DESIGN AND CONSTRUCTION TO BS 7818:1995

STANDARD FINISHES:

1. HOT DIP GALVANISED TO BS EN ISO 1461:2009
2. HOT DIP GALVANIZED AND POLYESTER POWDER COATED
3. HOT DIP GALVANIZED AND FULLY PAINTED

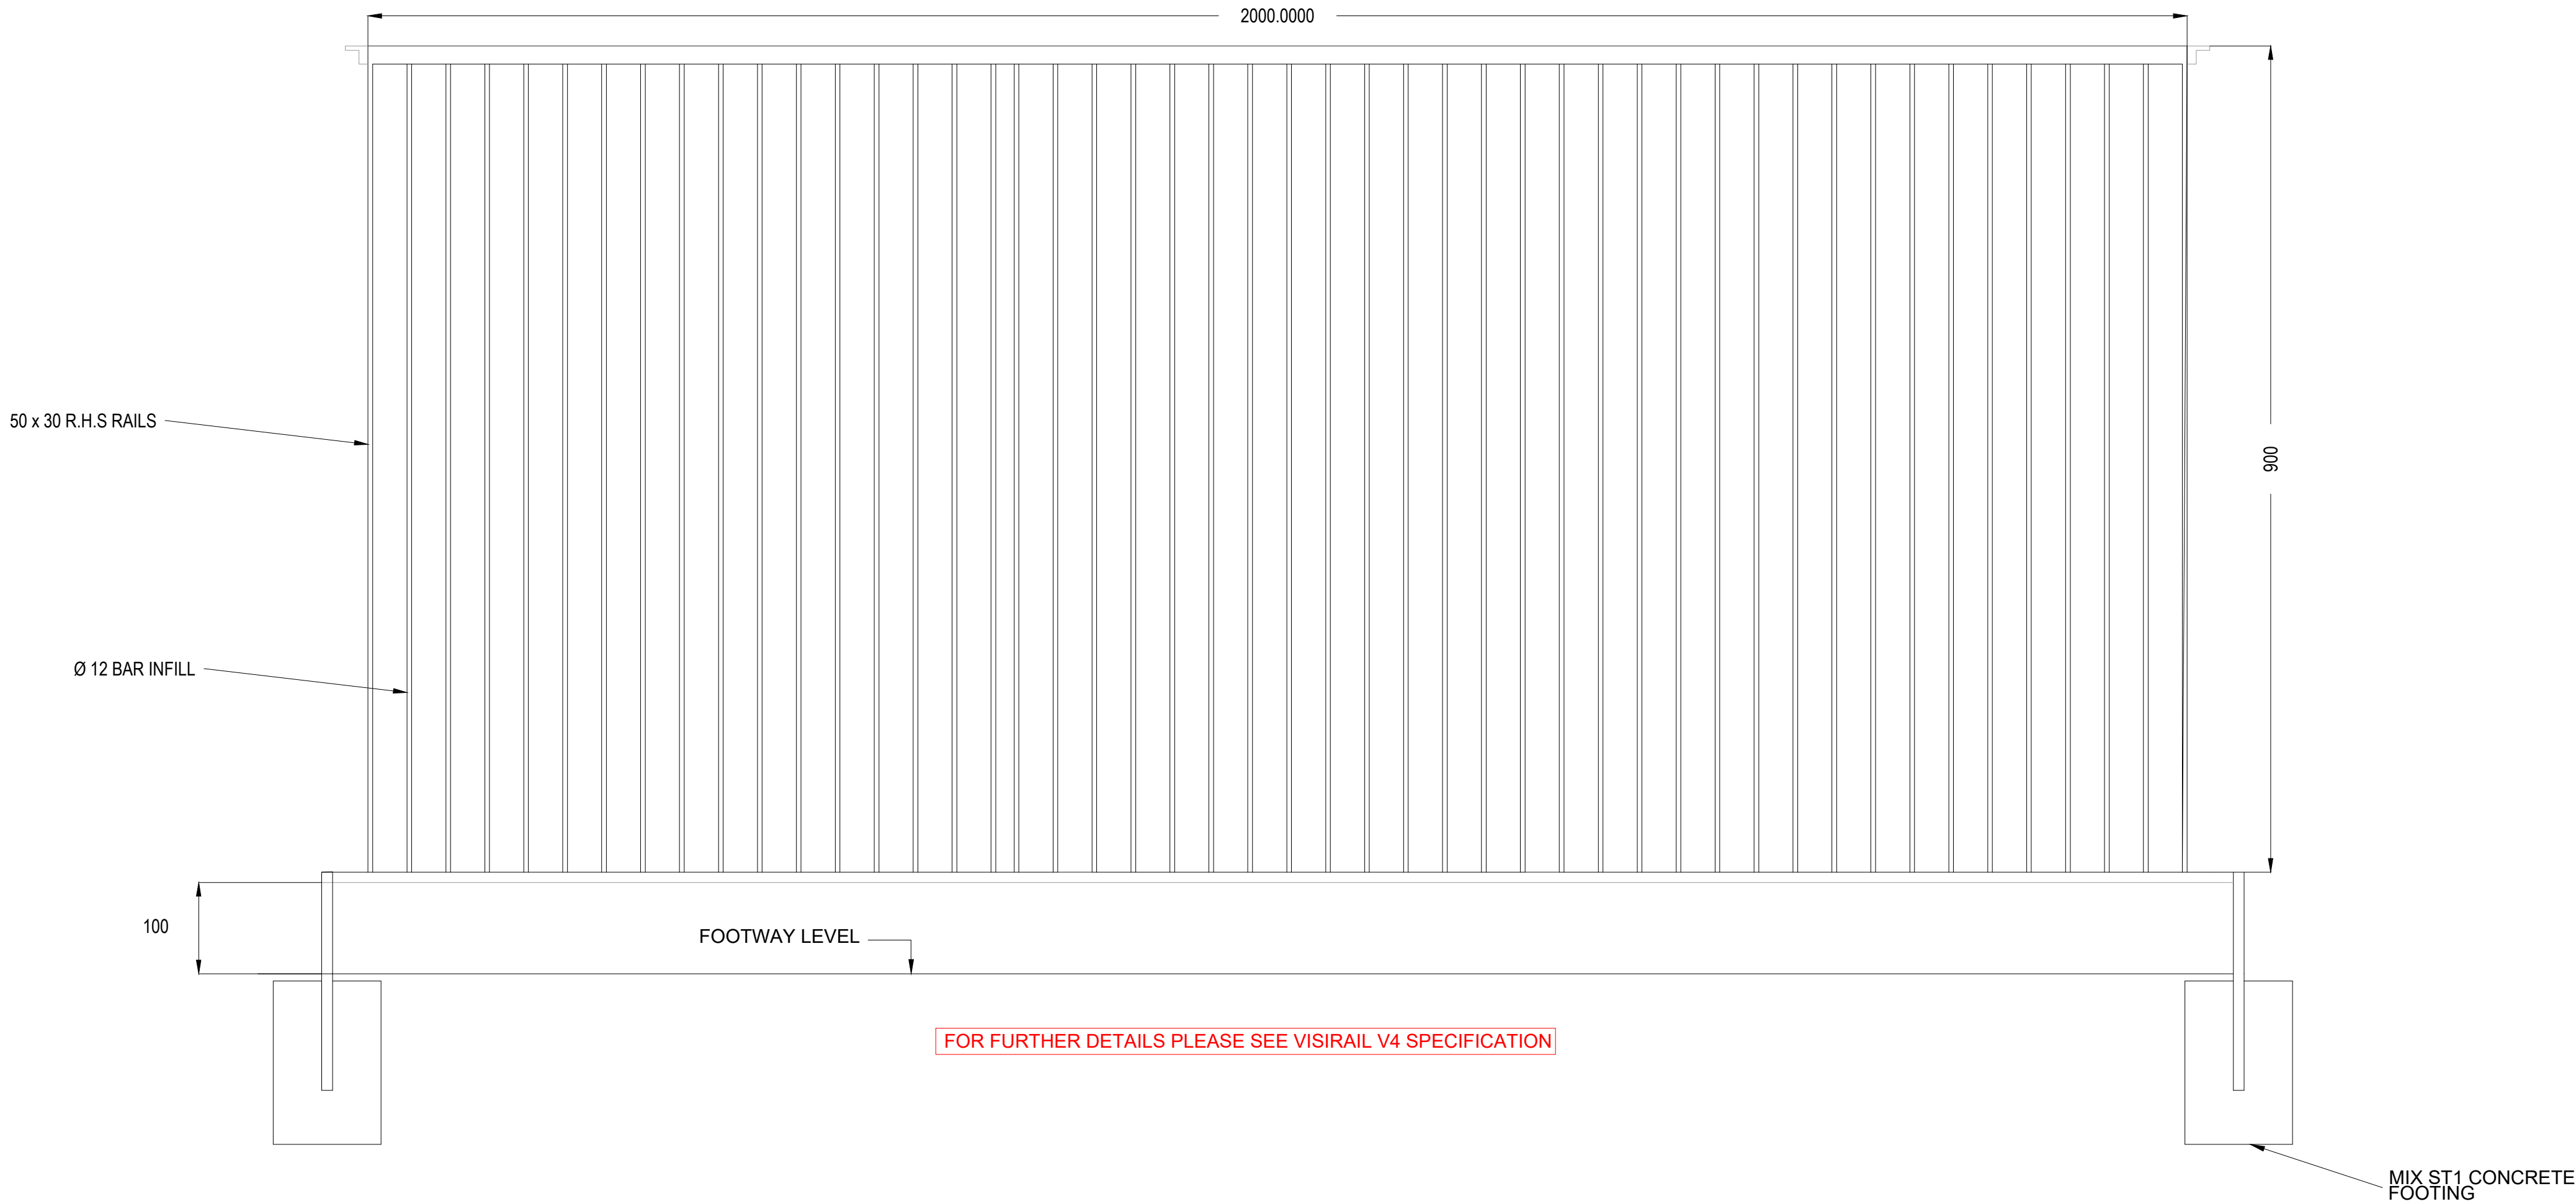

PEDESTRIAN GUARDRAIL DETAIL
VISIRAIL V4

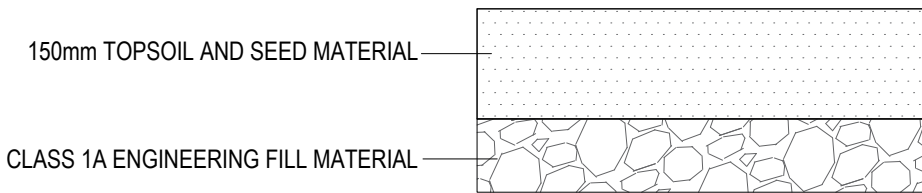

VERGE

PROPOSED VERGE				
LAYER	SHW CLAUSE	MATERIAL	THICKNESS	SPECIAL REQUIREMENTS
SURFACE	618	TOPSOIL AND SEED	150mm	-
BASE	601	CLASS 1A ENGINEERING FILL MATERIAL	VARIES TO SUIT PROPOSED LEVELS	-

NOTES

1. ALL DIMENSIONS ARE IN METRES UNLESS NOTED OTHERWISE.
2. ALL LEVELS ARE IN METRES RELATED TO ORDNANCE DATUM NEWLYN (OD) UNLESS NOTED OTHERWISE.
3. ALL COORDINATES ARE IN METRES RELATED TO ORDNANCE SURVEY NATIONAL GRID.
4. ALL MATERIALS AND WORKMANSHIP WILL BE AS DEFINED IN THE SPECIFICATION UNLESS NOTED OTHERWISE.
5. THIS DRAWING IS TO BE READ IN CONJUNCTION WITH ALL DRAWINGS AND DOCUMENTATION ASSOCIATED WITH THE PROJECT.
6. THIS DRAWING HAS BEEN BASED UPON SURVEY/OS INFORMATION SUPPLIED BY A THIRD PARTY AND SCP SHALL NOT BE LIABLE FOR ANY INACCURACY OR DEFICIENCIES ARISING FROM IT.
7. ALL LEVELS, DIMENSIONS AND LOCATIONS ARE TO BE CHECKED BY THE MAIN CONTRACTOR PRIOR TO COMMENCEMENT OF ANY WORK ON SITE.
8. ALL WORKS TO BE CARRIED OUT IN ACCORDANCE WITH LOCAL AUTHORITY ADOPTABLE RESIDENTIAL ROAD SPECIFICATION AND STANDARD DETAILS.

KEY

REVISIONS

REV	DESCRIPTION	DATE	BY
-	ISSUED FOR INFORMATION	24.06.22	JC
A	UPDATE TO CARRIAGEWAY DETAILS AS PER COUNCIL COMMENTS	14.11.22	JC

SCP

Transportation Planning : Infrastructure Design

Colwyn Chambers, 19 York Street, Manchester, M2 3BA, Tel 0161 832 4400, www.scptransport.co.uk, Email info@scptransport.co.uk

Client Name:

BARRATT HOMES

Project Title:

WALMERSLEY ROAD,
SPRINGSIDE ROAD,
BURY

Drawing Title:

STANDARD DETAILS
(2 OF 3)

Date:	24.06.2022	Drawn By:	JC
Scale:	AS STATED	Checked:	NA
Status:	PRELIMINARY	Approved:	UNAPPROVED

Drawing No.	Rev.
SCP-220349-4000-002	A