


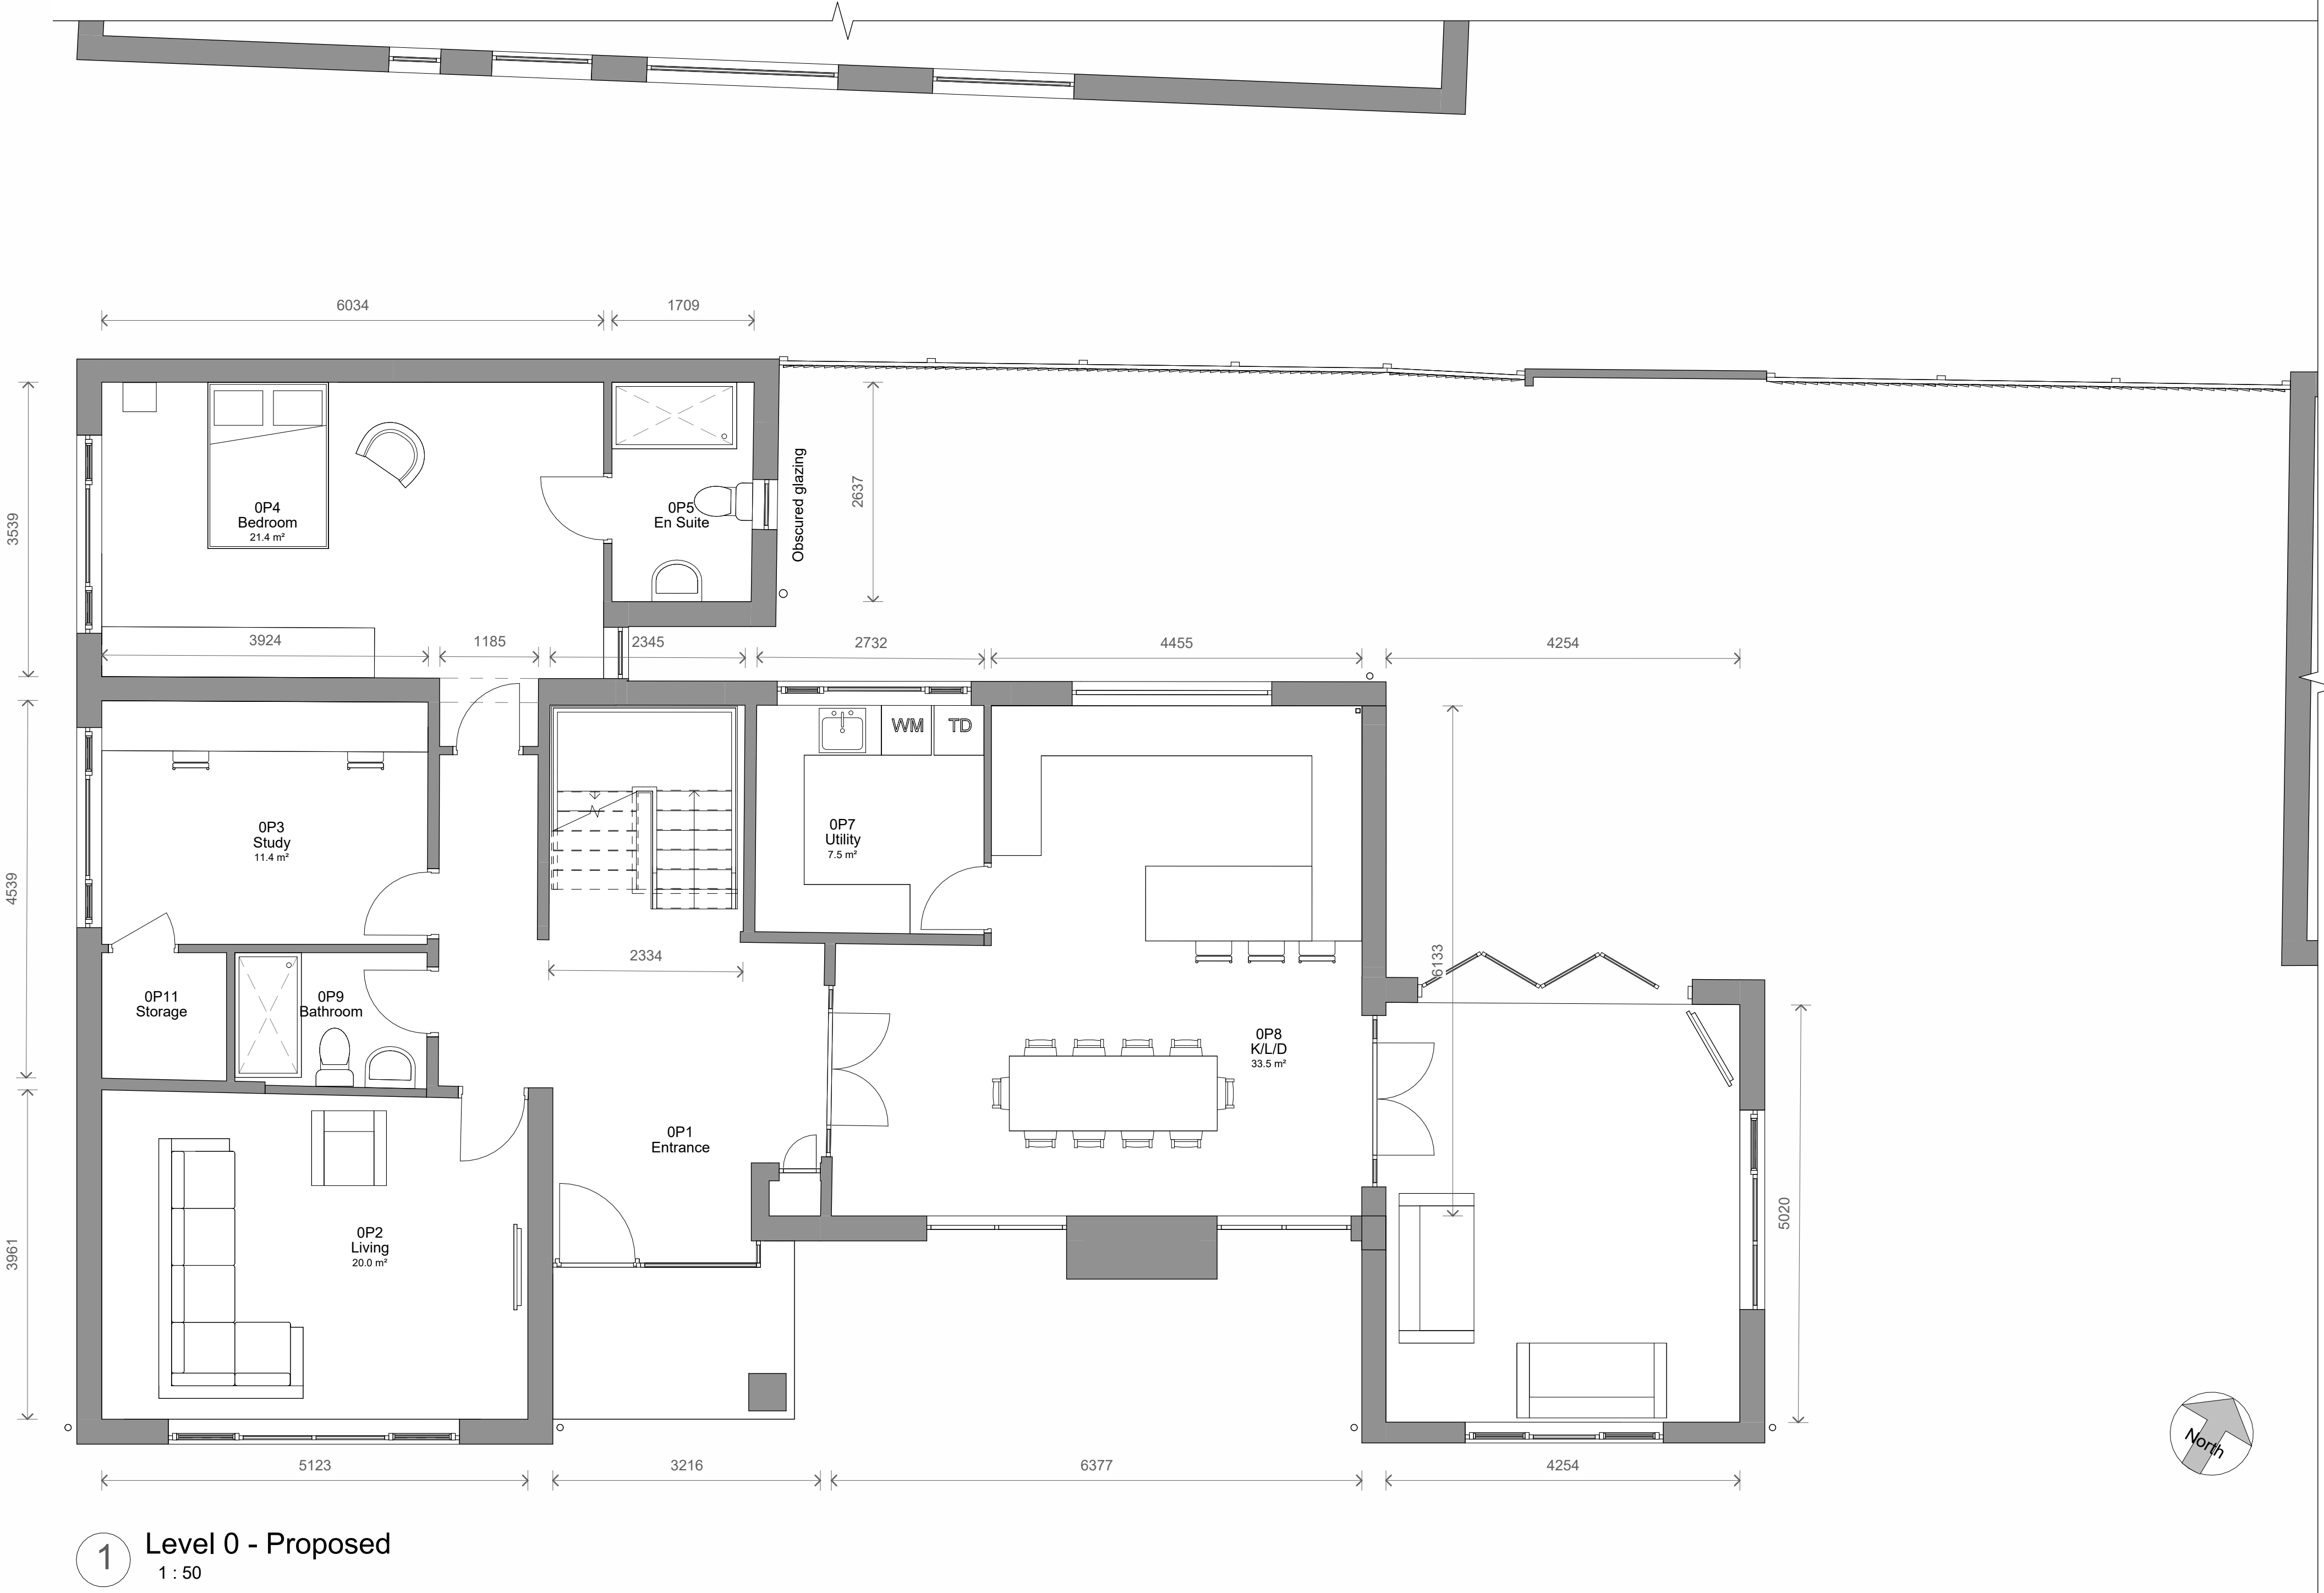


1 Level 0 - Proposed
1 : 50




4 Left Side - Proposed
1 : 100



5 Right Side - Proposed
1 : 100

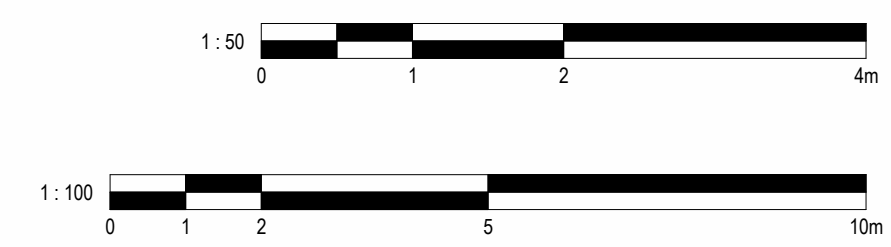

2 Front - Proposed
1 : 100

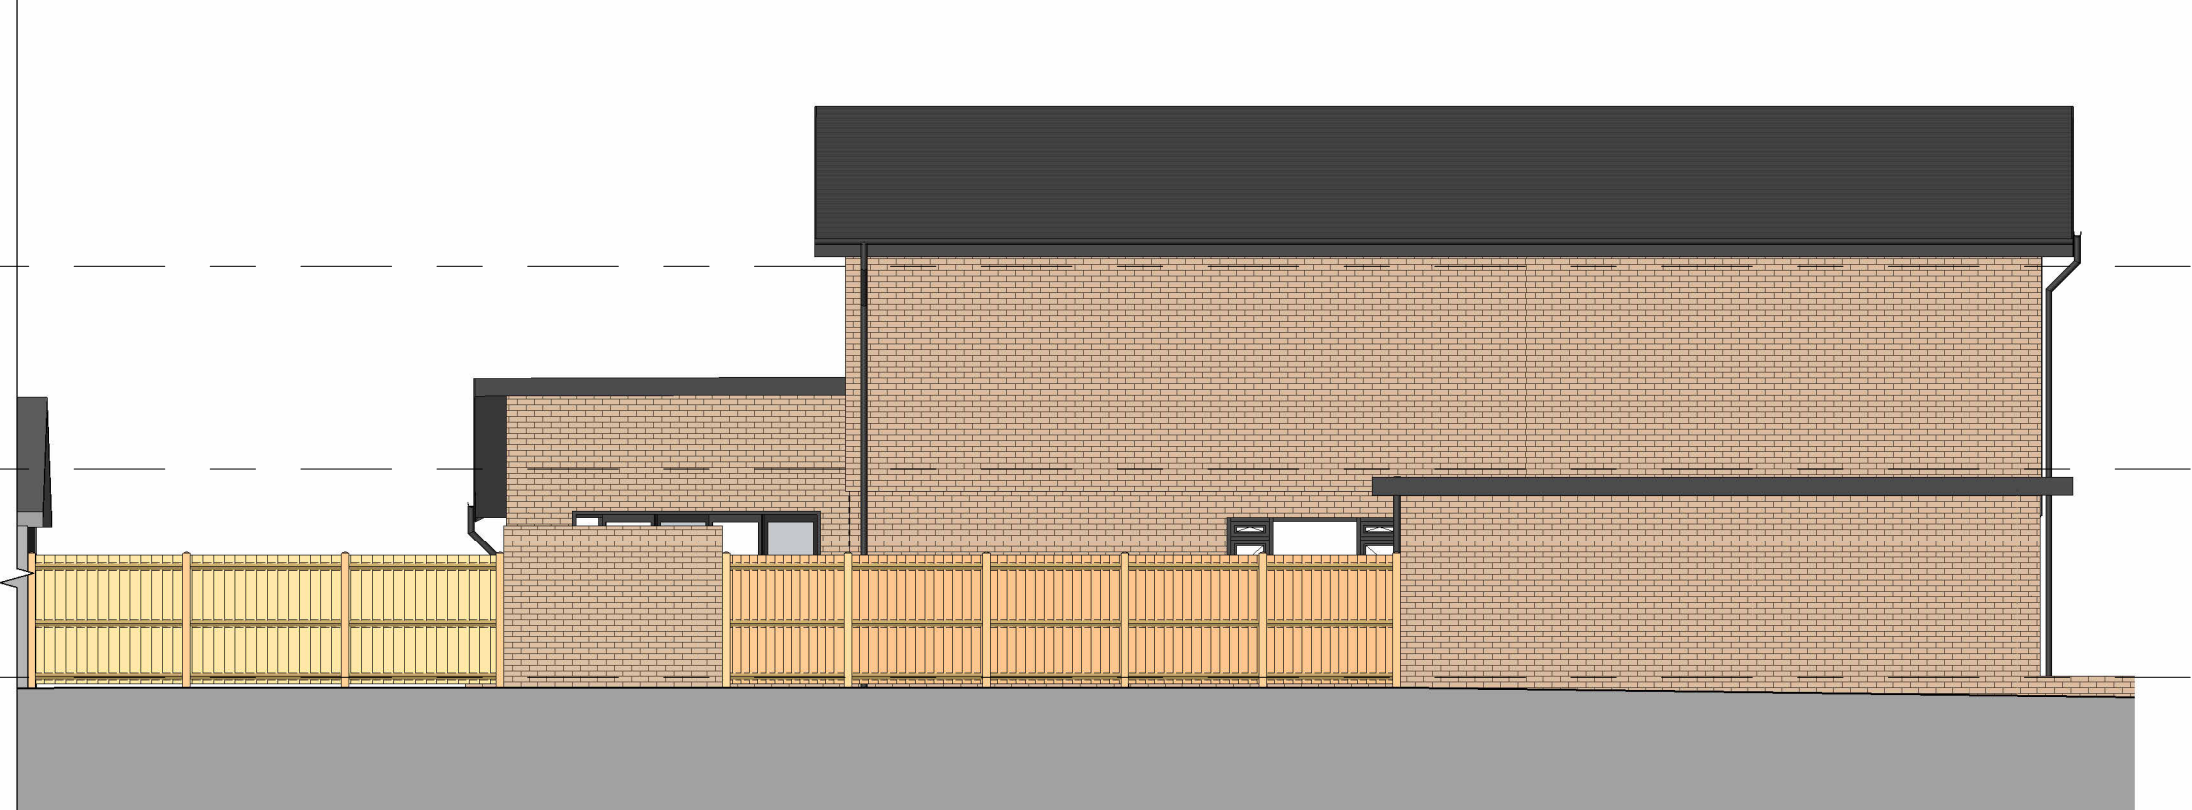

3 Rear - Proposed
1 : 100

1	Revised Design	23/04/2026	JB
No.	Description	Date	Initial

PROJECT		2 Oakfield	
TITLE		Proposed Plans & Elevations	
STATUS		DESIGN	
DRAWN BY	DATE	SCALE (@ A1)	
JQ	31/03/2026	As indicated	
PROJECT NUMBER		DRAWING NUMBER	REV
GSS26025.1		OP1	1
GOLD SKETCH			
S T U D I O S			
www.goldsketch.co.uk		info@goldsketch.co.uk 0161 792 9595	
NOTES: ©COPYRIGHT- ALL RIGHTS RESERVED. THIS DRAWING SHALL NOT BE REPRODUCED WITHOUT PRIOR WRITTEN CONSENT. DRAWING TO BE USED FOR THE STATUS INDICATED ONLY. ALL DIMENSIONS AND SETTING OUT SHALL BE CHECKED AND CONFIRMED ON SITE. ANY DISCREPANCIES TO BE REPORTED TO THE ARCHITECT IMMEDIATELY. THIS DRAWING IS THE PROPERTY OF GOLD SKETCH. IT IS TO BE USED IN ACCORDANCE WITH CURRENT BUILDING REGULATIONS, RELEVANT CODES OF PRACTICE AND BRITISH STANDARDS. ALL DIMENSIONS ON THIS DRAWING ARE IN MILLIMETRES UNLESS OTHERWISE STATED.			