




1. Front - Proposed

2. Left Side - Proposed

3. Rear - Proposed

4. Right Side - Proposed

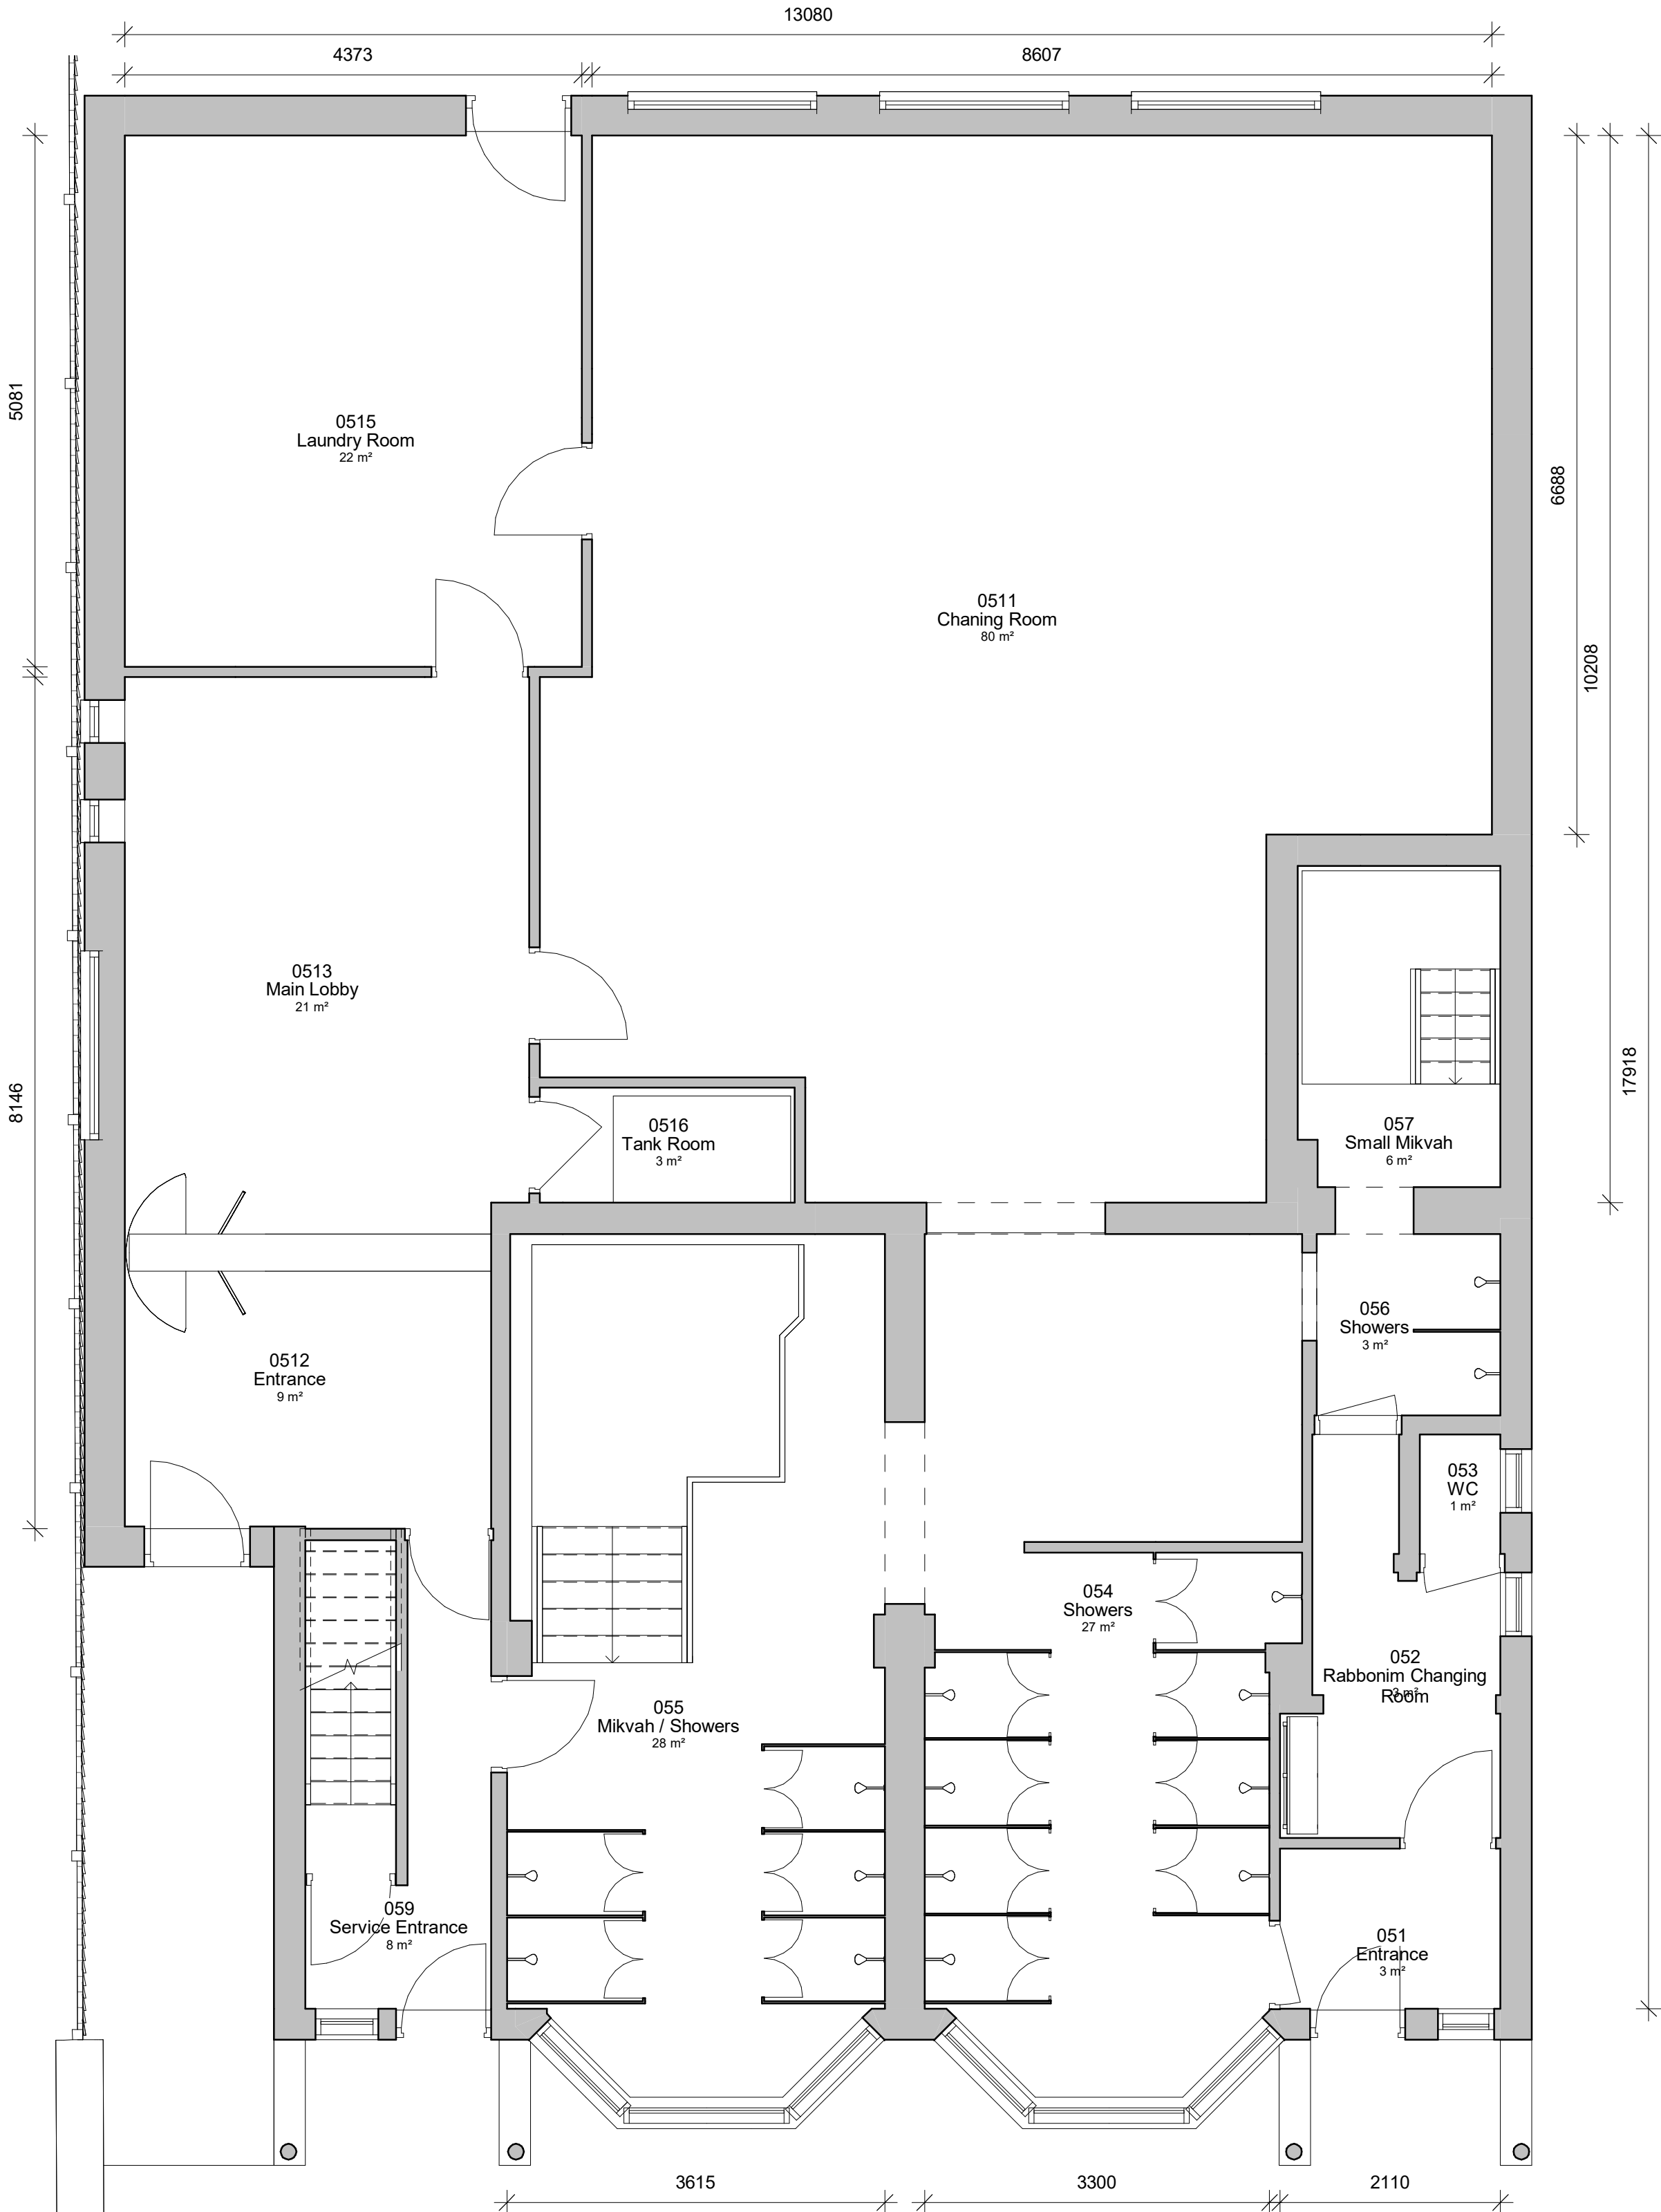

5. Level 0 - GA Proposed



12	Dimensions added	01/06/2018
11	Revised	01/06/2018
10	Added to rear and remove boiler room wall	01/06/2018
9	Remove rear access	01/06/2018
8	add drawing showing gress approved	01/06/2018
7	Revised for new entrance	01/06/2018
6	Side entrance arrangements and extension to the rear	01/06/2018
5	Side entrance arrangements	01/06/2018
4	Revised plan	01/06/2018
3	Revised Layout	01/06/2018
2	Revised Layout	01/06/2018
1	New Layout	01/06/2018

PROJECT	SCALE @ A1	DATE	DRAWN BY
Prestwich Mikvah - Albert Ave	As indicated	12 JUN 2018	ER
CLIENT	STATUS		
Prestwich Mikvah	PLANNING		
TITLE	PROJECT NO.	DRAWING NO.	REV.
Proposed GA Plans and Elevations	DA18080.	003.	12
NOTES			
THIS DRAWING MUST NOT BE REPRODUCED WITHOUT WRITTEN CONSENT OF DEBTAL ARCHITECTURE. ALL DIMENSIONS AND MATERIALS SHALL BE CHECKED AND CONFIRMED BY THE ARCHITECT PRIOR TO CONSTRUCTION. ANY CHANGES TO THE DRAWING SHALL BE MADE IN ACCORDANCE WITH THE CURRENT STATUTORY LEGISLATION. ALL DIMENSIONS ON THIS DRAWING ARE IN MILLIMETRES UNLESS OTHERWISE STATED.			