


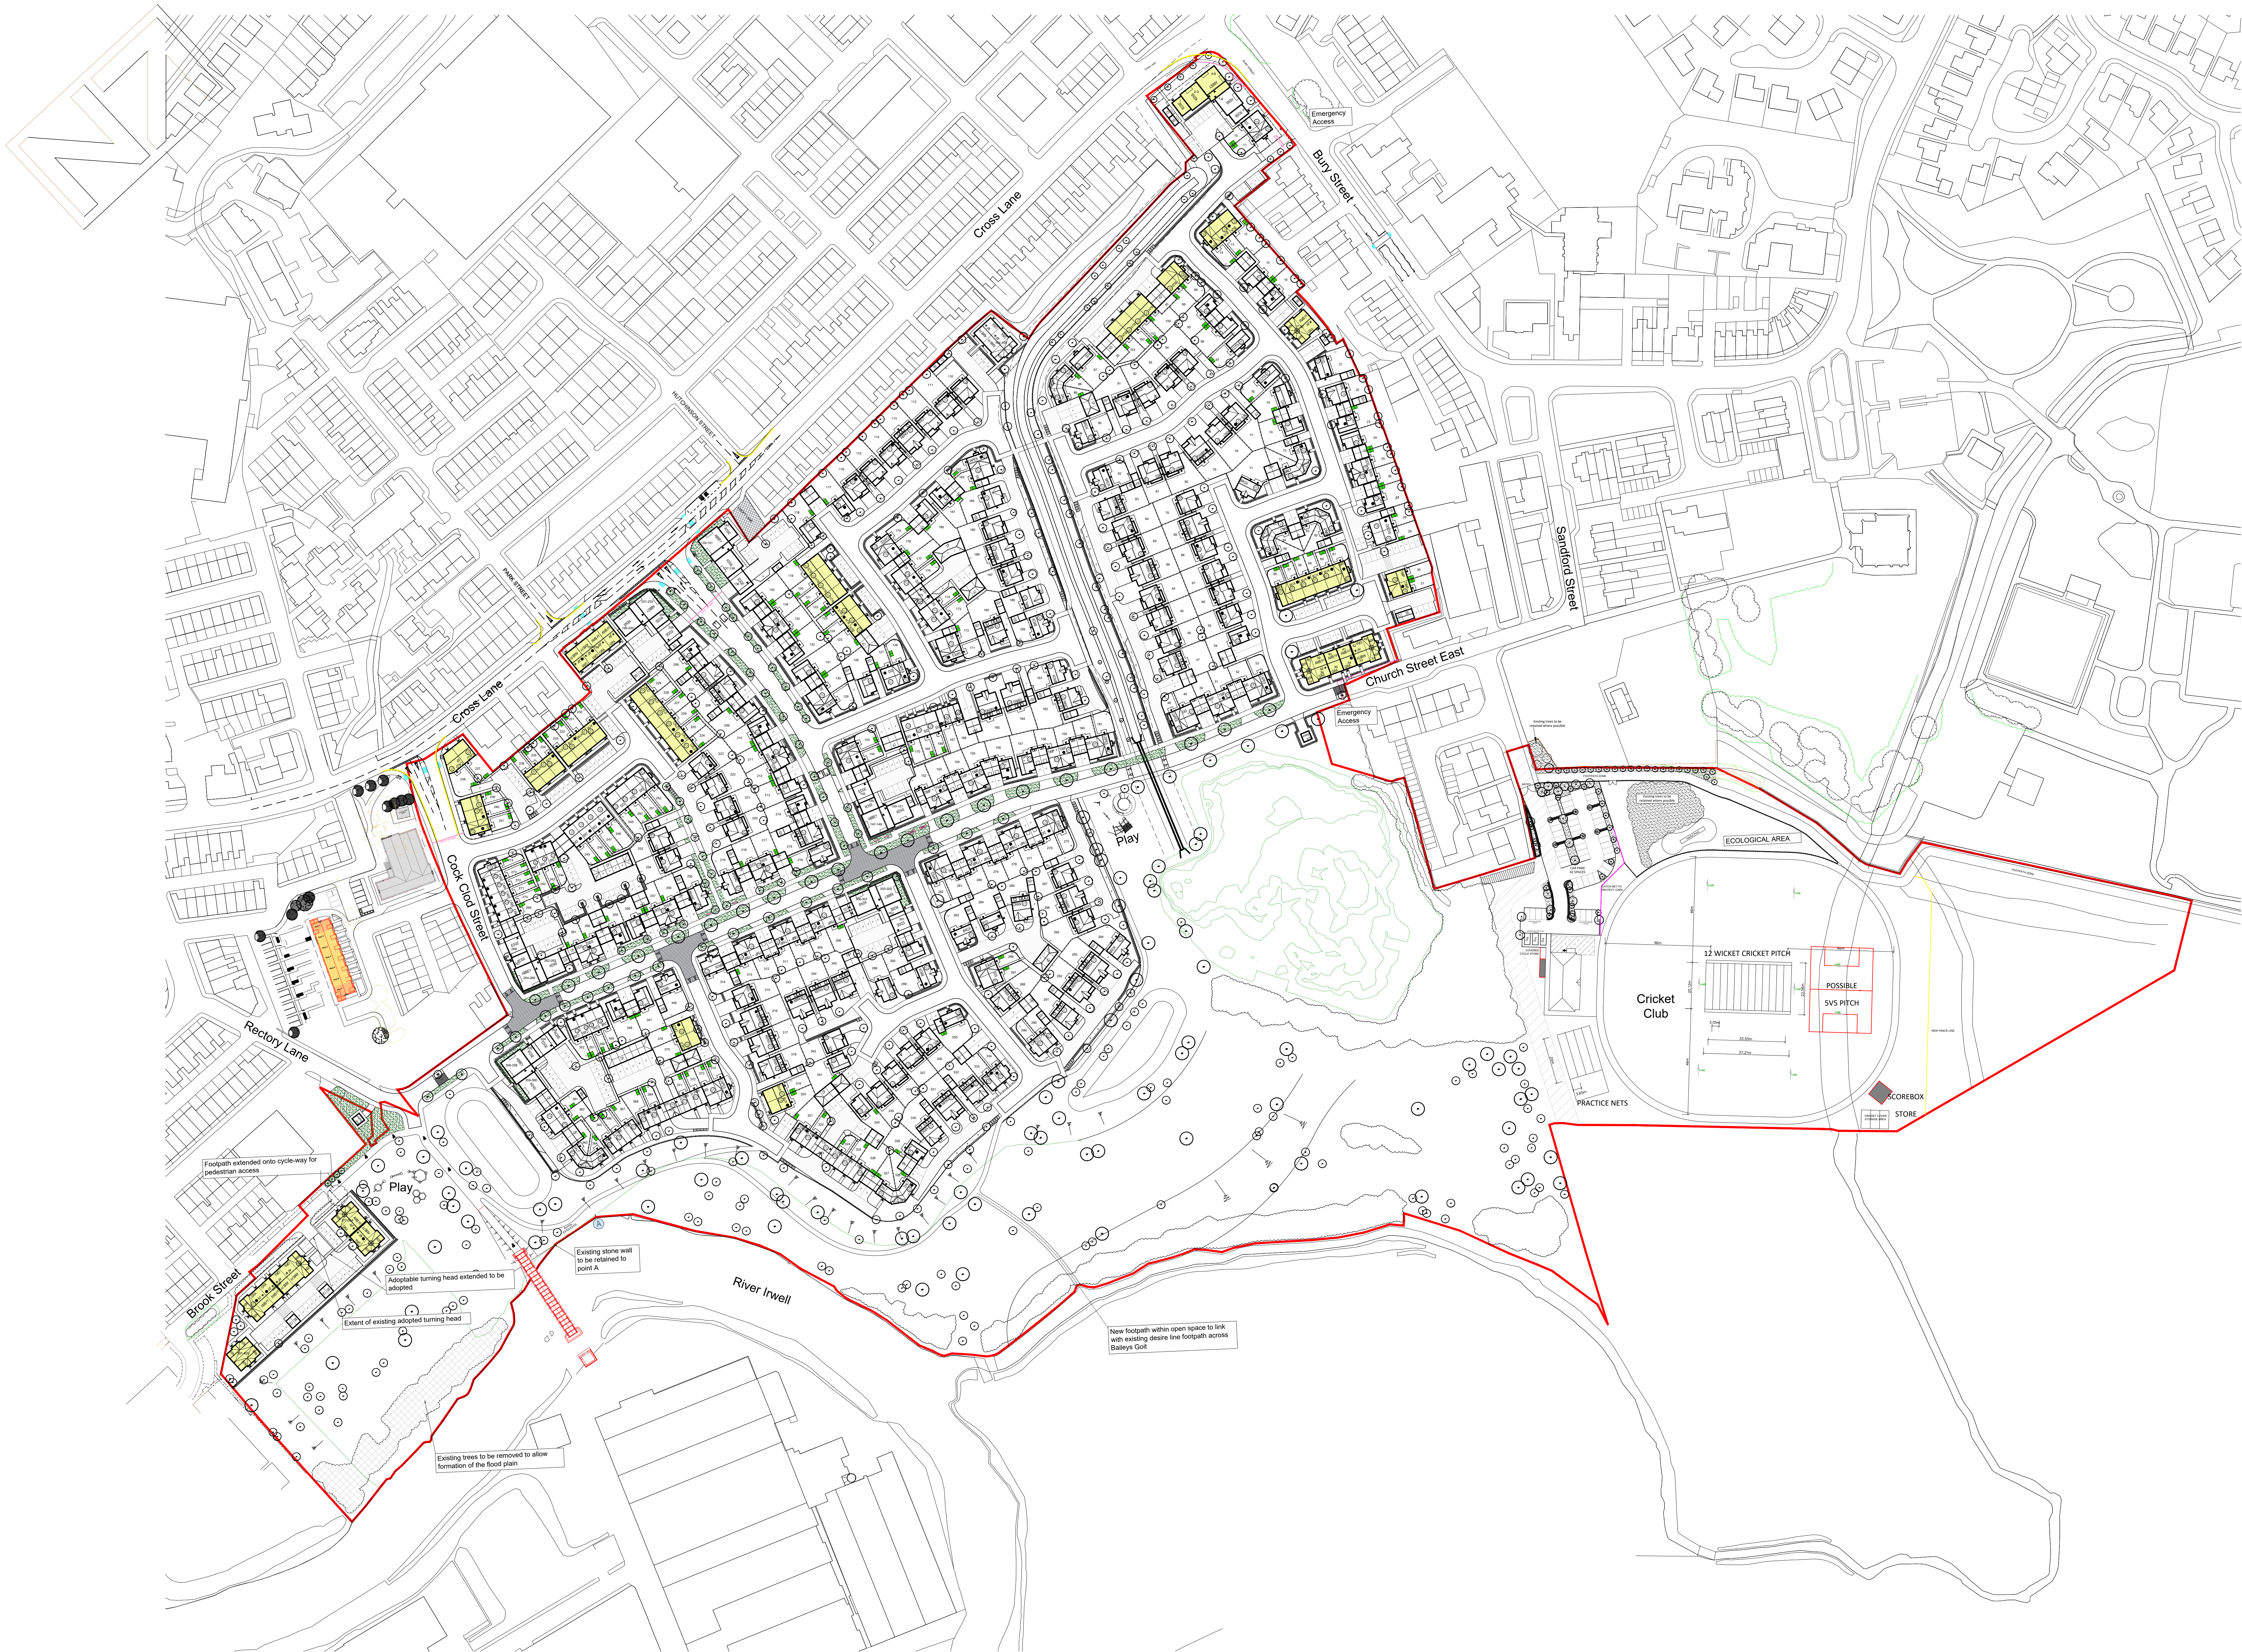

LEGEND

AFFORDABLE UNITS

E	PLOTS 1-4 SWAPPED FOR PLOTS 104-109	22.11.24	CW
D	AMENDED TO MATCH UPDATED LAYOUT	15.05.24	CW
C	AMENDED TO MATCH UPDATED LAYOUT	09.05.24	CW
B	SFZ FENCES ADDED TO ALL BACK GARDENS & RAILINGS CHANGED TO CONTEMPORARY RAILINGS	16.11.23	CW
A	LAYOUT AMENDED FOLLOWING SLIGHT REPLAN	07.09.23	CW

REV	DESCRIPTION	DATE	INIT
-----	-------------	------	------

Morris Homes (North) Limited
Morland House
Altrincham Road
Wilmslow
Cheshire SK9 5NW
Tel: (01625) 544 444
Fax: (0845) 833 1845

Job Title
EAST LANCS PAPER MILL
RADCLIFFE

Draw Title
AFFORDABLE PLAN

date	drawn	checked	scale	drawn	rev
19.07.22			1:1000 @ A0	SK001/AP/004	E