
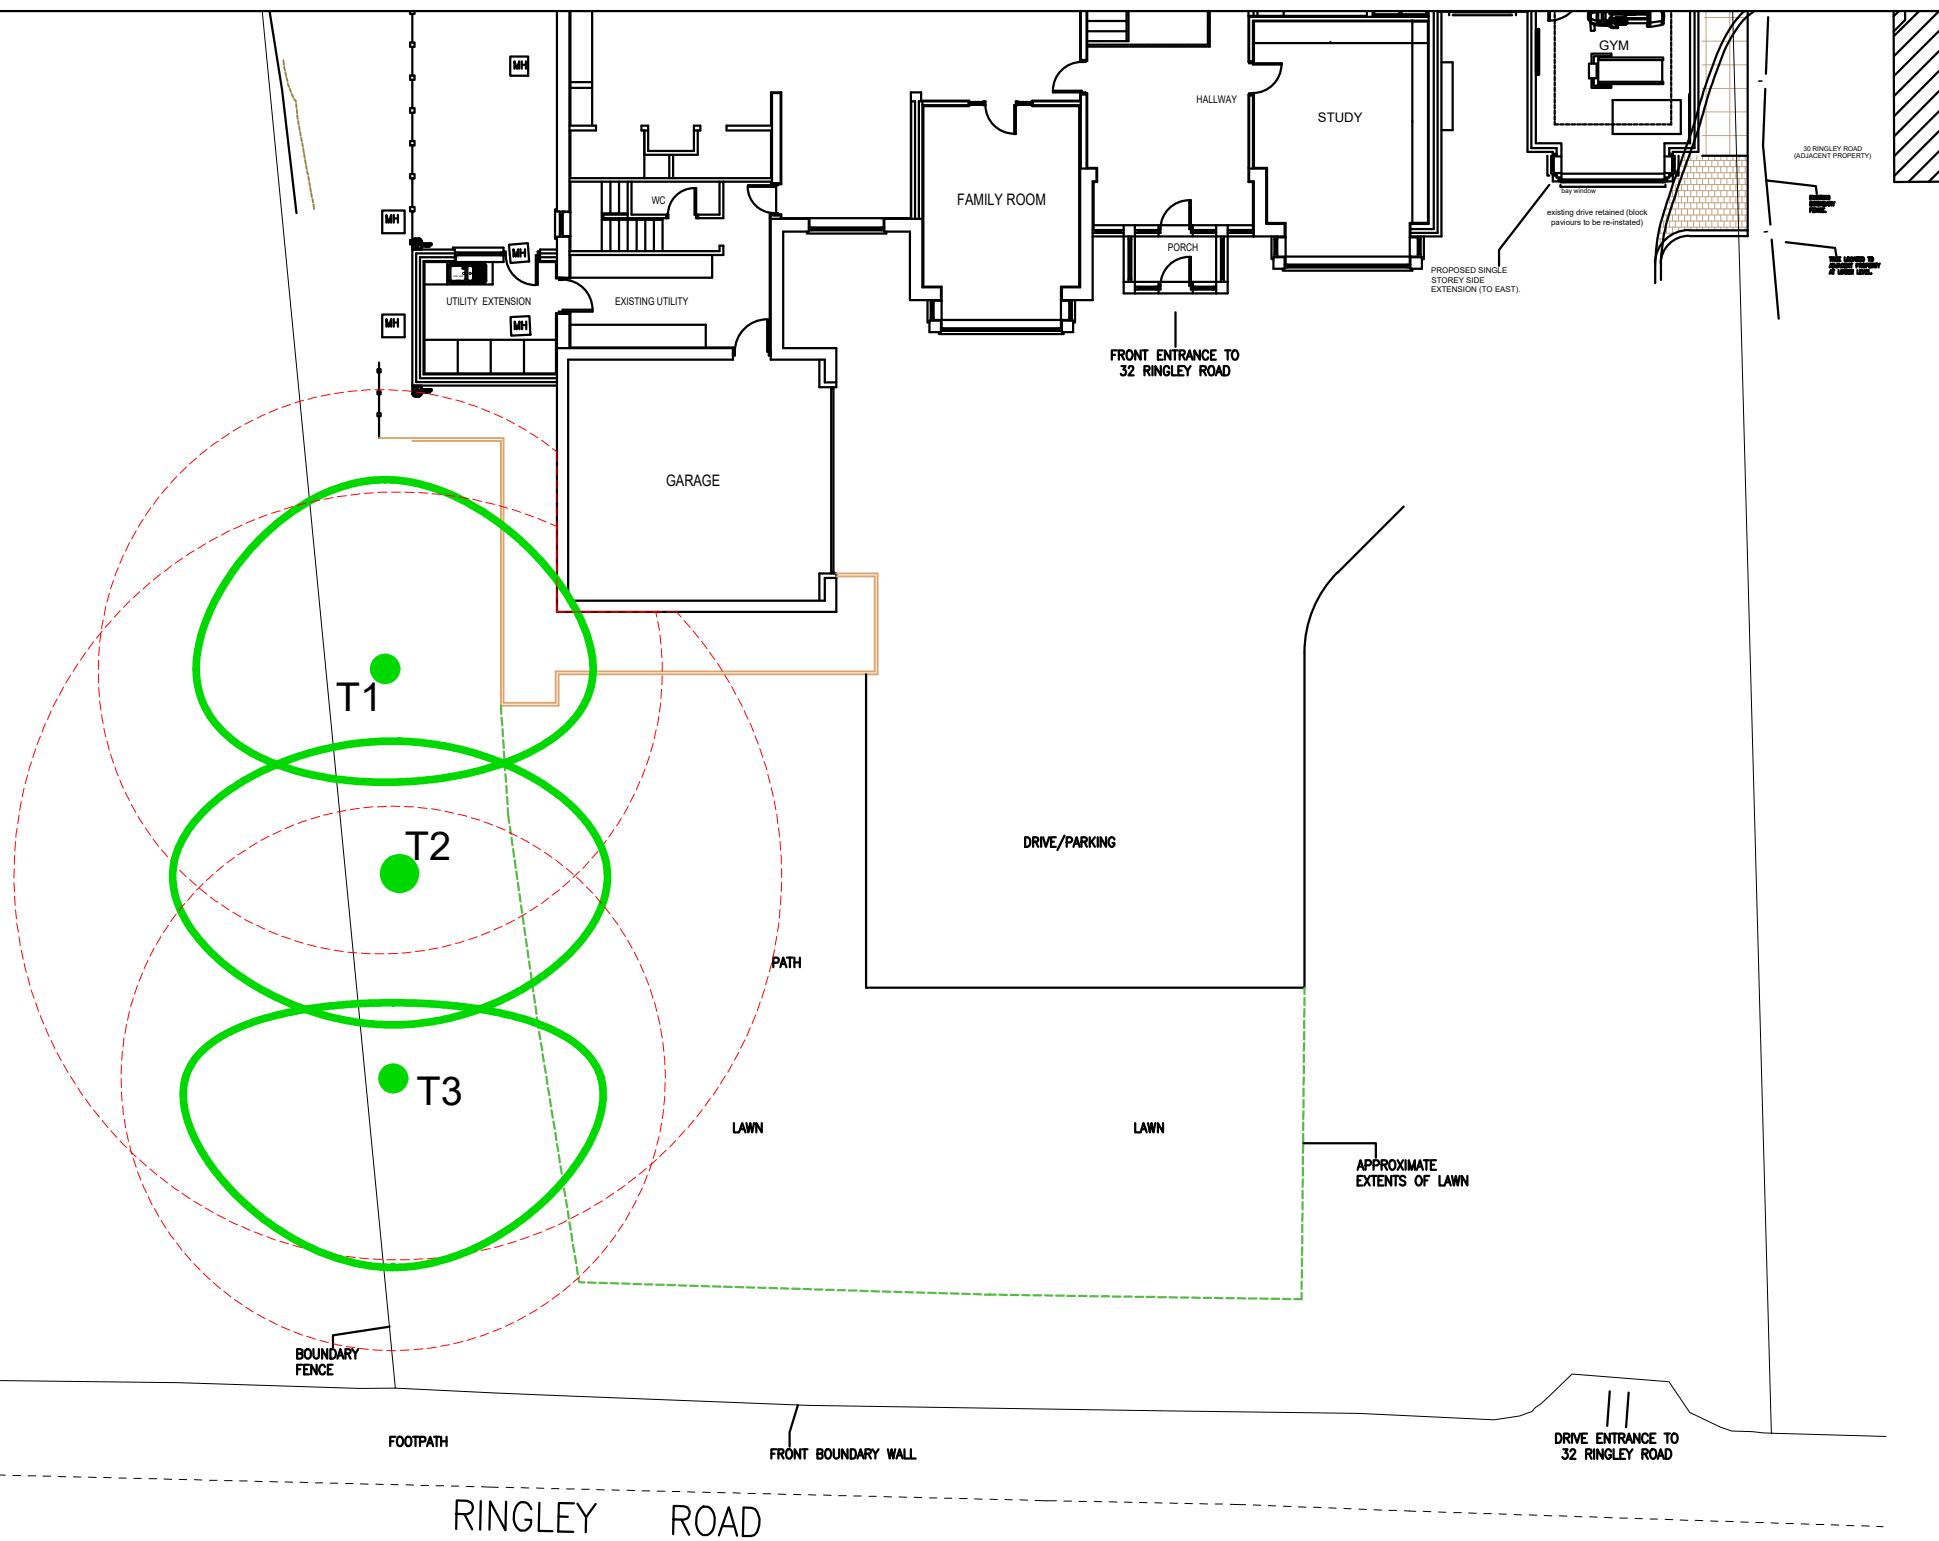
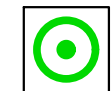
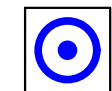


TREE SURVEY SCHEDULE

Arboricultural Data Sheet:					Date of Survey: 17/06/22				Surveyor: C. Salisbury				
Tree No.	Species	DBH (mm)	Height (m)	Age	Crown Spread (m)				Crown clearance	Condition rating	Comments and preliminary management recommendations	Estimated remaining contribution	Tree quality category rating
					N	E	S	W					
T1	Beech	610	21.20	FM	5.0	5.5	3.0	5.0	12.50	B	A co-dominant specimen which is part of a linear group situated on the property boundary with poor form. This tree has been crown lifted in the past.	60 – 80	A2
T2	Beech	840	21.80	FM	3.5	5.5	4.0	6.0	4.00	B	A co-dominant specimen which is part of a linear group situated on the property boundary with poor form. This tree has been crown lifted in the past.	60 – 80	A2
T3	Beech	600	21.40	FM	2.0	5.5	5.0	5.5	7.50	B	A co-dominant specimen which is part of a linear group situated on the property boundary with poor form. This tree has been crown lifted in the past.	60 – 80	A2

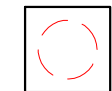

-  Category A Trees
-  Category B Trees
-  Category C Trees
-  Category U Trees
-  Root protection area

Mulberry TMC
Adamson House
Towers Business Park
Wilmslow Road
Didsbury
M20 2YY



Tel: 0161 955 3628
Email: info@mulberrytmc.co.uk

Site Address:
32 Ringley Road
Whitefield

Drawing Title:
BS5837 Plan

Drawing No:
32RRW/BS/01

Date: 21/06/2022 Scale: 1:200@A3 Drawn by: CS

Note: Dimensions are not to be scaled from this drawing.
All written measurements are to be checked on site by the contractor. Copyright Mulberry TMC.
Note: All rights described in Chapter IV of the Copyright Design & Patents Act 1988 have generally been asserted.